


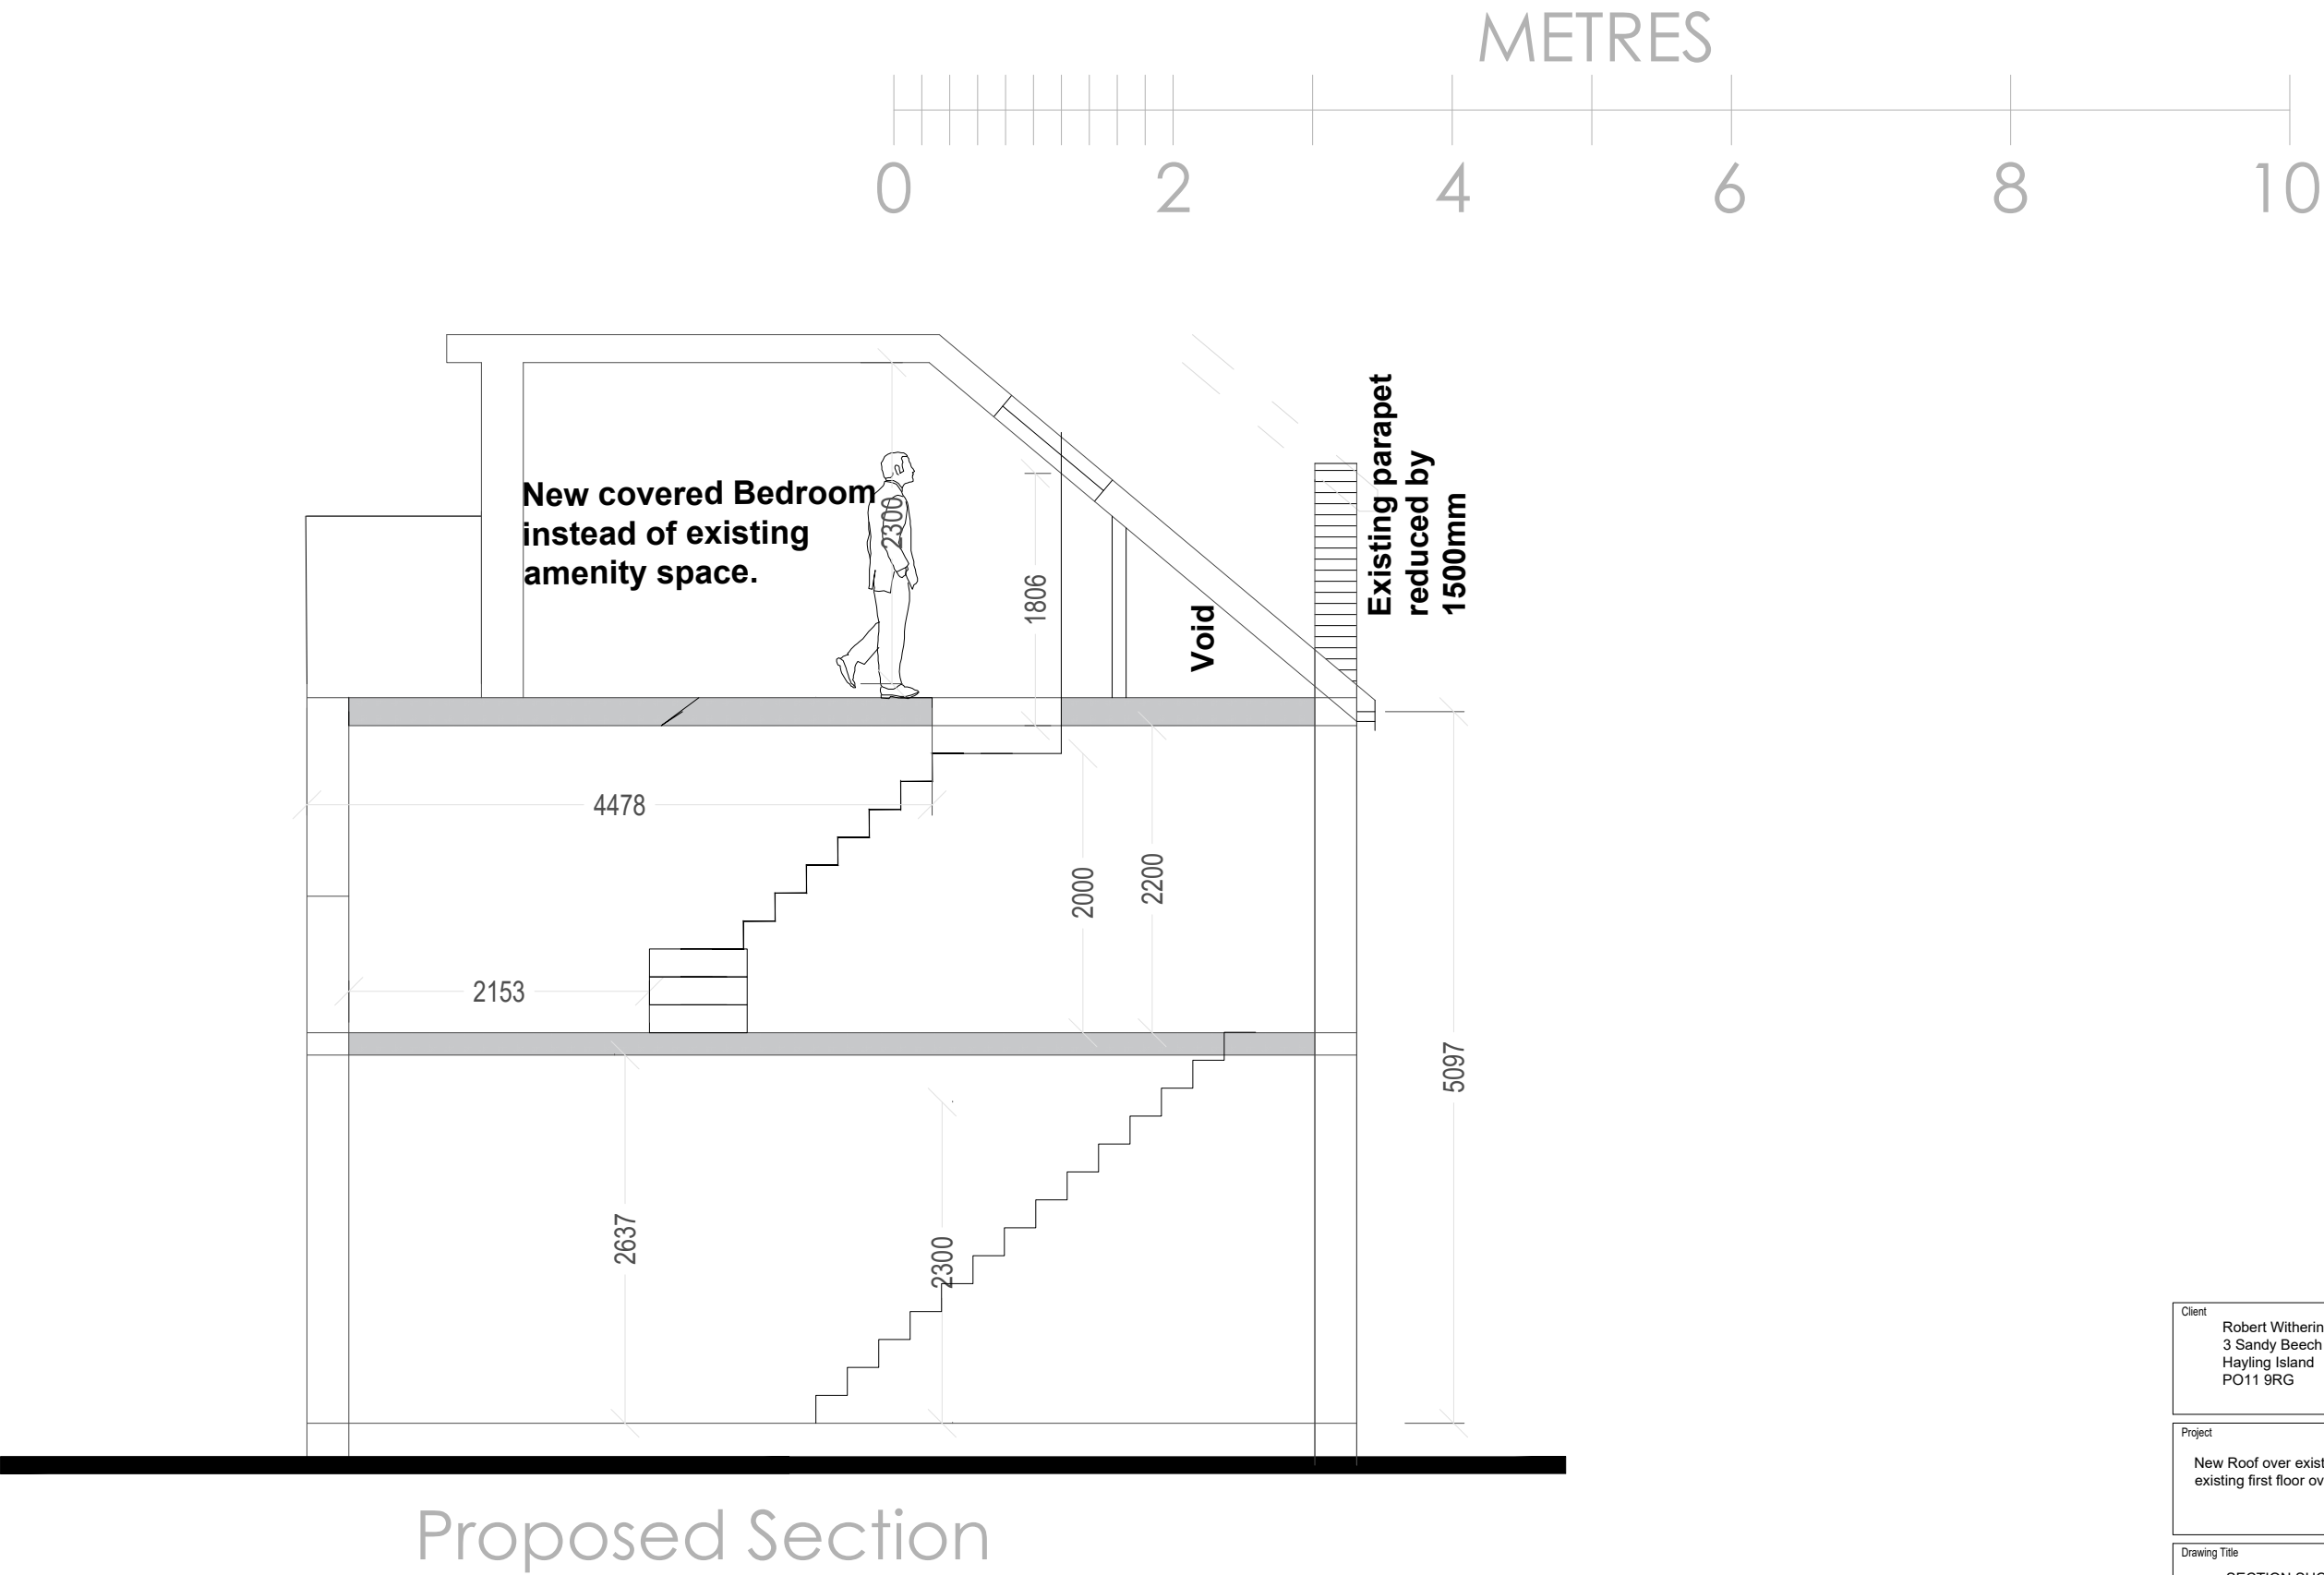

Client
Robert Witherington
3 Sandy Beech Estate
Hayling Island
PO11 9RG

Project
New Roof over existing roof terrace and extend existing first floor over the existing Balcony.

Drawing Title
SECTION SHOWING NEW STAIRS

Agent
Richard Bayley Associates Ltd
12A Church Circle
Farnborough
GU14 6QH
T: 07831 189 463
E: richard@richardbayley.com



Status		Revision
Date	MAY 2024	
Scale	1:50	
Drawing Number	EB/368/09	D