
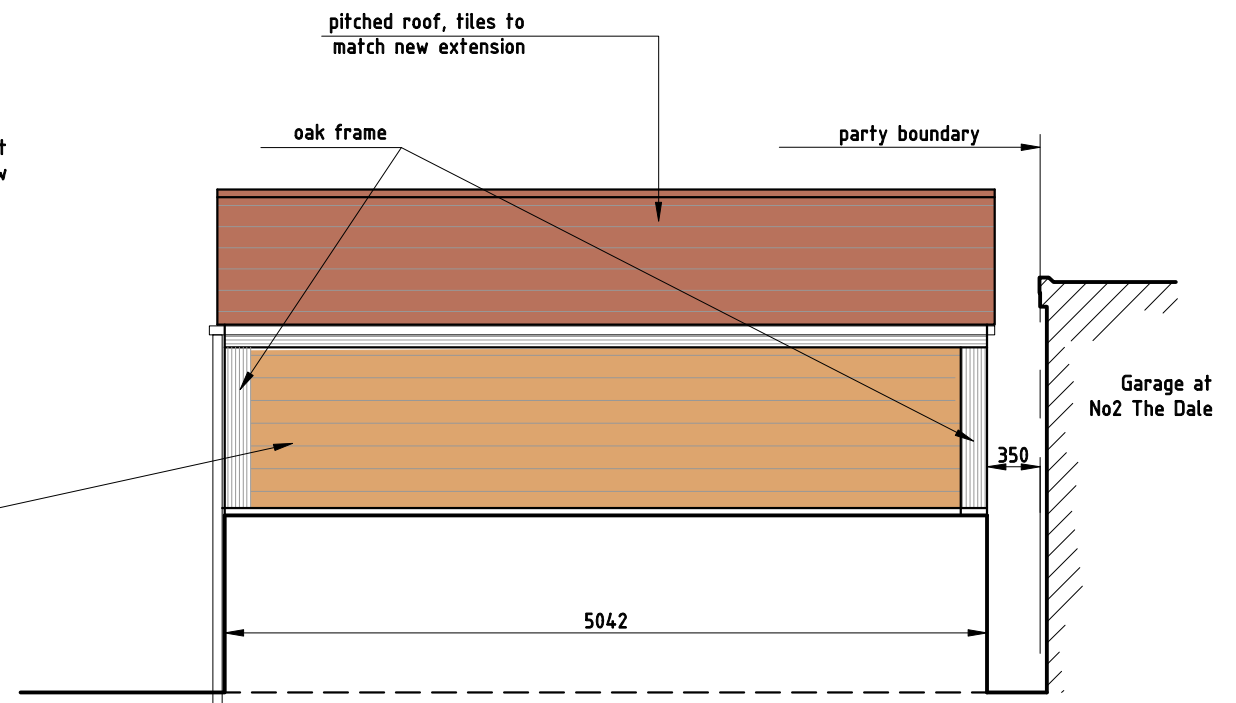
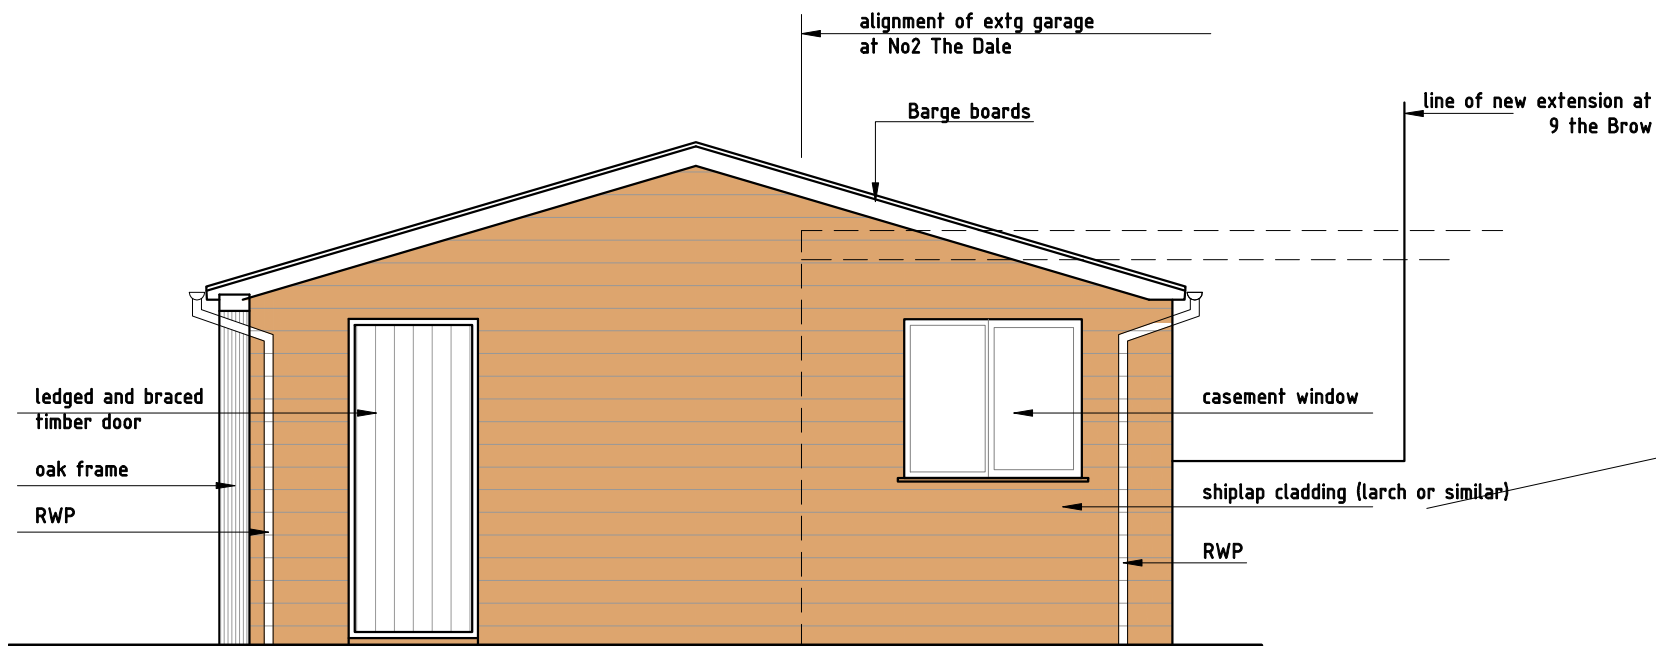
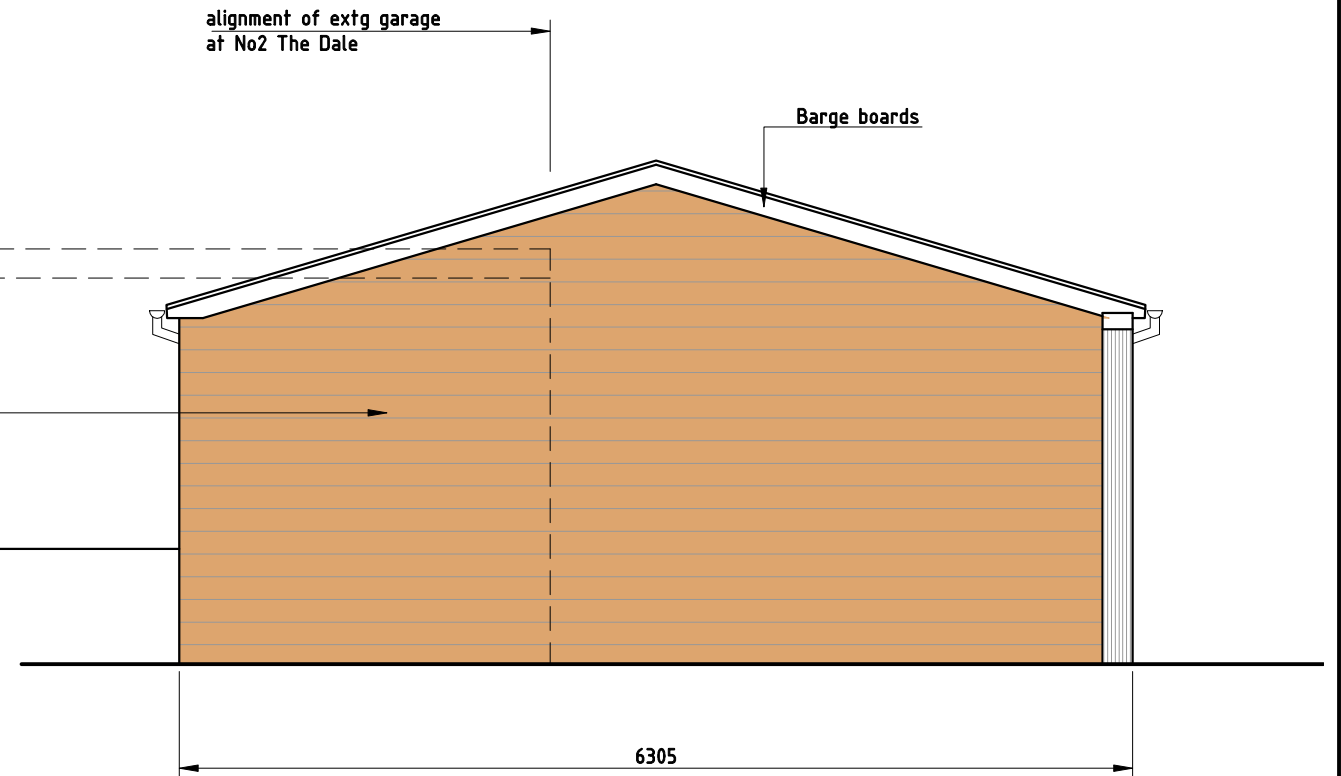


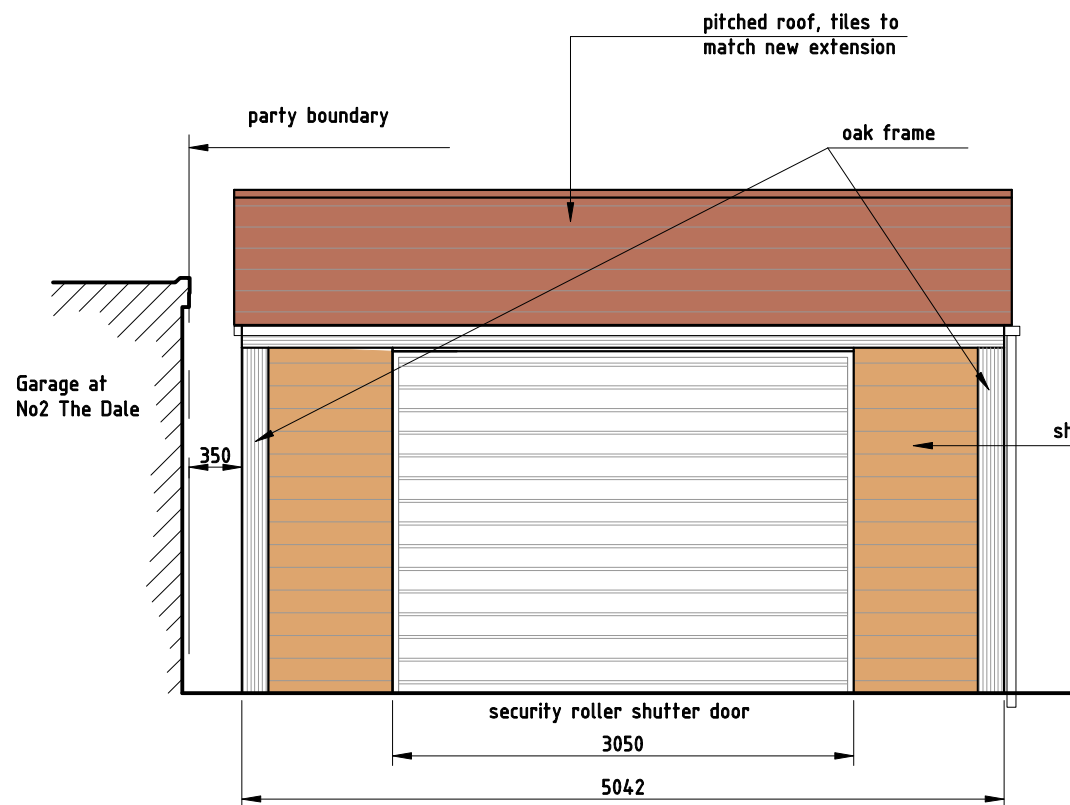

Section A-A (looking West)

© Construction Design Projects
These drawings are not to be copied or
distributed to third parties without the written
consent of Construction Design Projects

project Proposed New Extension and replacement garage 9 The Brow, Purbrook	drawn by bf.sales	date March 2024	Job No 	Drg No 	 PROJECTS CONSTRUCTION DESIGN Architectural, Civil & Structural Draughting Services 6 Tukes Avenue, Bridgemary Gosport, Hampshire, PO13 0SE tel 01329 311671 tel 07956 065421 Bernie_cdp100@hotmail.com
drawing title External Elevations	checked by bf.sales	date March 2024	2016	21	
	scale 1:50	rev -			