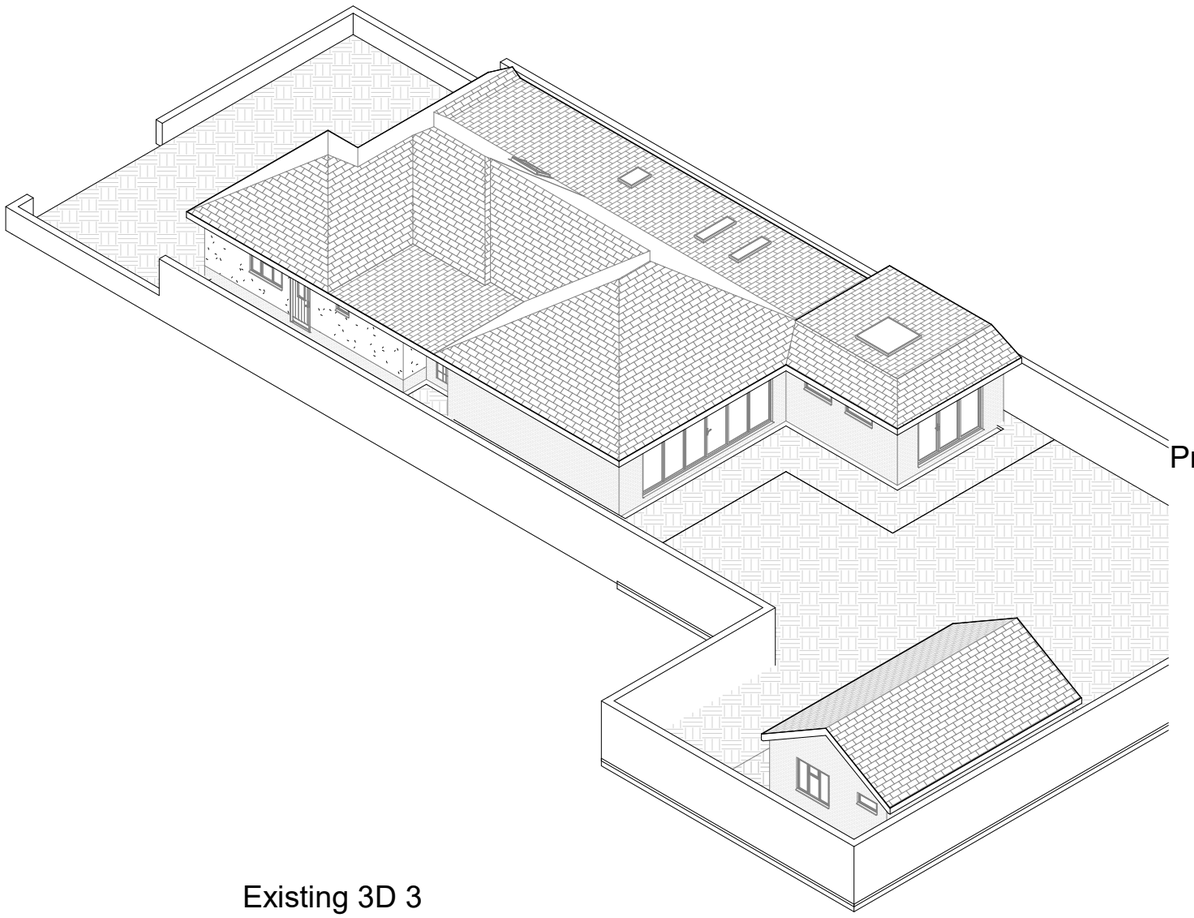

Existing 3D 3

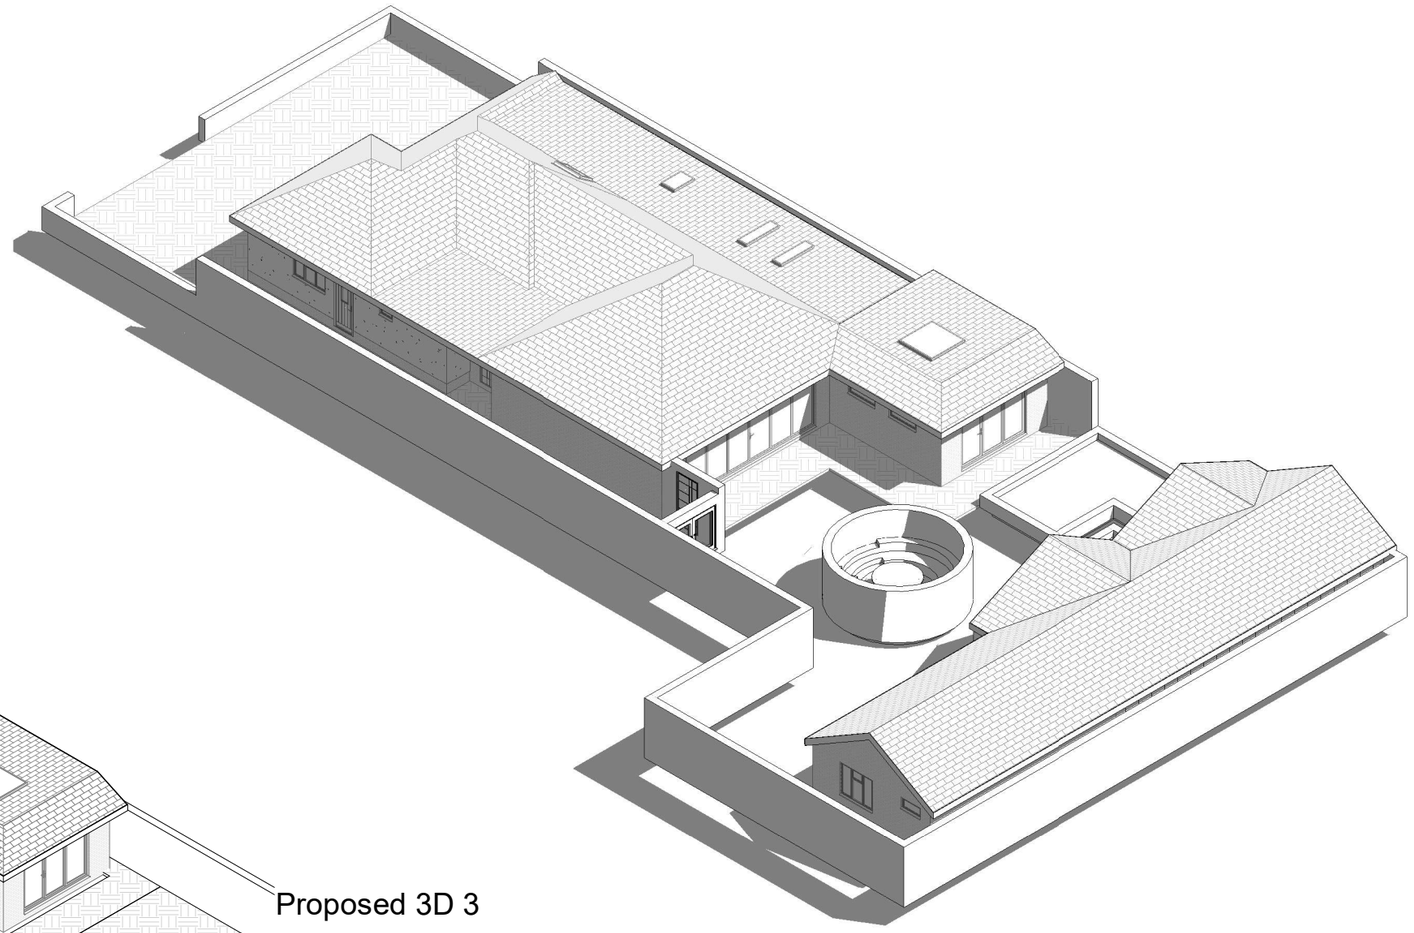

Proposed 3D 3

1:500			50
1:200			20
1:100			10
1:50			5

All measurement to be checked on site prior to any commenment

parkers executive design

Parkers Design Limited - The Studio @ 90, PO9 2PR

www.pexd.co.uk - info@parkersdesign.com - 07776 008822

PROJECT: 32 St. Marys Road PO11 9DB

CLIENT: Williams

SHEET: 3D 3

Date: Issue Date

Scale (@ A3):

Drawn by: SW

Checked by: SR

DRAWING NUMBER: P 9

REV:

(C) Copyright of Parkers Design (Southern) Limited. Any reprodution of these drawings will require written authority from the copyright owner.