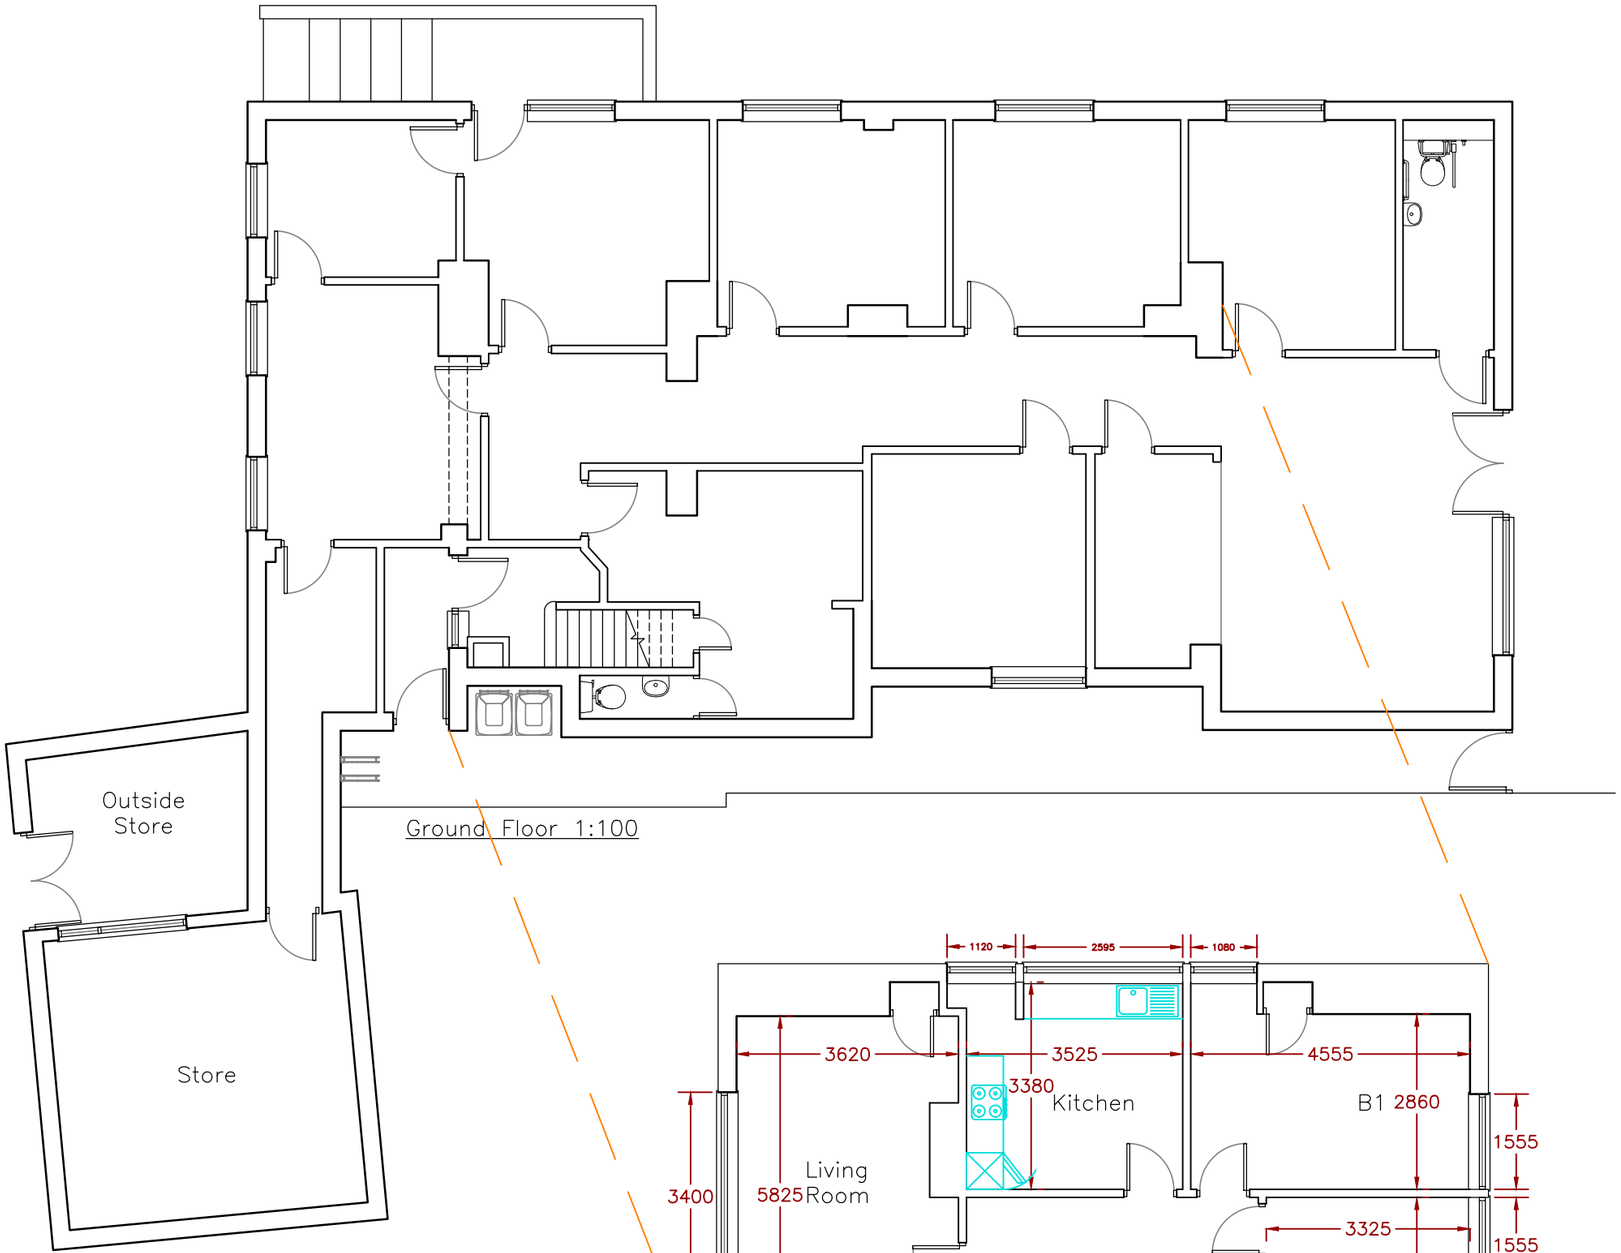

Ground Floor 1:100

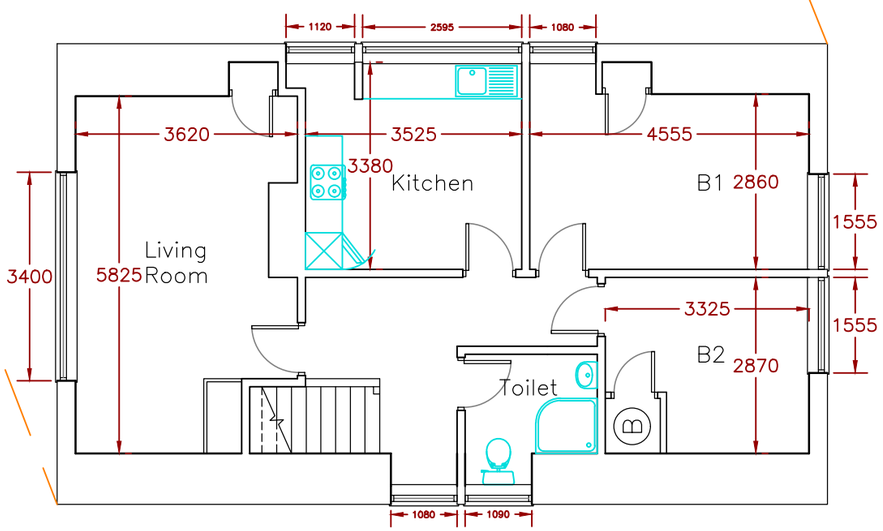

First Floor 1:100

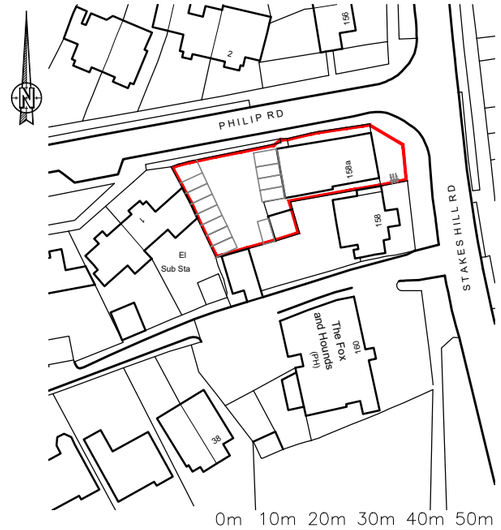

K.A.D. Licensed O.S. No. 100047482

Location Plan 1:1250

0m 1m 2m 3m 4m 5m 6m 7m 8m 9m 10m

Rev	Revision	By	Date

KNIGHT Consulting
ARCHITECTURE - SURVEYING - PLANNING
First Floor Unit 7
The Quarterdeck
Port Solent
PO6 4TP
T: 01489 660194
admin@knight-consulting.co.uk
www.knight-consulting.co.uk

Client

PRANAY PATEL

Project

158A STAKES HILL ROAD, WATERLOOVILLE, PO7 7BS

Drawing

PROPOSED PLANS

Scale	Date
1:100@A3	NOV 2024

Project no.	Sequential	Bldg/Floor	Detail	Rev
KC	02	A	PP	.