


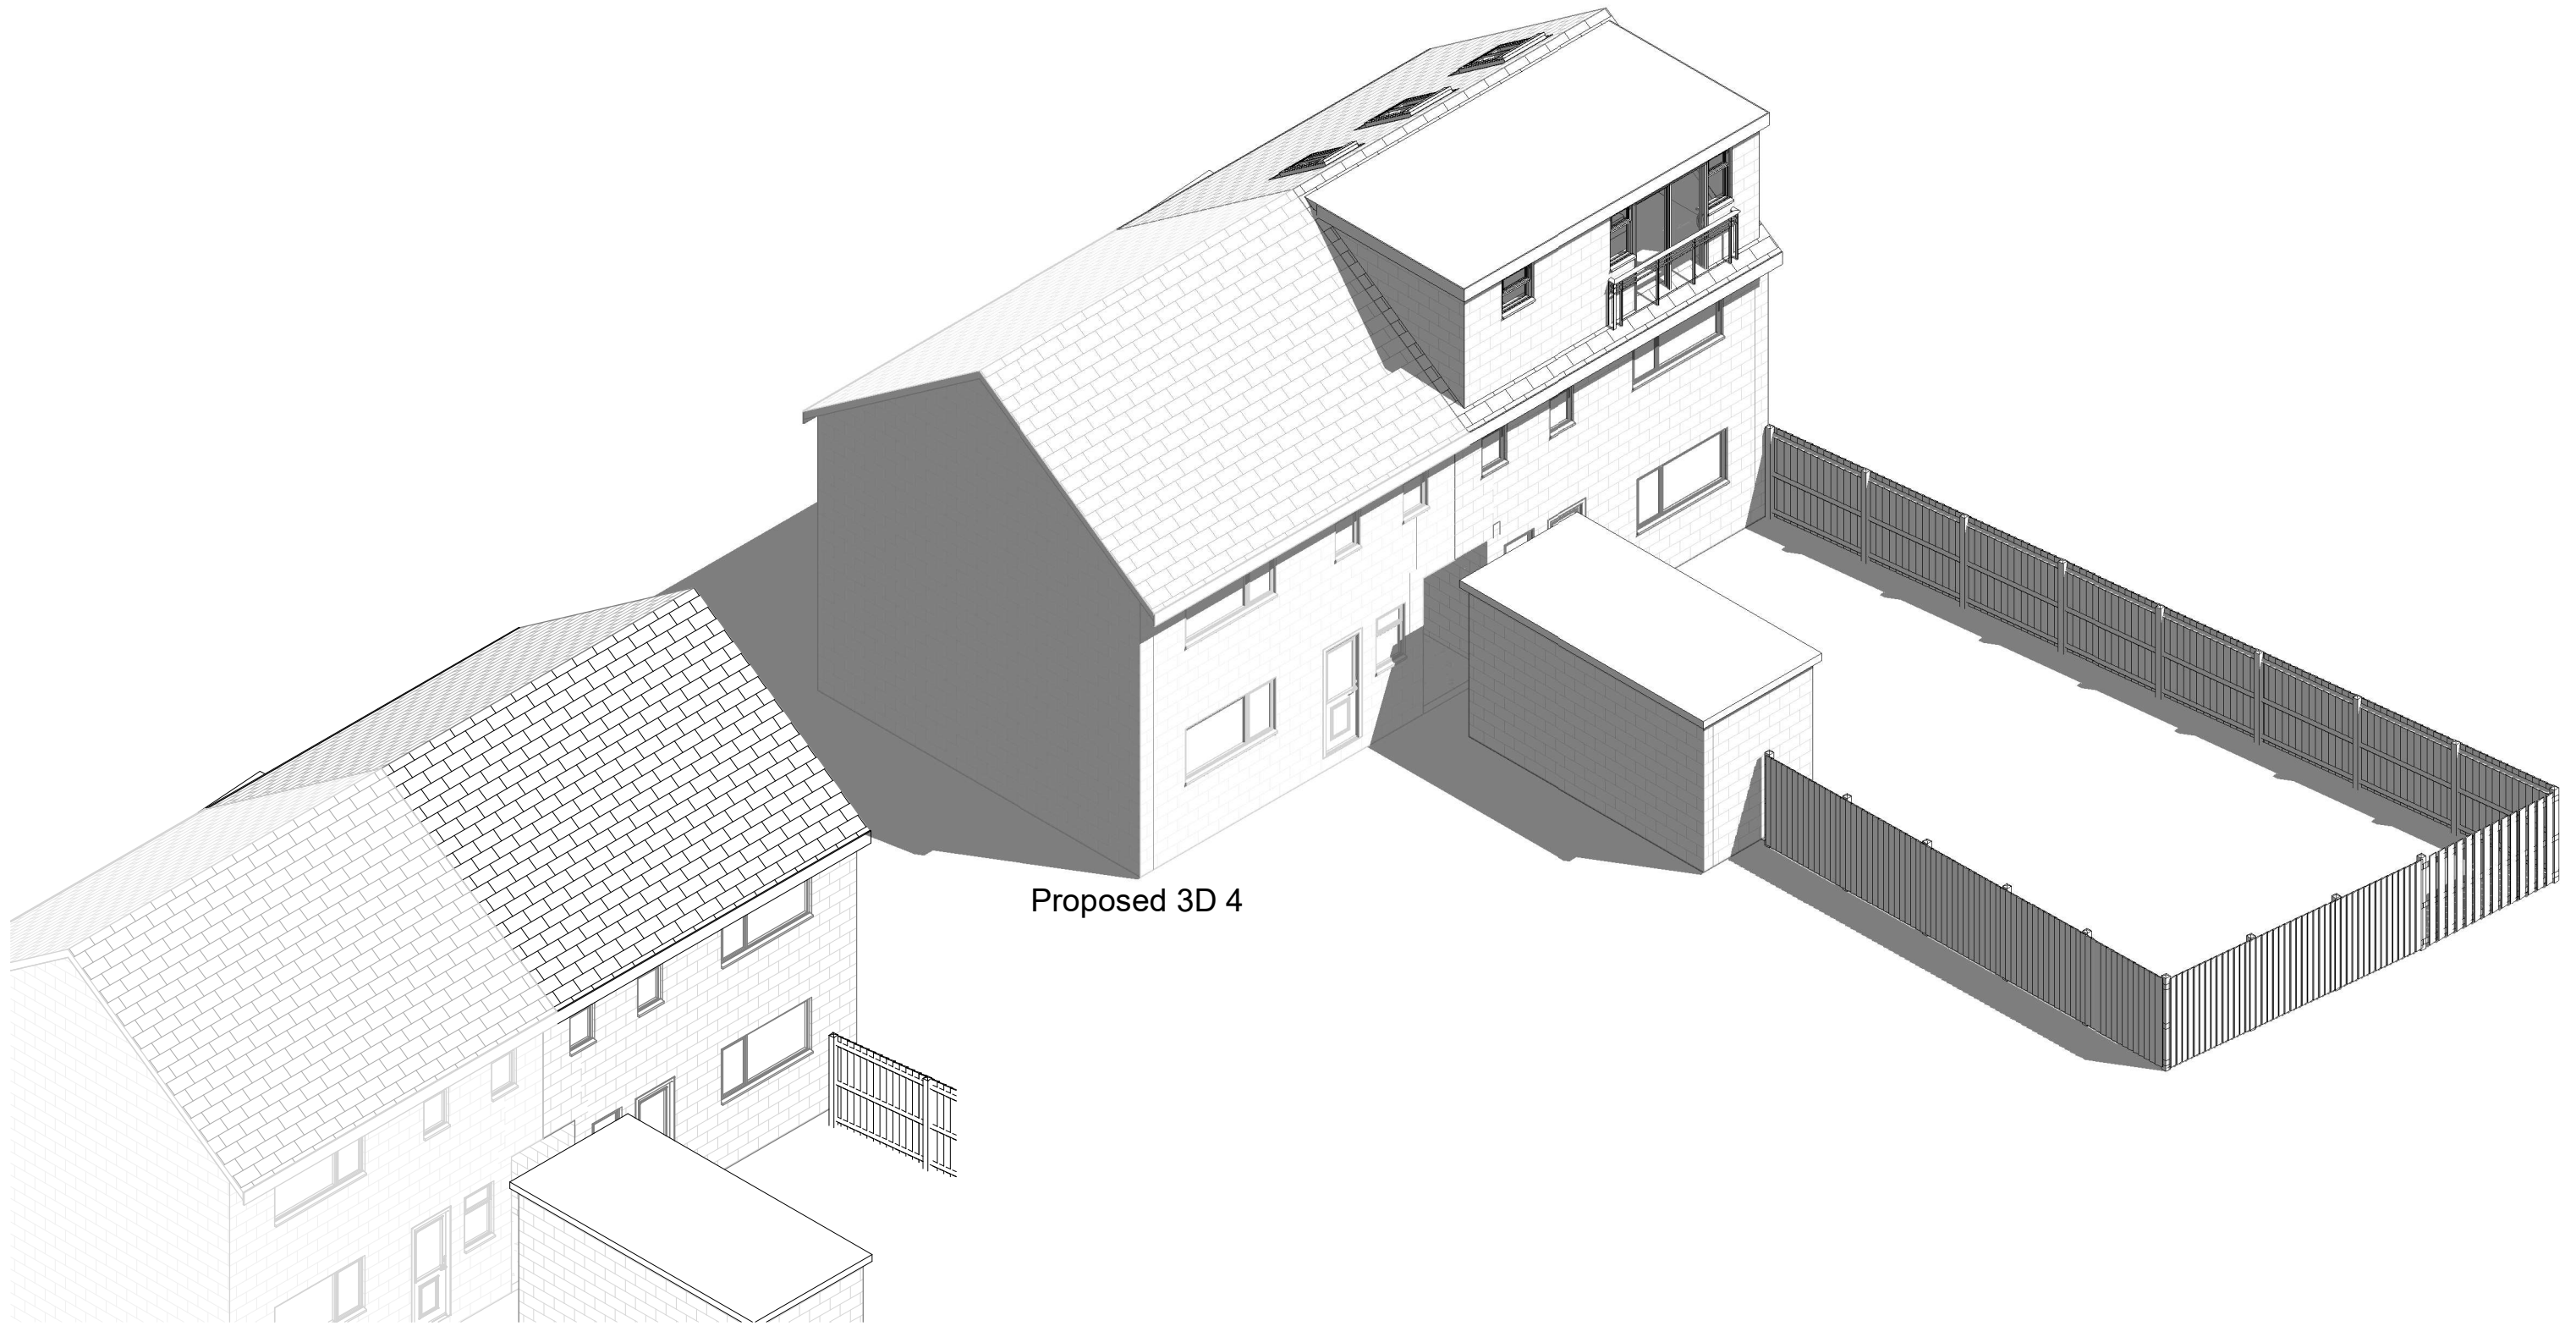

Proposed 3D 4

Existing 3D 4



1:500		50
1:200		20
1:100		10
1:50		5
All measurement to be checked on site prior to any commenent		
Parkers Design Limited - The Studio @ 90, PO9 2PR		
www.pexd.co.uk - info@parkersdesign.com - 07776 008822		

PROJECT	43 Keyhaven Drive PO9 4BY	CLIENT Hunt			
		Date	Issue Date	Scale (@ A3)	
SHEET	3D 4	Drawn by	SW	DRAWING NUMBER P 8	REV
		Checked by	SR		