
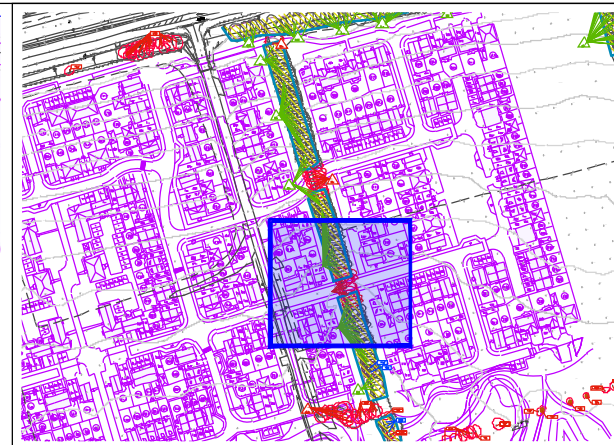
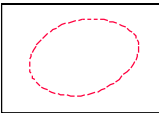


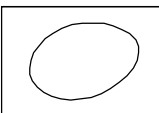

TREES

 Trees approved for removal as part of application APP/22/01015

 Additional trees identified for removal as part of TPO application PP-11637867

 Retained trees

 The original of this drawing was produced in colour- a monochrome copy should not be relied upon.



Rev	Date	Details	Drawn



HEAD OFFICE
Rodbourne Rail Business Centre, Grange Lane,
Malmesbury, SN16 0ES
Tel: 01666 825646

4 & 5 The Old Mill, Fry's Yard, Bridge Street,
Godalming, GU7 1HP
Tel: 01483 425714

Suite 6, Crescent House, Yonge Close,
Eastleigh, SO50 9SX
Tel: 02382 026300

email: mail@acdenv.co.uk
www.acdenvironmental.co.uk

Copyright of ACD. All rights described in Chapter IV of the Copyright, Designs and Patents Act 1988 have been generally asserted: 2015. Copyright of this plan remains with ACD until all fees have been paid in full.

scheme: Harbour Place,
Havant Road
Bedhampton

client: Barratt Homes

drawing: Tree Removal Plan

date: November 2022

scale: 1: 250@A3

dwg no: BDWS23719-02