


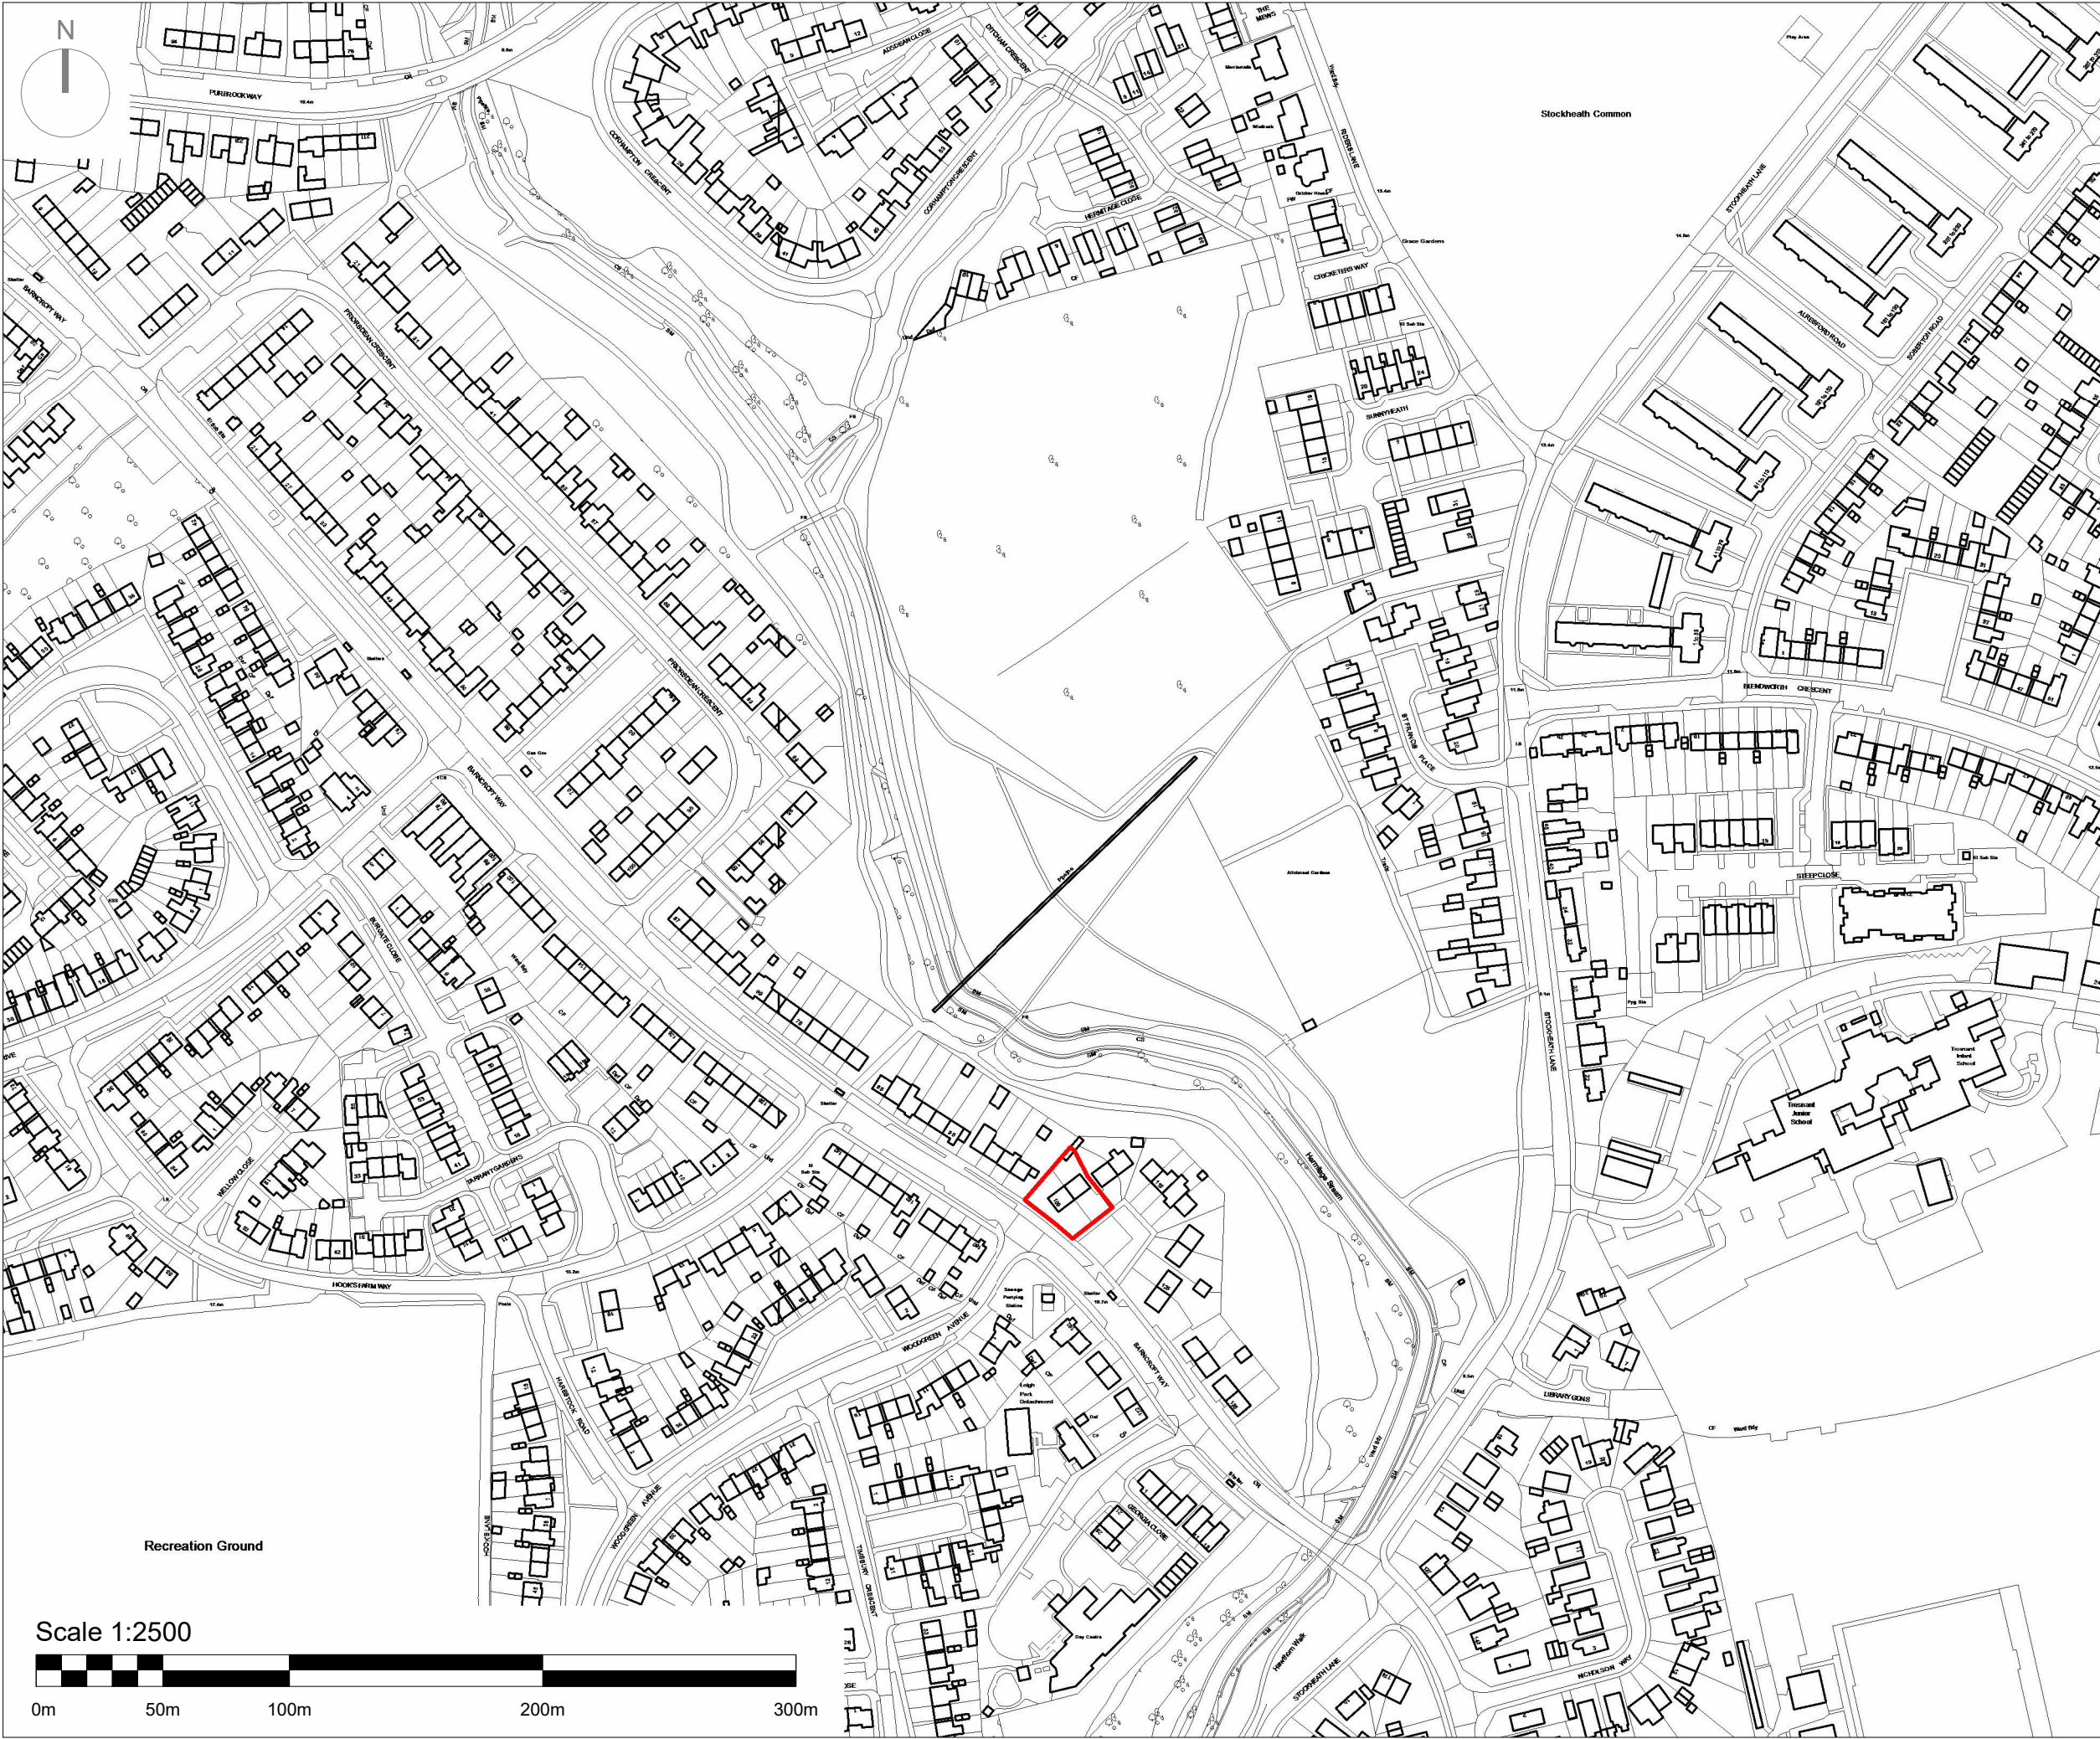

NOTE: All dimensions to be checked on site prior to commencement of any work

*** DO NOT SCALE FROM THIS DRAWING
EXCEPT FOR THE PURPOSES OF DETERMINING A PLANNING APPLICATION***
Notify C.A of any discrepancies before ordering materials.

© Crown copyright and database rights 2021 Ordnance Survey 100019671

Rev	Date	Revision Details (Amended By)	Approved
-----	------	--------------------------------	----------

Project

**Social Housing
Decarbonisation Fund**

Drawing Title

**Location Plan - Project
6 (Havant) 105, 105a,
107, 107a Barncroft
Way**

Date 17/10/2023 Scale @ A3 1 : 2500

Housing, Neighbourhood & Building Services

 **Portsmouth
CITY COUNCIL**

JAMES HILL
Head of Service

DEPARTMENTAL SECTION:
ARCHITECTS GROUP - Andrew Malbon Principal Architect. Tel 023 92 834711

Design/ Survey By DL / TN	Drawn By MWS	Checked By
------------------------------	-----------------	------------

Drawing No

3810 / 1024 / P1

SURVEY		DESIGN	☒	WORKING DRAWING	
FEASIBILITY		TENDER		AS BUILT	
INFORMATION		CONTRACT		A.I.	