9 Wisteria Gardens Elevations and measurements

1:100 on A4

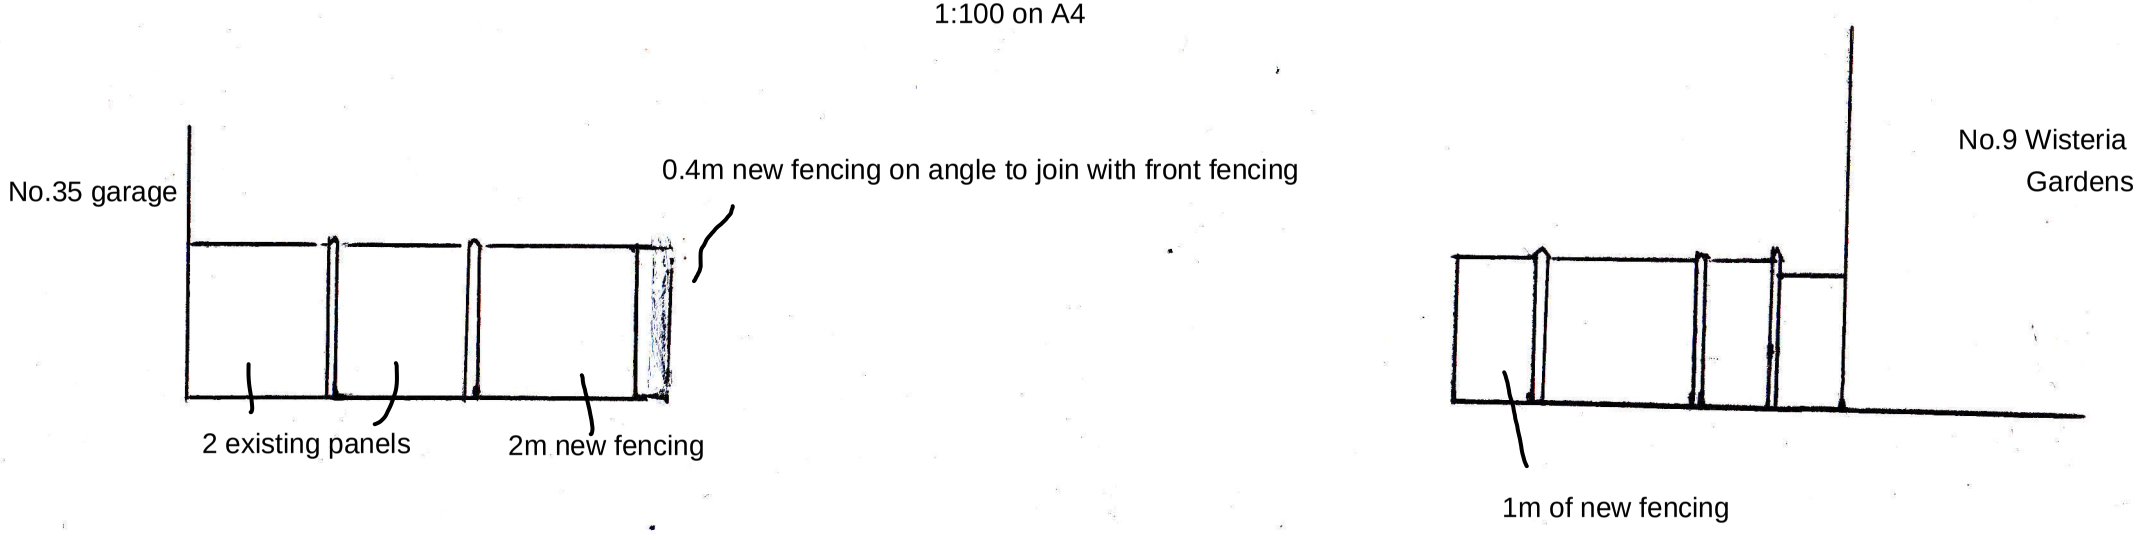

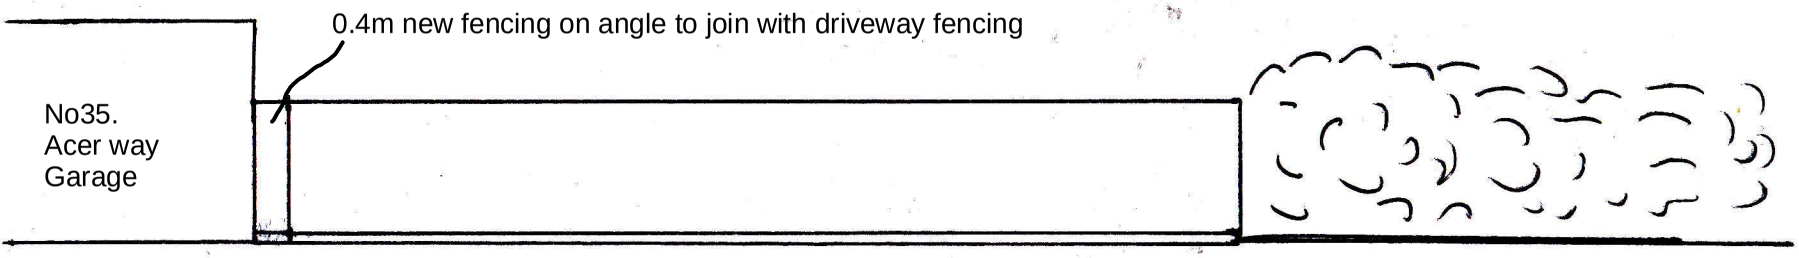

12.6 m OF NEW CLOSEBOARD FENCING @1.8M HEIGHT

The 0.4m sections are to comply with the visibility splays