


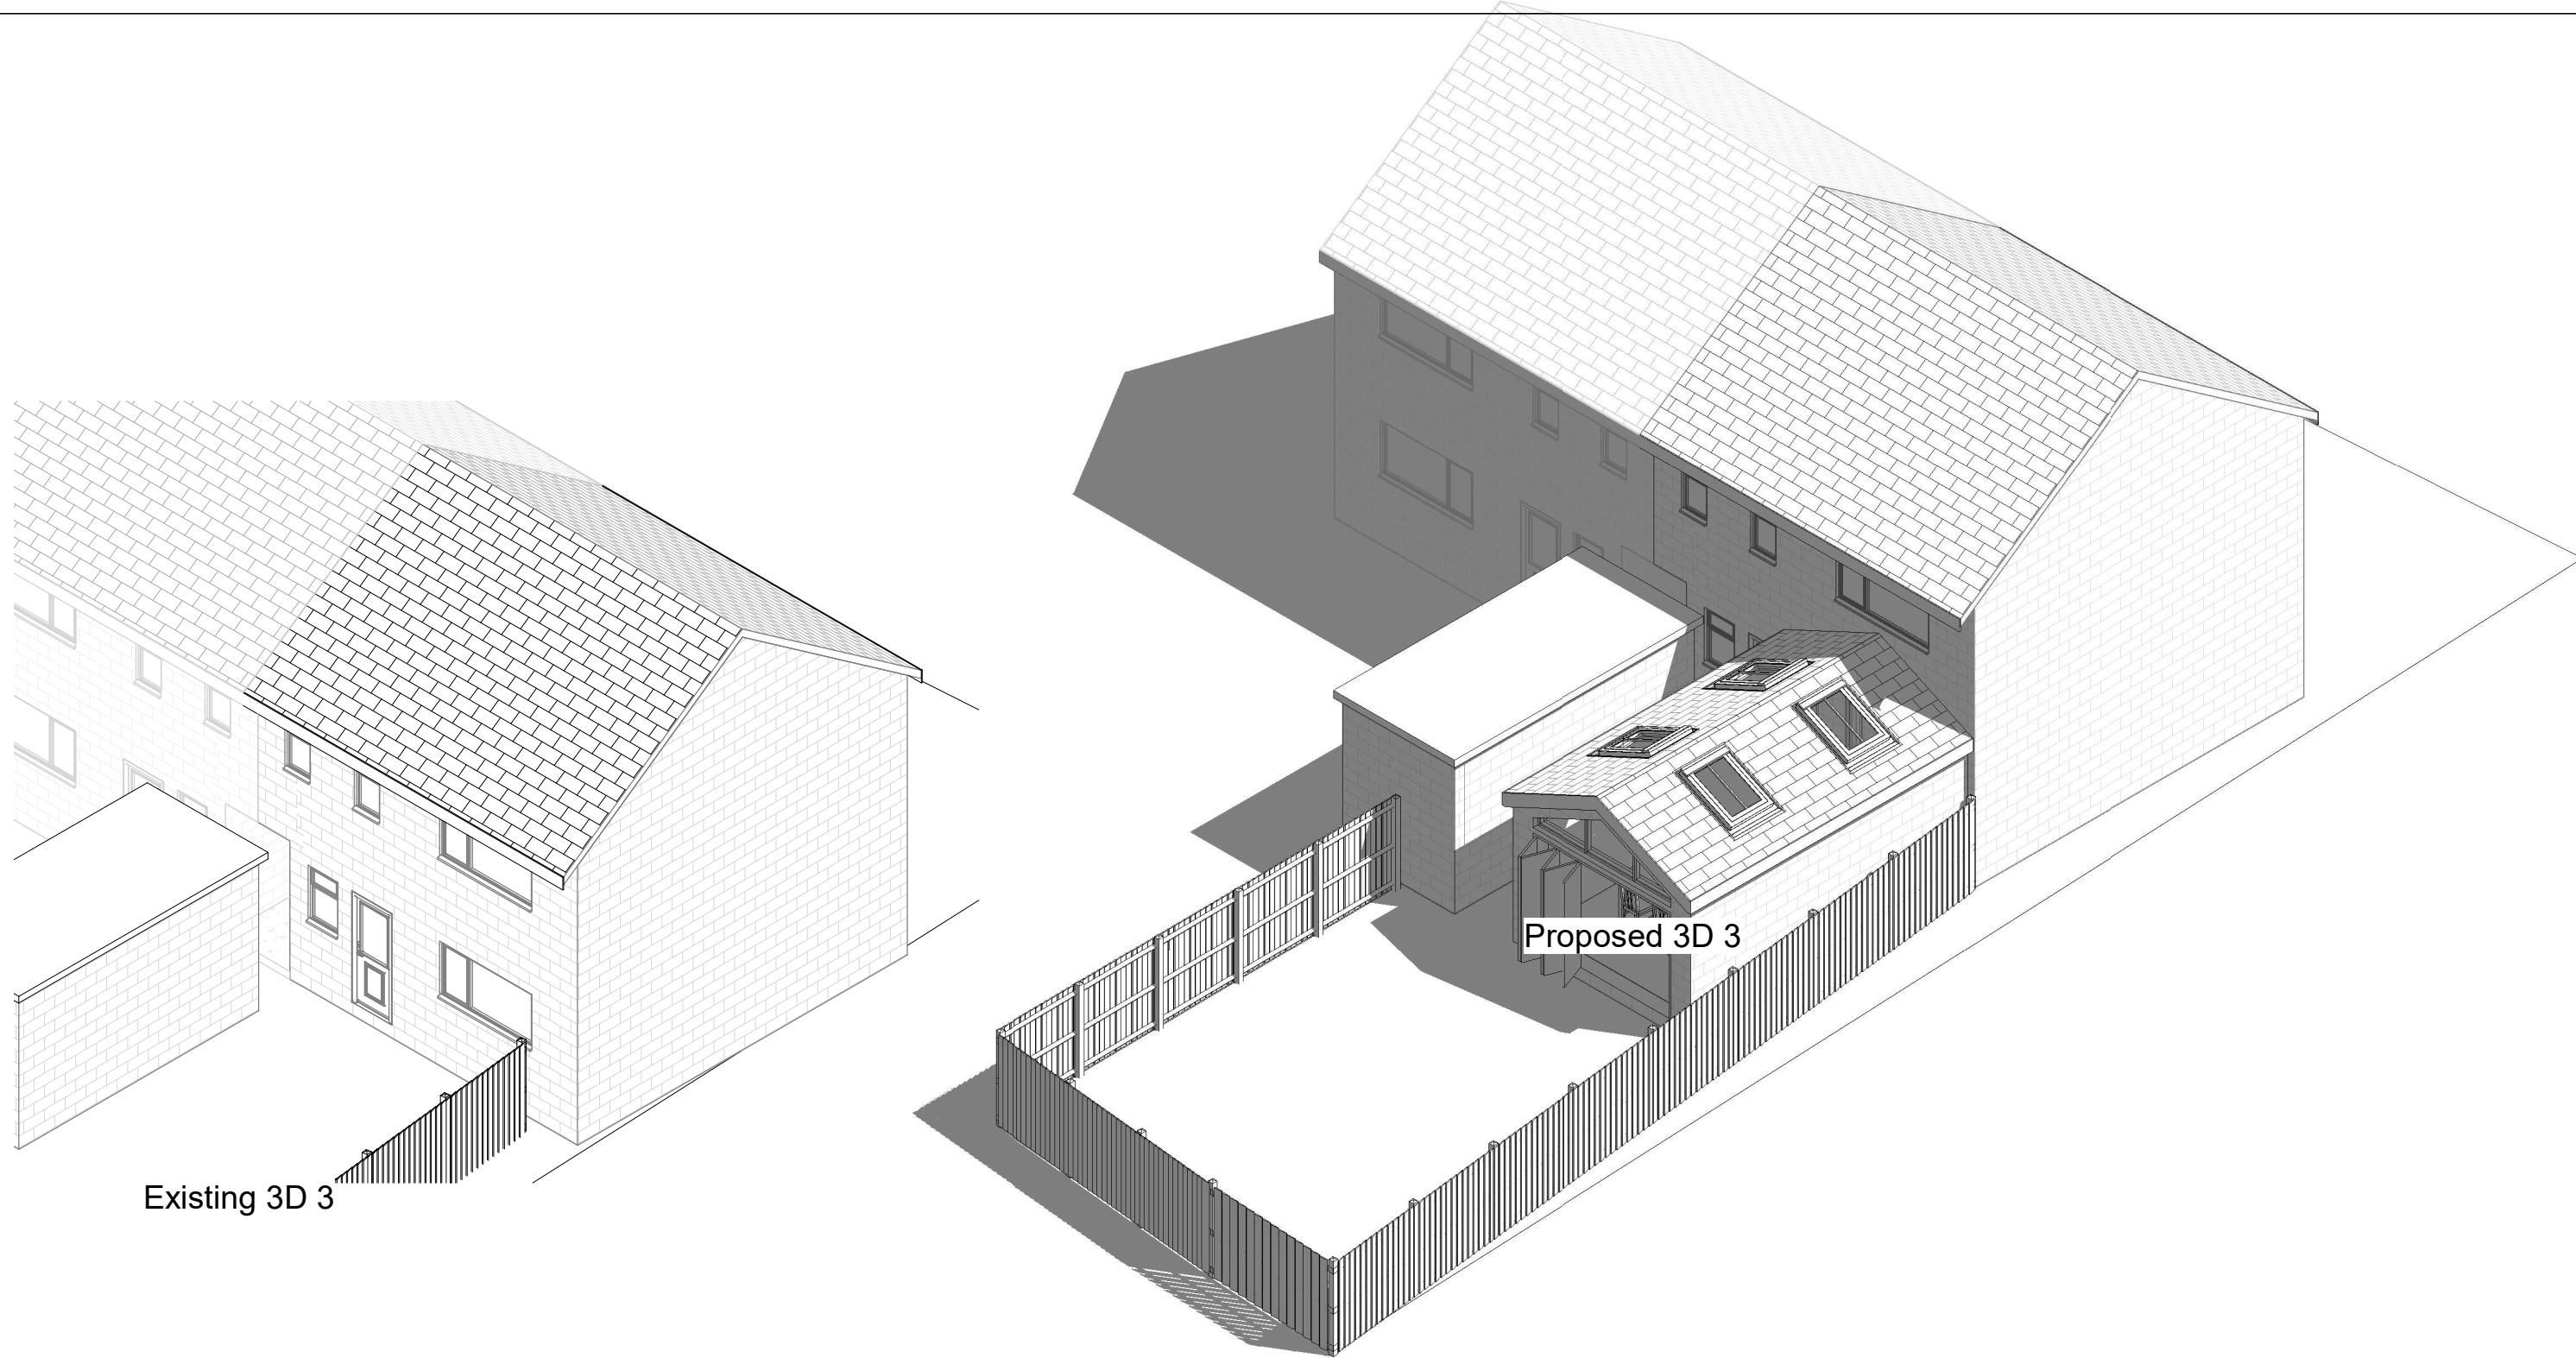

Existing 3D 3

Proposed 3D 3



1:500		50
1:200		20
1:100		10
1:50		5
All measurement to be checked on site prior to any commenment		
Parkers Design Limited - The Studio @ 90, PO9 2PR		
www.pexd.co.uk - info@parkersdesign.com - 07776 008822		

PROJECT	43 Keyhaven Drive PO9 4BY		CLIENT		Hunt	
			Date	Issue Date	Scale (@ A3)	
			Drawn by	SW	DRAWING NUMBER	REV
	SHEET		Checked by	SR	P 7	
		3D 3				