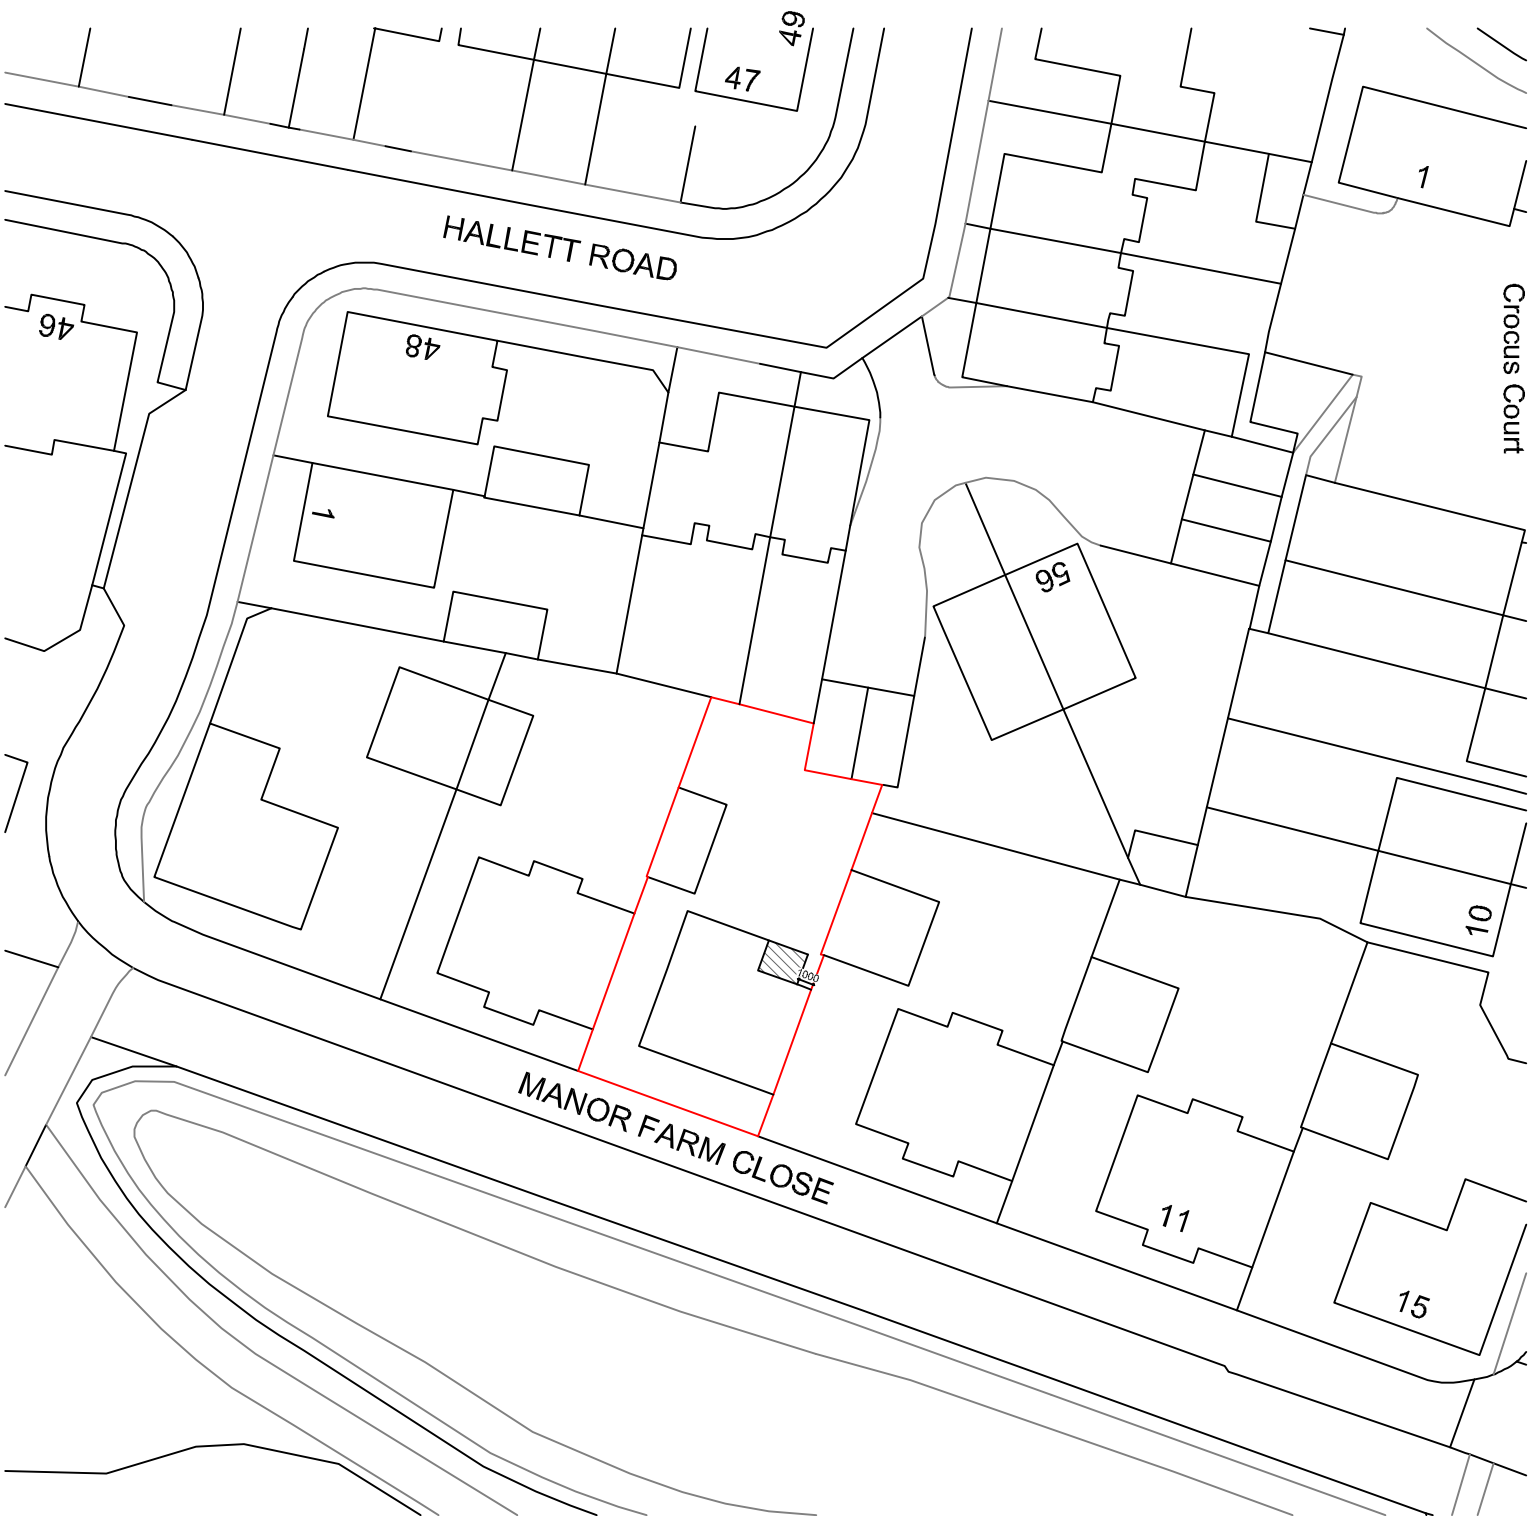


Your Home Plans Ltd Chichester Enterprise Centre, Terminus Road, Chichester, PO19 8TX 01243 908064 june@yourhomeplans.co.uk		7 Manor Farm Road Havant Hampshire PO9 2DQ	
Block Plan			
Project Number: 7MAN-24		Drawing No:	
Date: 26th June 2024		01	
Drawn By: Your Home Plans Ltd			
Checked By: JEG		Scale: 1:500 A3	