




Existing Elevation @ 1:50

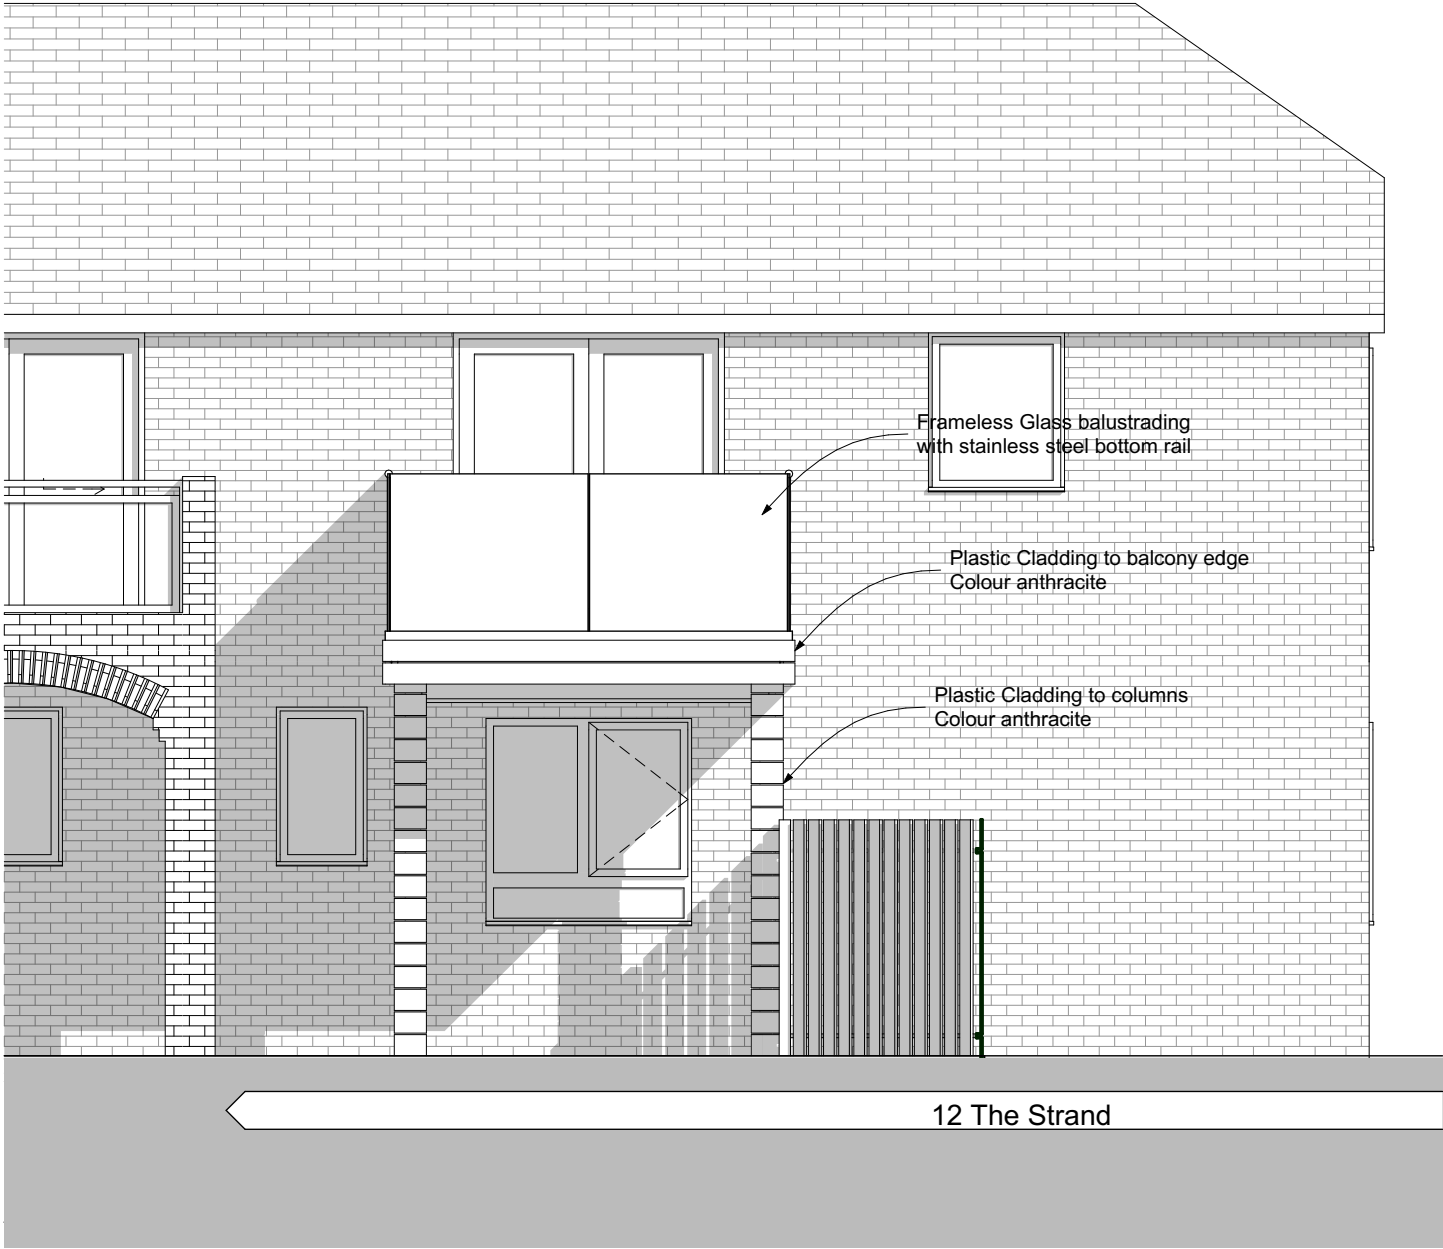

Proposed Elevation @ 1:50