



North (side) elevation



East (rear) elevation




South (side) elevation



West (front) elevation

Existing elevations scale 1:100

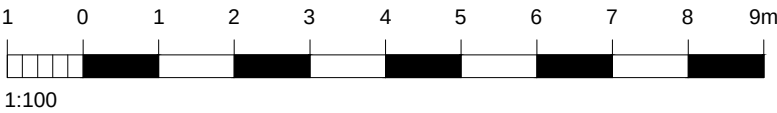

For MR TEBBIT & MS RIPLEY	Title EXISTING ELEVATIONS	Office Tel: 01243 933732
Project PROPOSED EXTENSION AT WESTERLEY LANE END DRIVE, EMSWORTH PO10 7JH	Date SEPT 2021	Email: admin@jb-architecturedesign.com
	Drawn JB	Web: www.jb-architecturedesign.com
	Scale As shown @ A3	
	Checked -	
	Job Number PL510.21	Revision A
	Drawing Number -03	

