


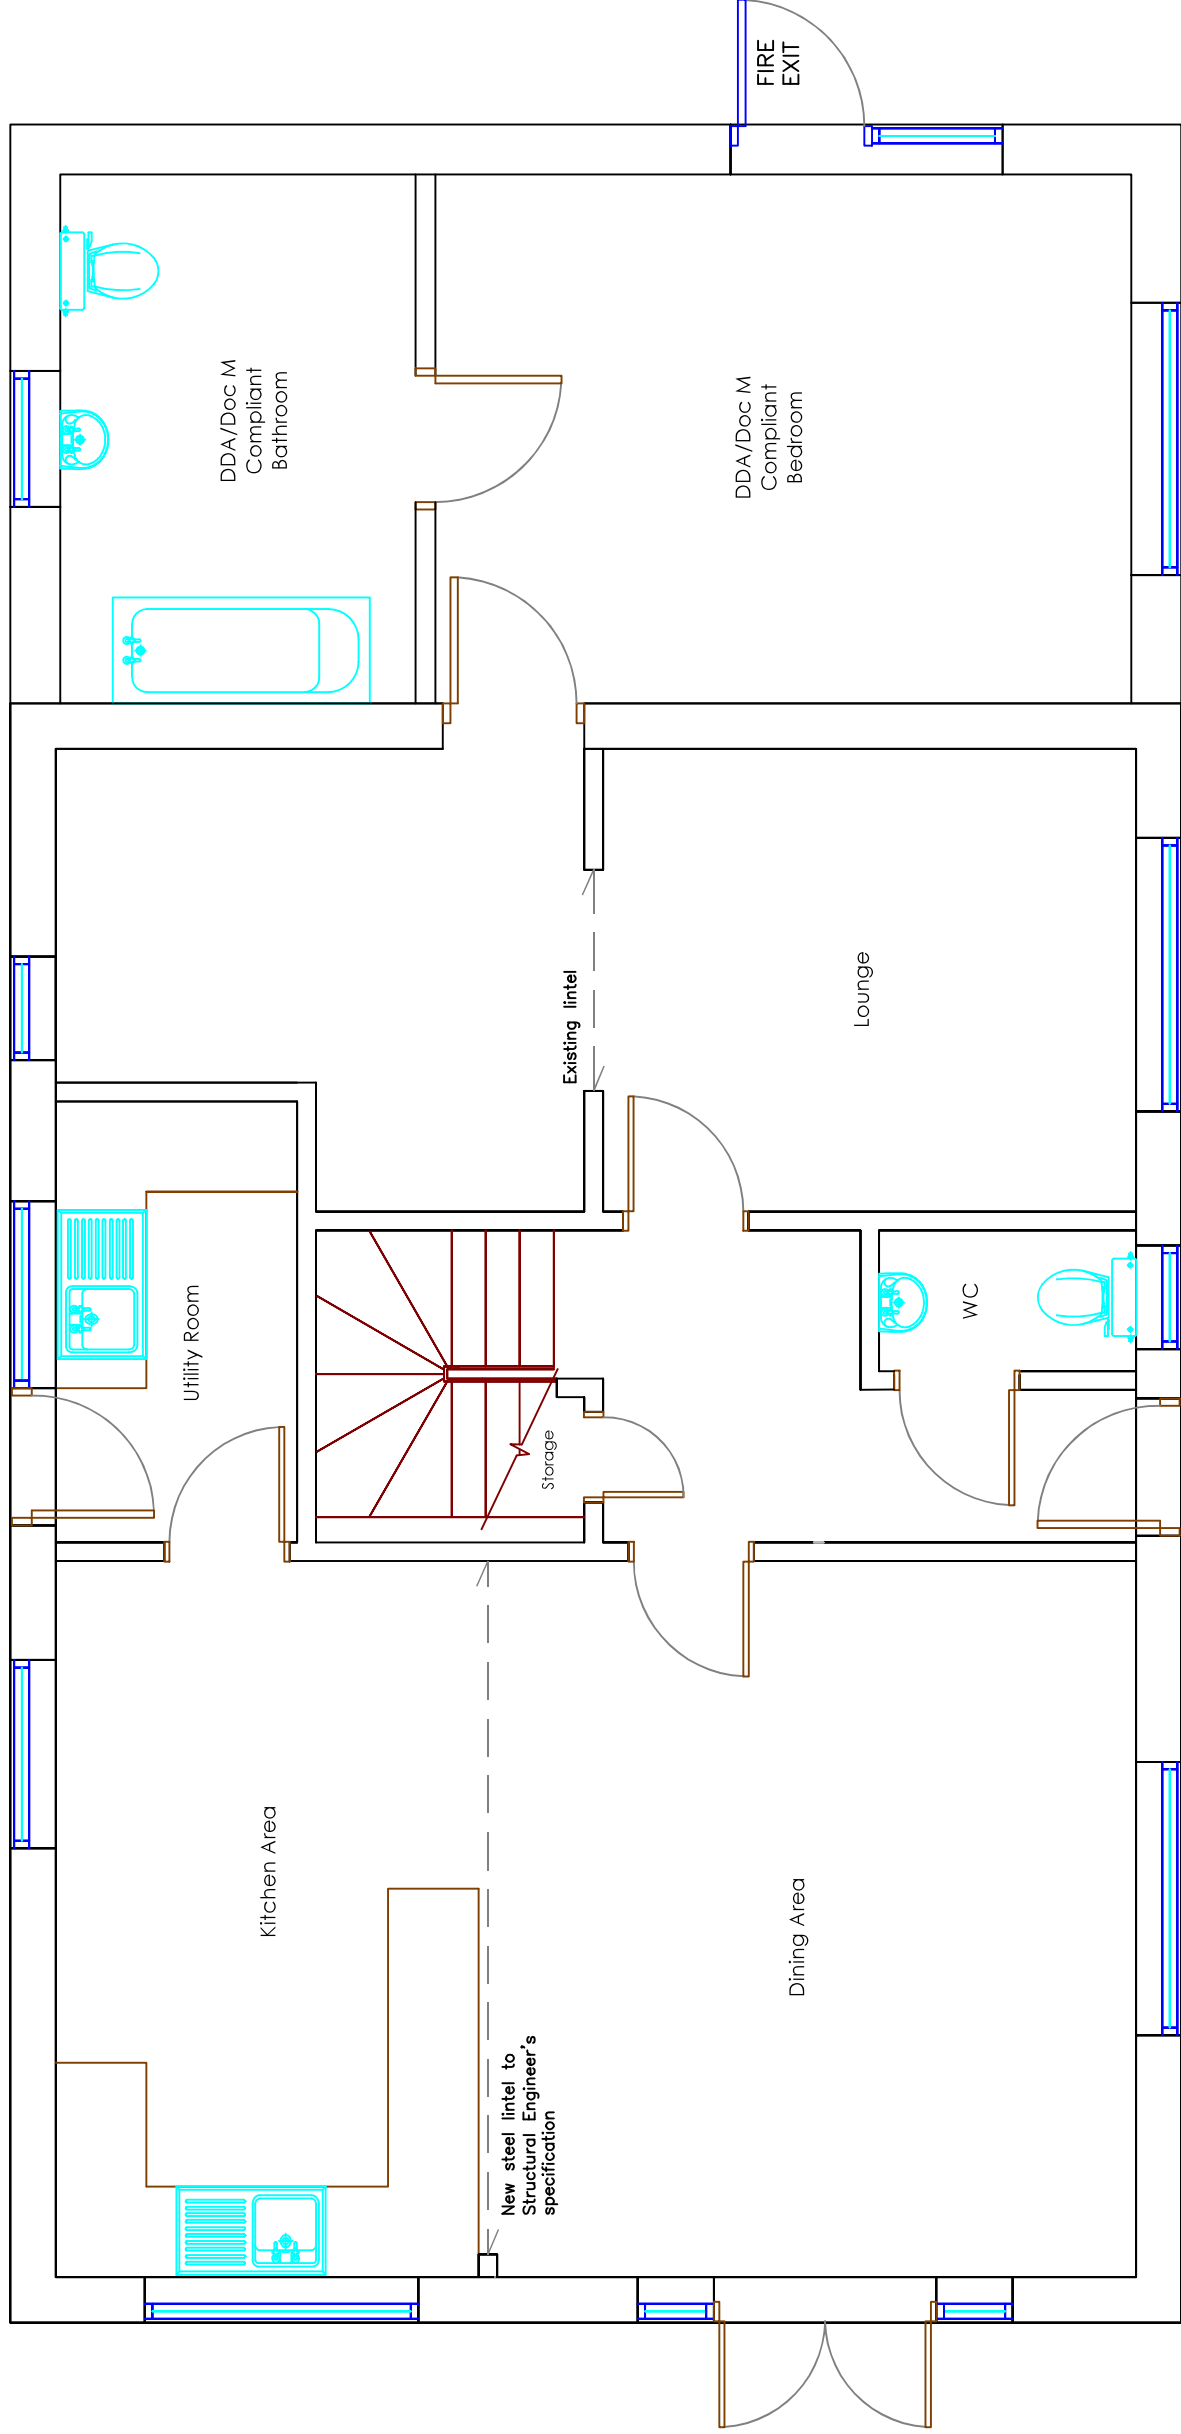

PROPOSED GROUND FLOOR

Copyright is reserved by GBS Designs and is issued on the condition that it is not copied or disclosed by or to any unauthorised persons without prior consent in writing from GBS Designs.

All dimensions to be checked on site

All structural elements to be specified by a suitably qualified structural engineer.

REV	DESCRIPTION	DRAWN	DATE
-	Initial design	GBS	06.12.21
A	Internal and external changes to ground floor	GBS	09.12.21

012345

Scale Bar

Drawing Ref

59 DEVERELL 07

Scale at A1

1:25

Drawing Title

59 Deverell Place,
Widley,
Waterlooville,
Hampshire,
PO7 5ED.

Date

06 DEC 2021

Drawn by

GBS



CAD - ARCHITECTURE - DESIGN

6 Shillinglee
Hampshire PO7 5RW
Tel 023 9225 8315
www.gbsimages.co.uk