


0 1 2 3

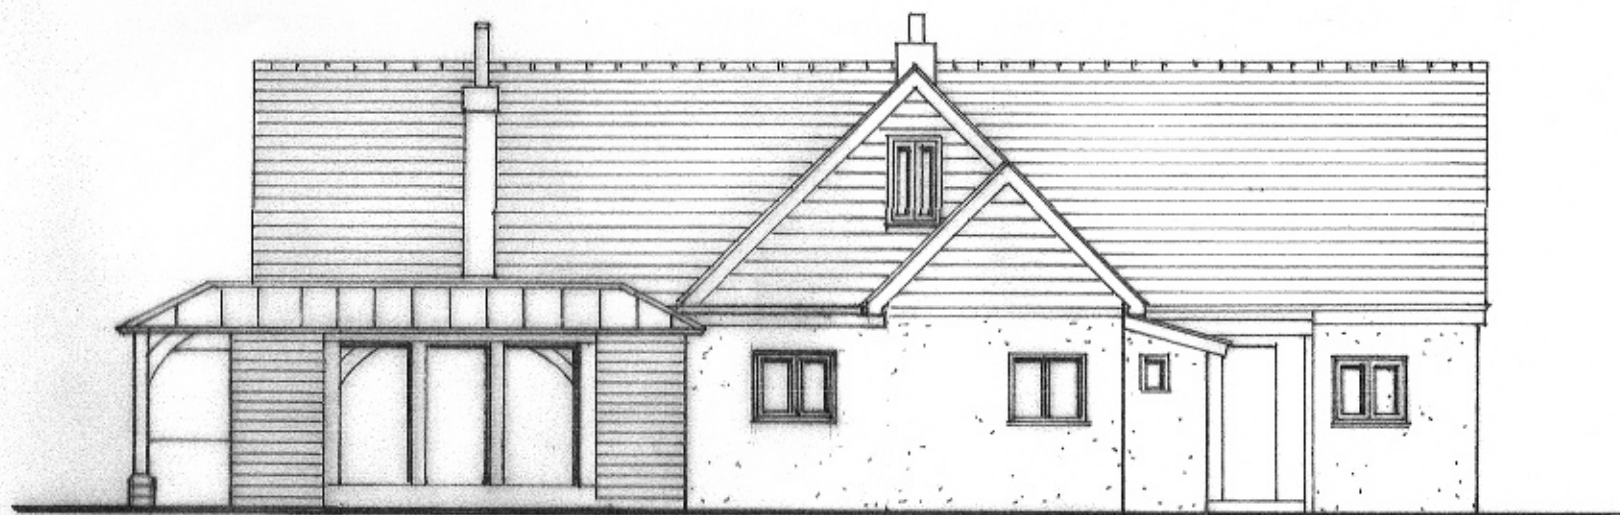

EAST ELEVATION
AS PROPOSED

1:100