


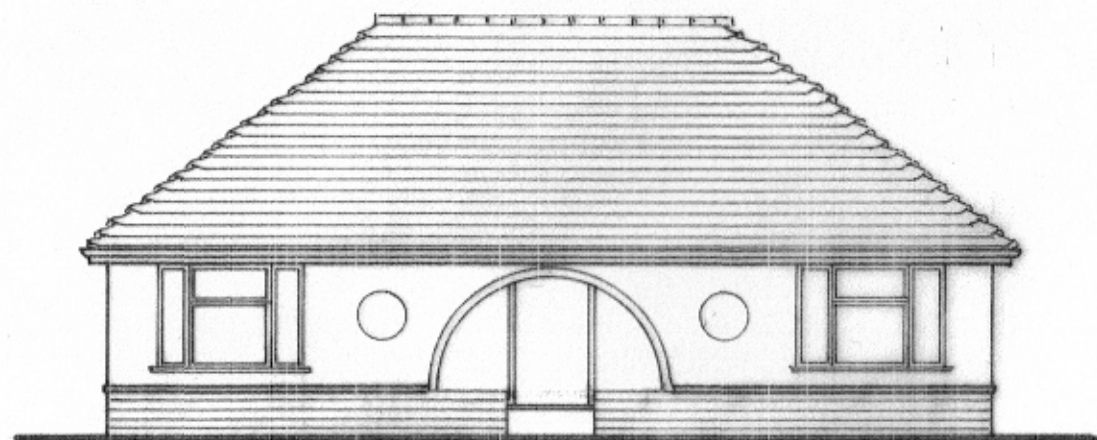

south east elevation




south west elevation




north west elevation

ELEVATIONS AS EXISTING

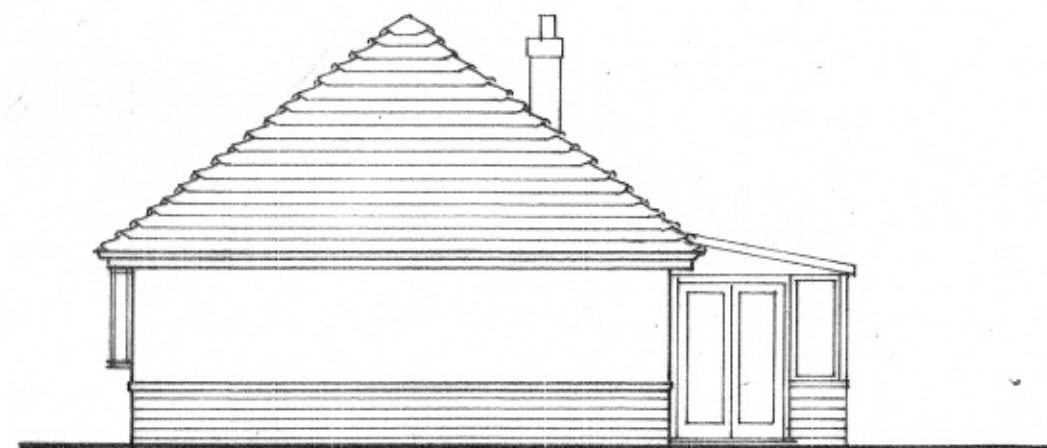


north east elevation

1:100

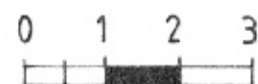

A3 sheet size

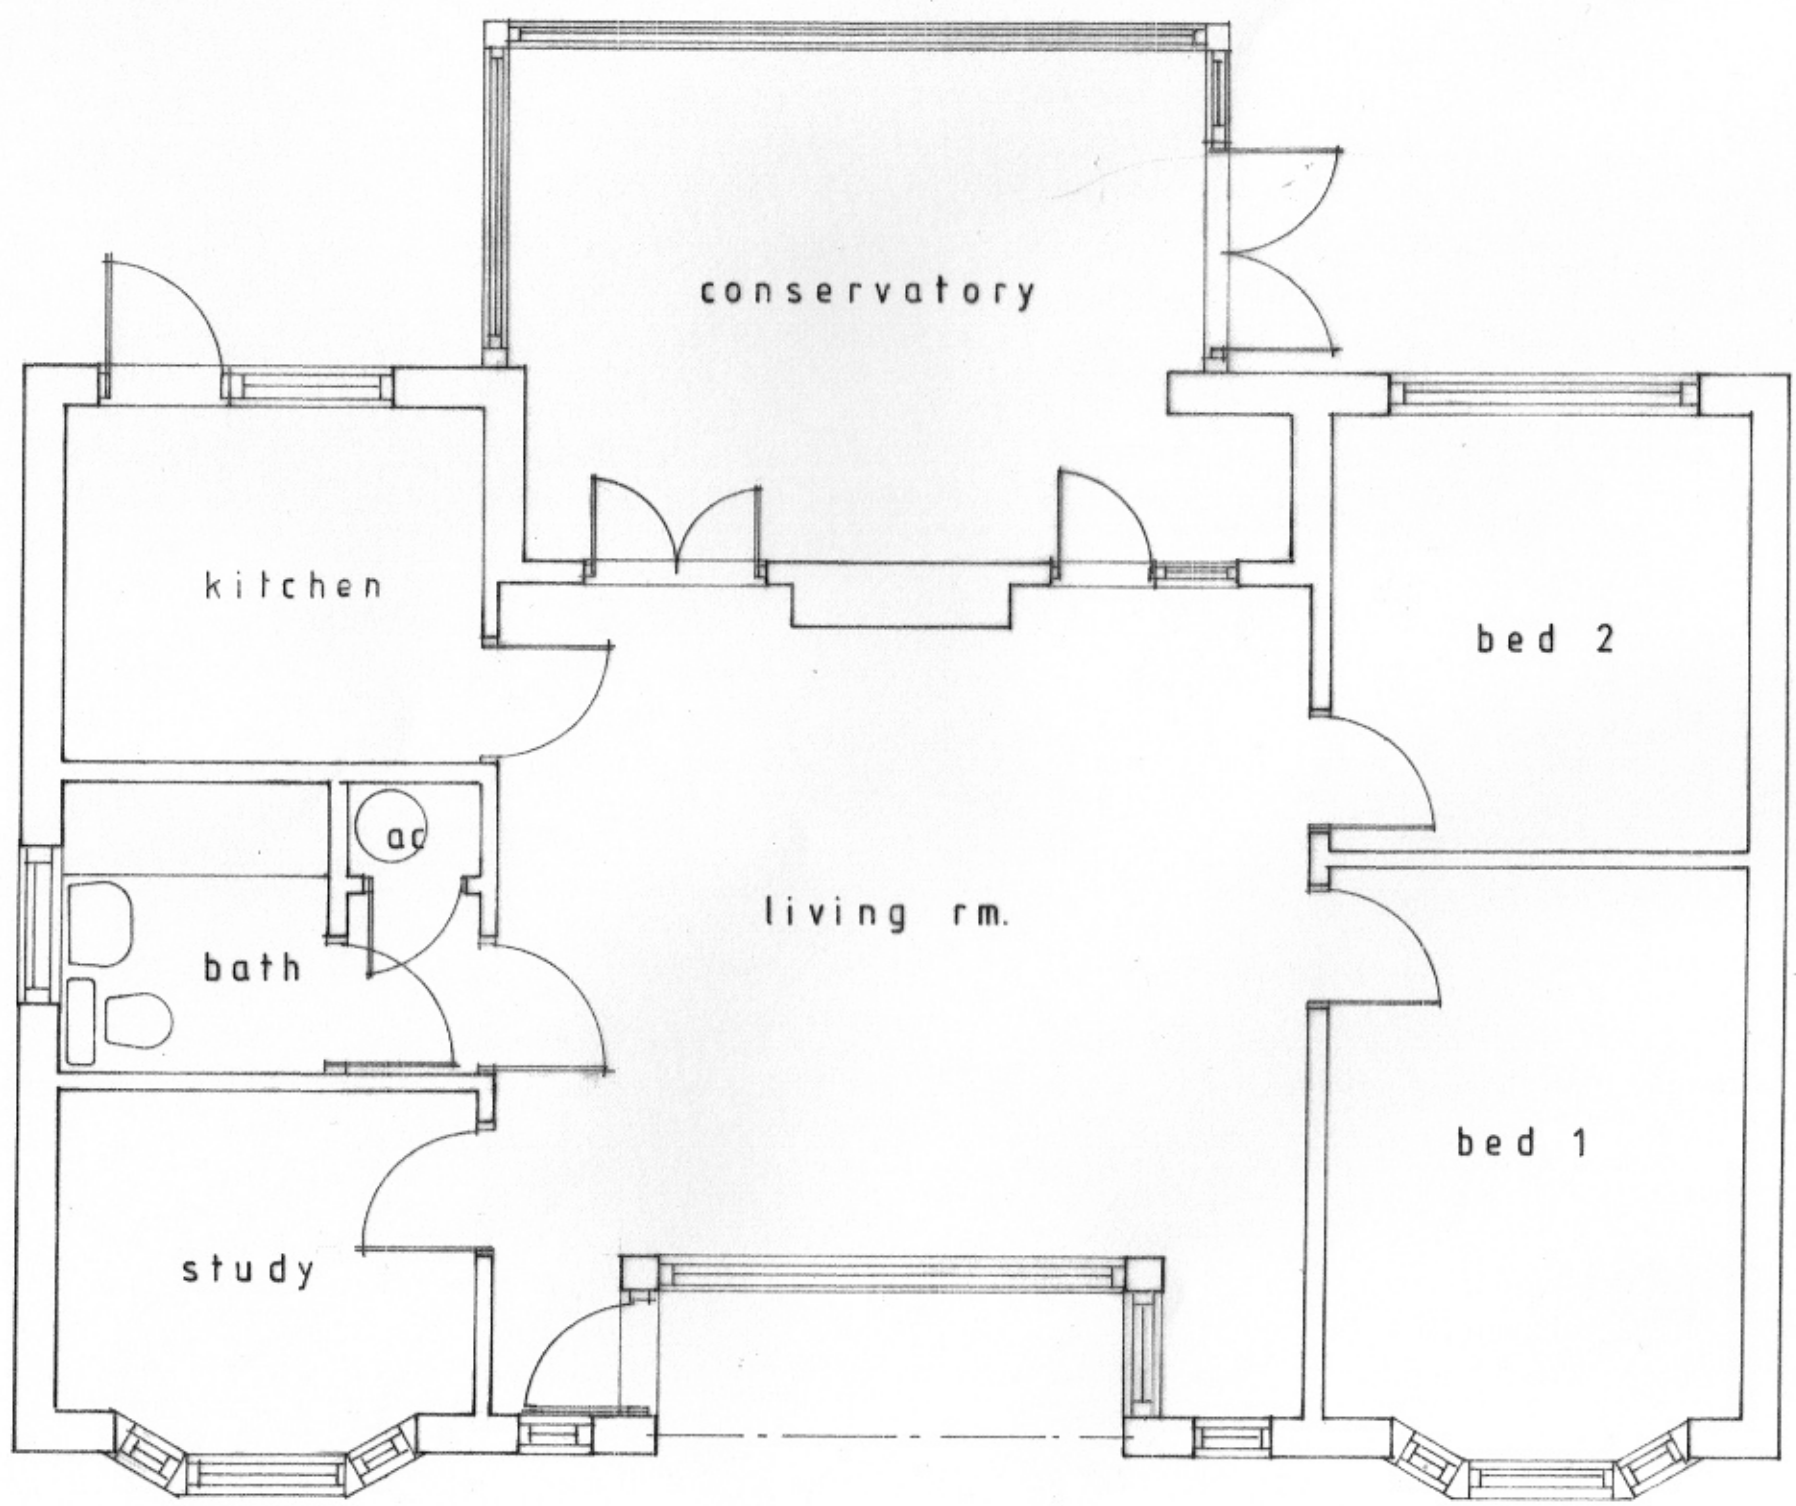


A3 sheet size

FLOOR PLAN AS EXISTING 1:50




south east elevation

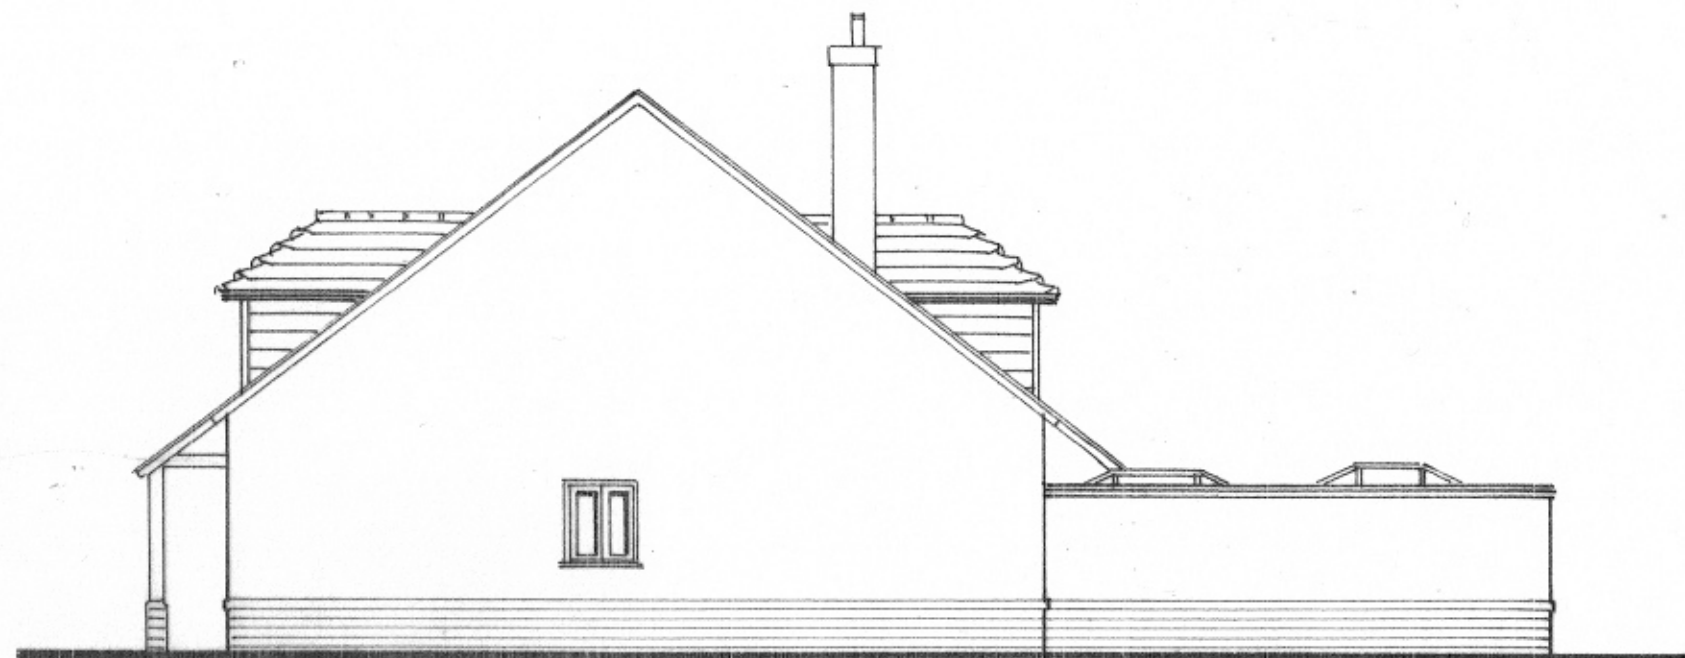

north east elevation




north west elevation

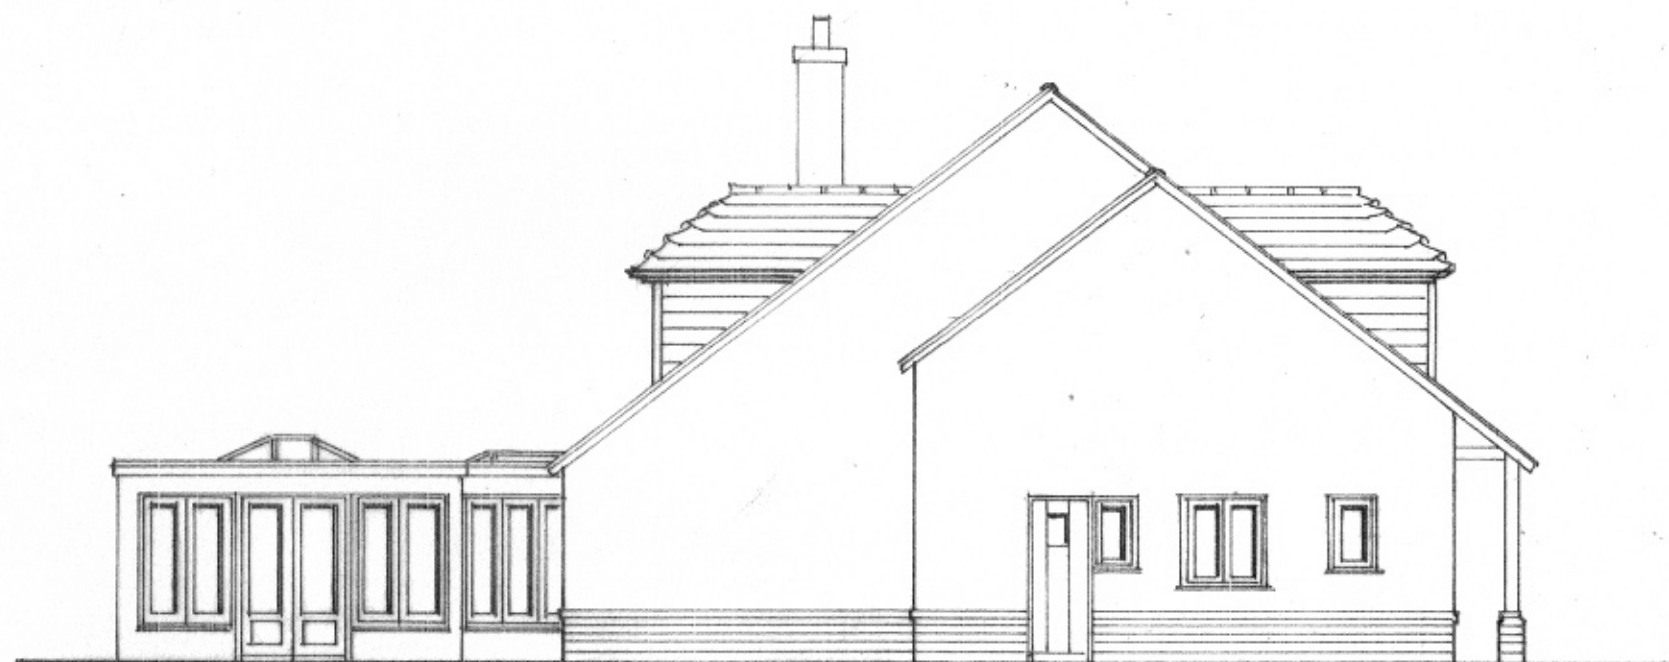


south west elevation

1 : 100

ELEVATIONS AS PROPOSED

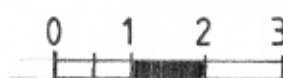


A3 sheet size

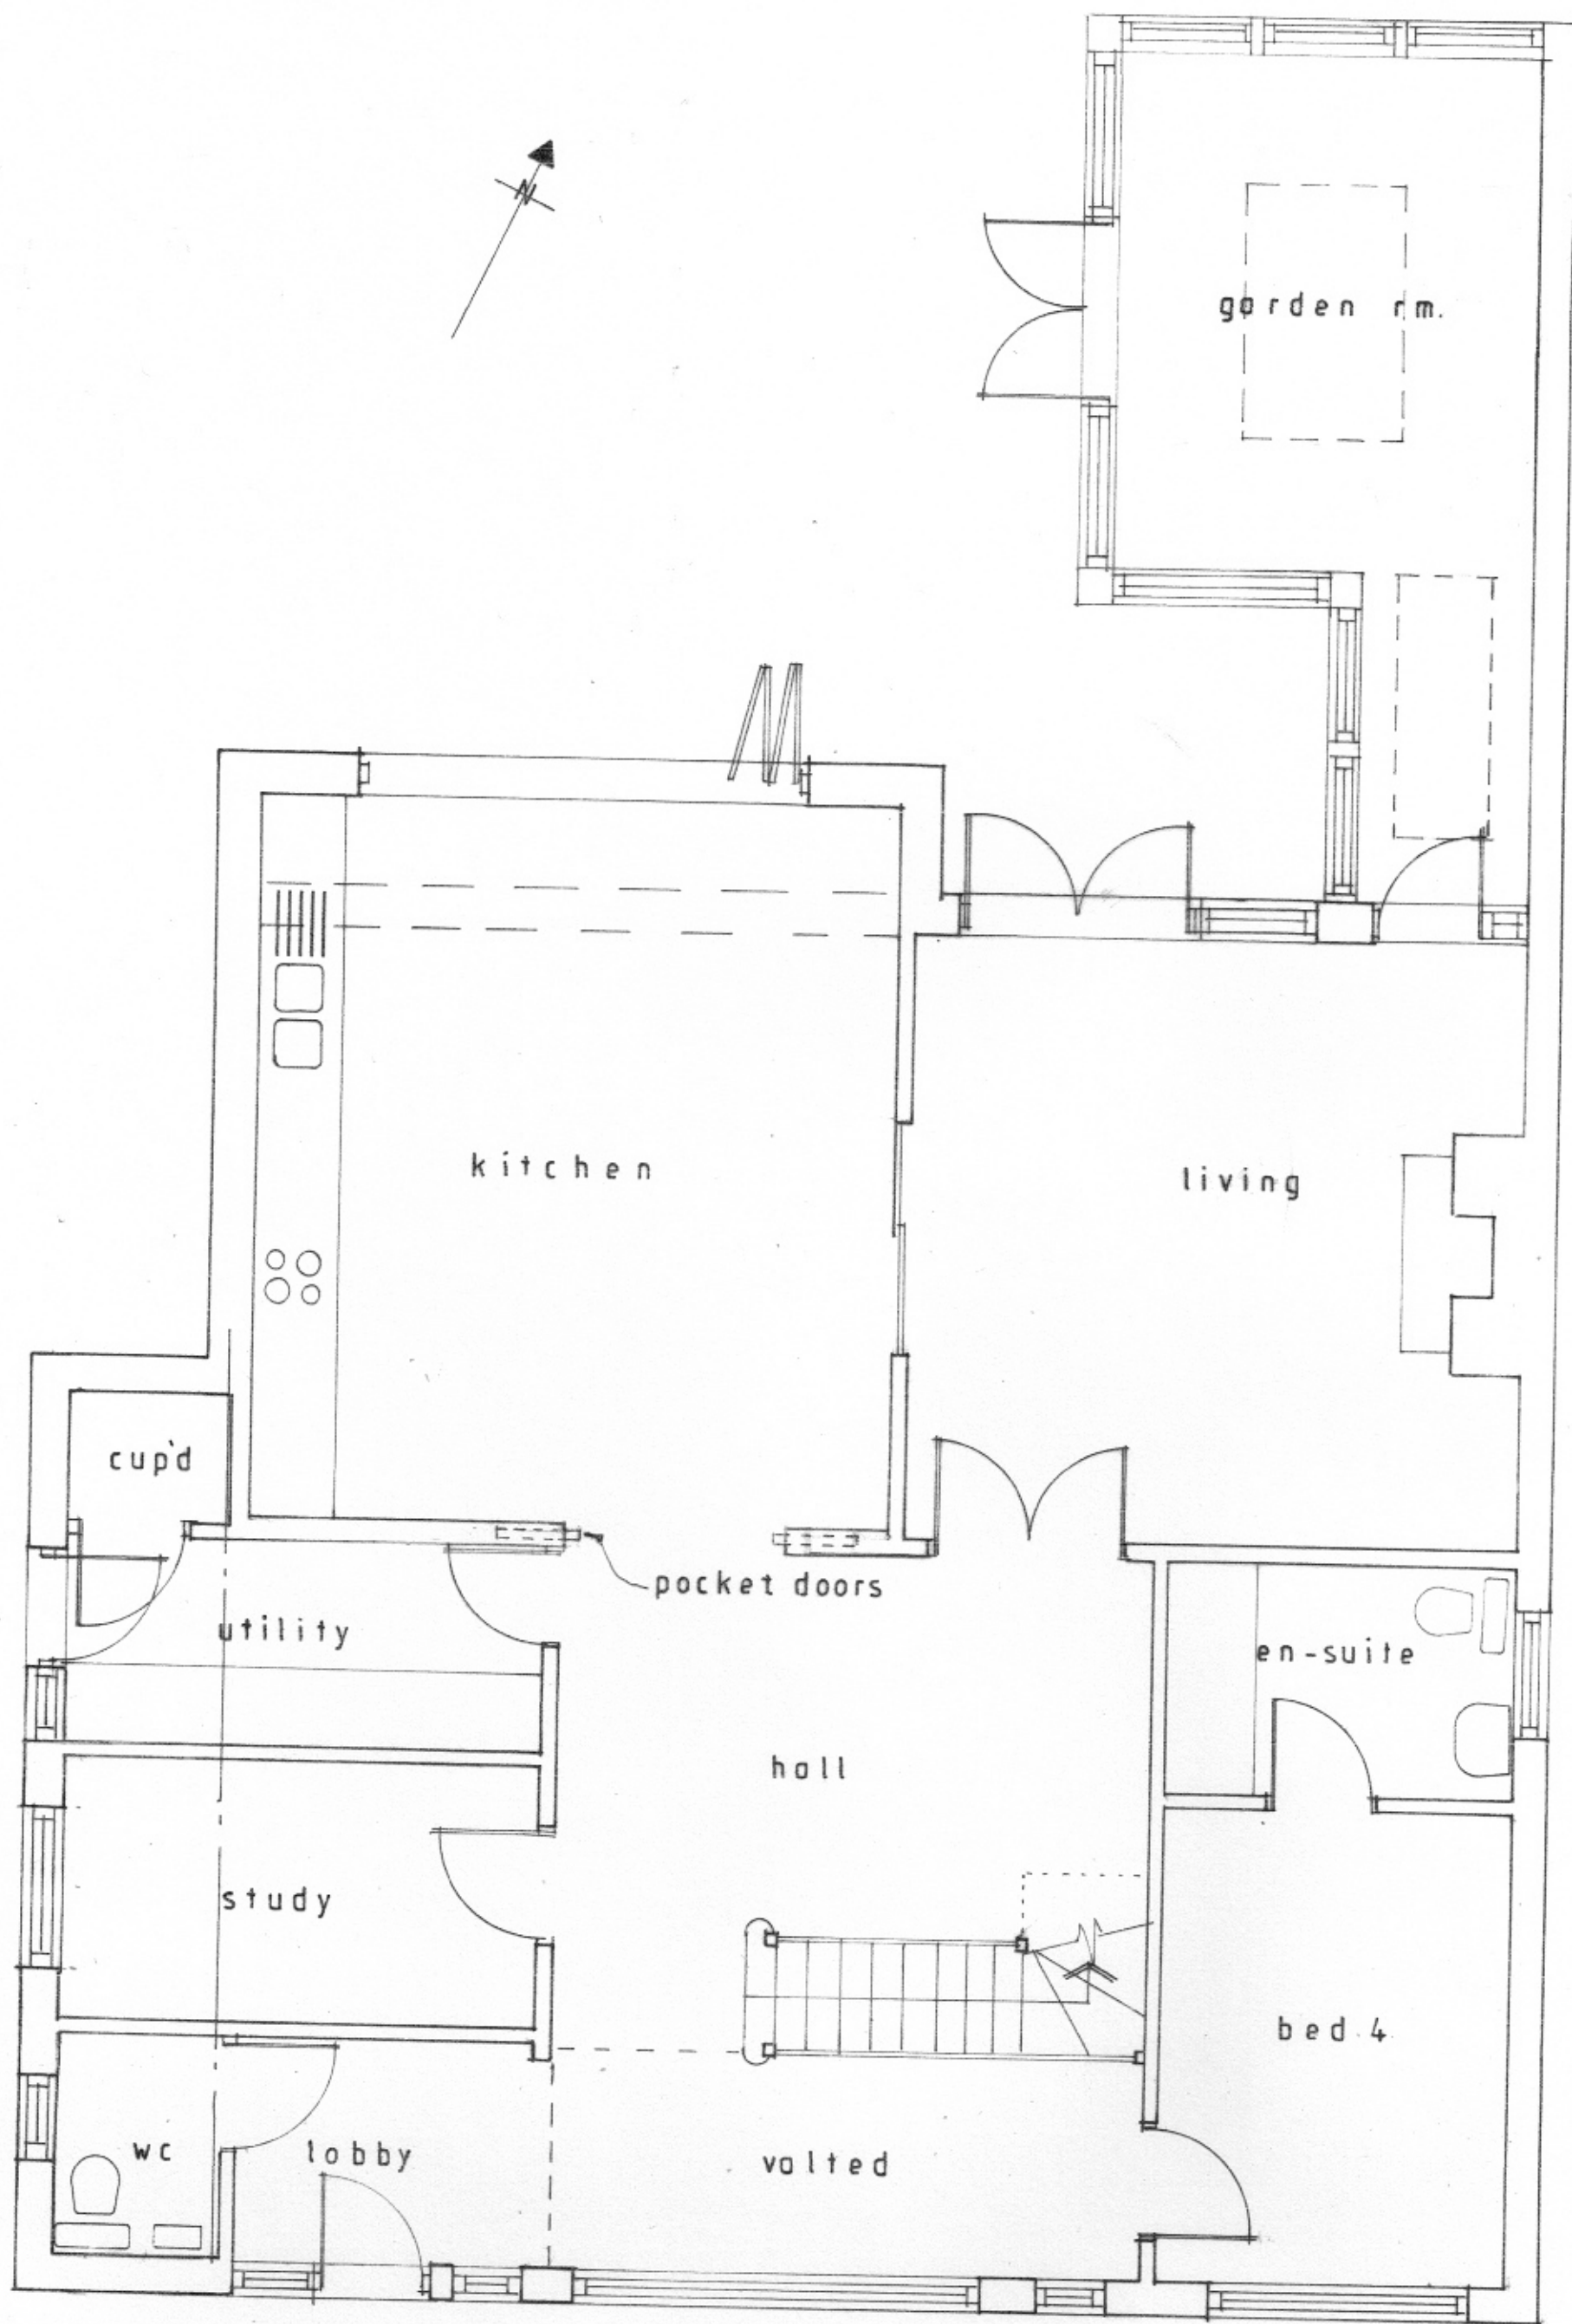

GROUND FLOOR PLAN AS PROPOSED
A3 SHEET SIZE 1:50



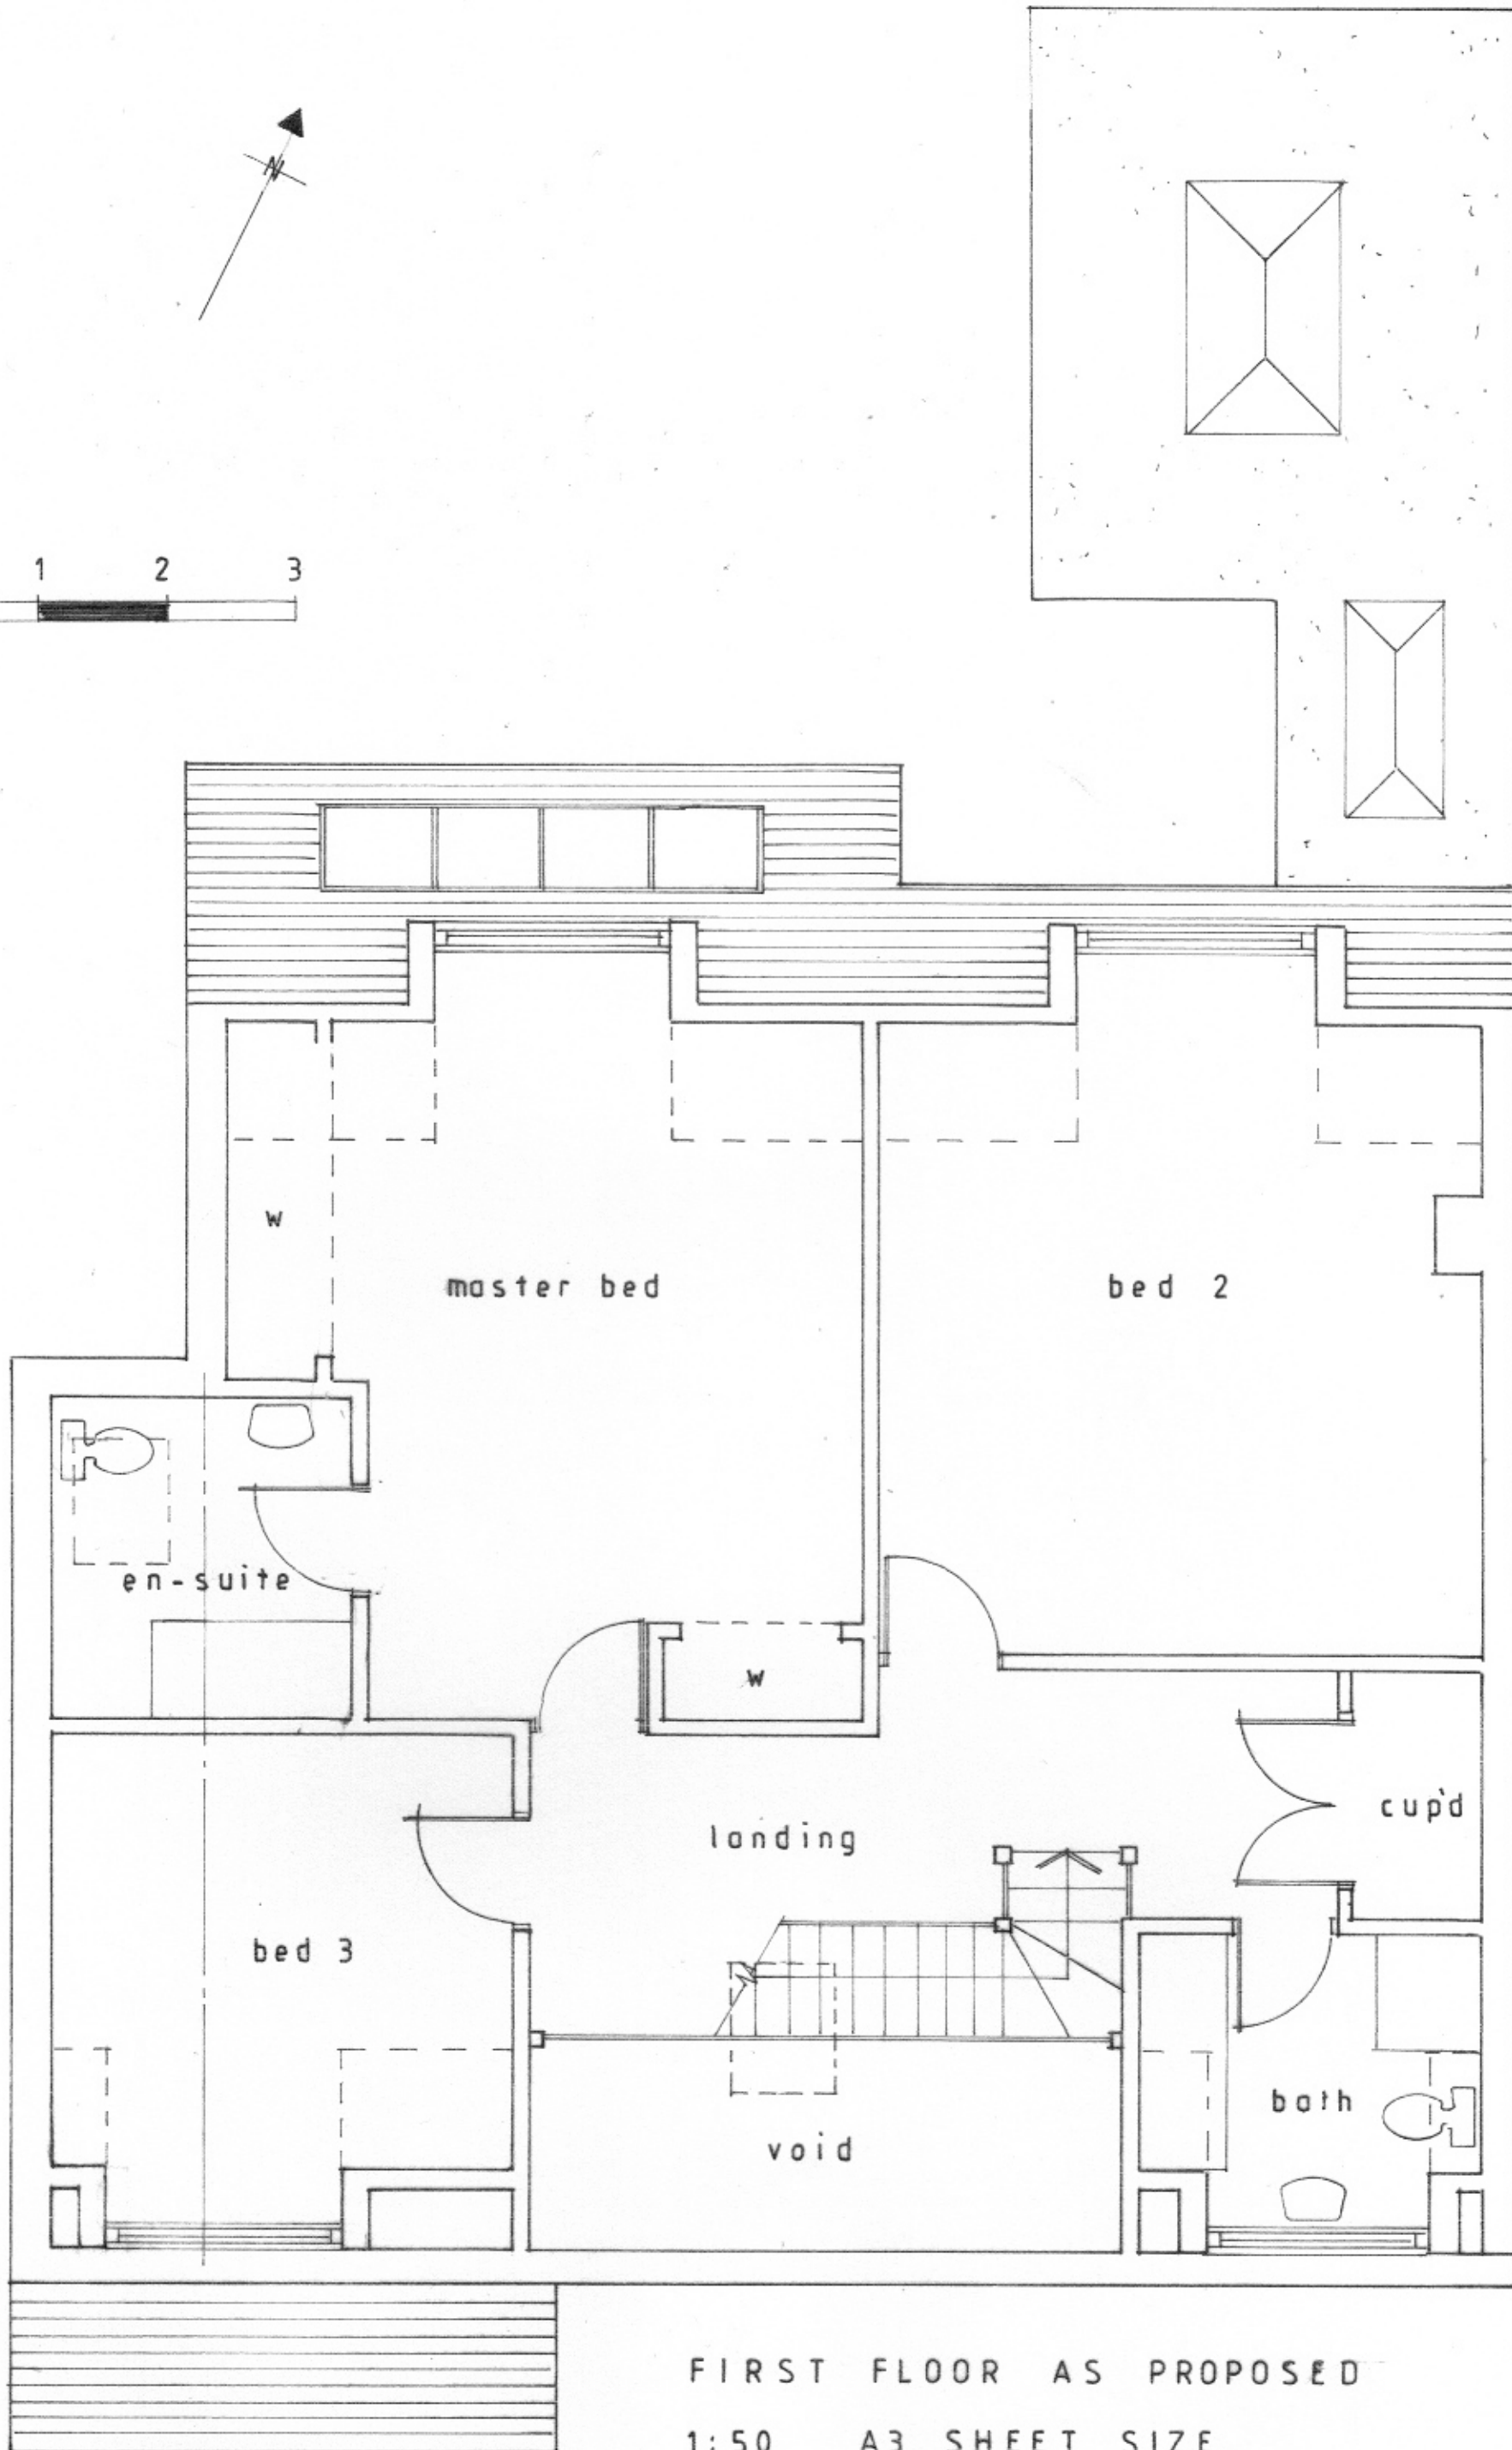

FIRST FLOOR AS PROPOSED
1:50 A3 SHEET SIZE