
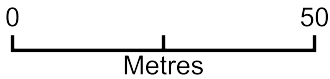


Drain

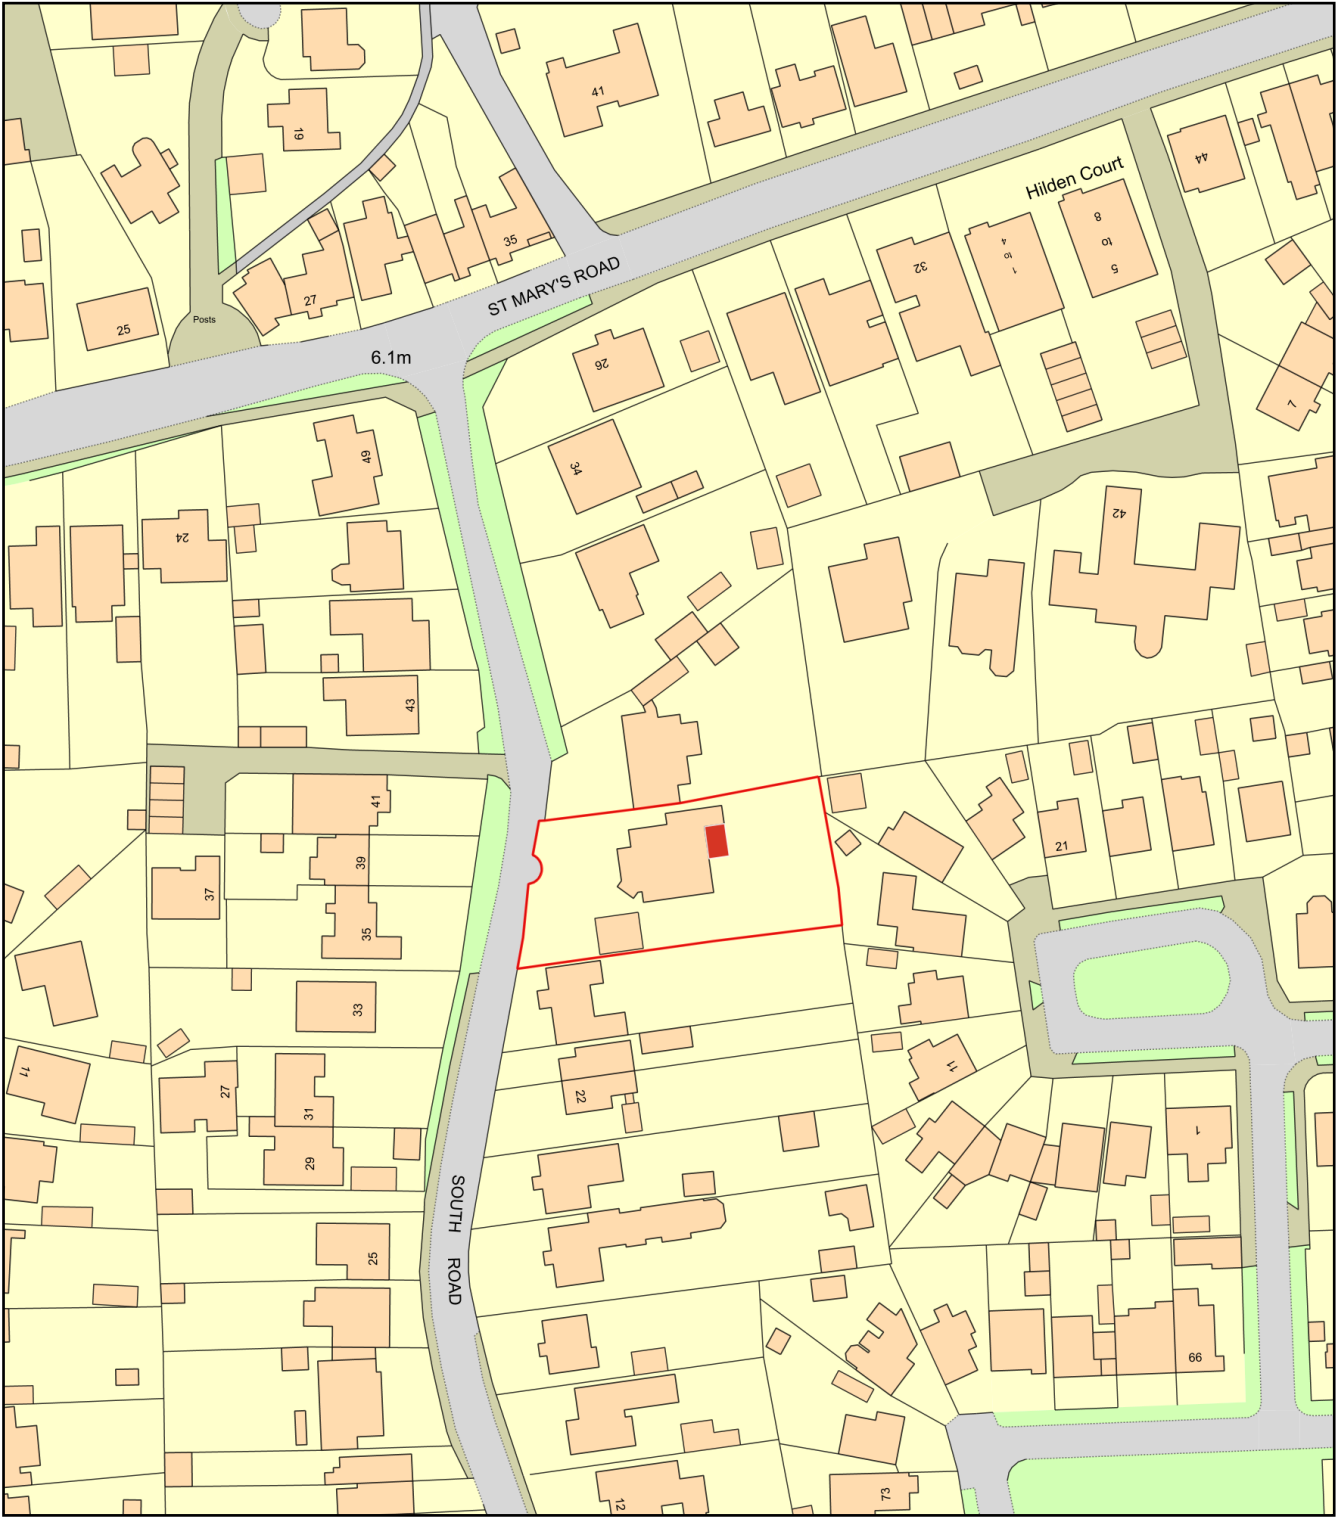

Plan Produced for: Drain
Date Produced: 23 Apr 2024
Plan Reference Number: TQRQM24114103245150
Scale: 1:1250 @ A4