


PROPOSED SINGLE STOREY SIDE/REAR ADDITION.  
35, VIAN ROAD, WATERLOOVILLE, HANTS.  
FOR MR G.A. WALBURN.

APP/12/0768

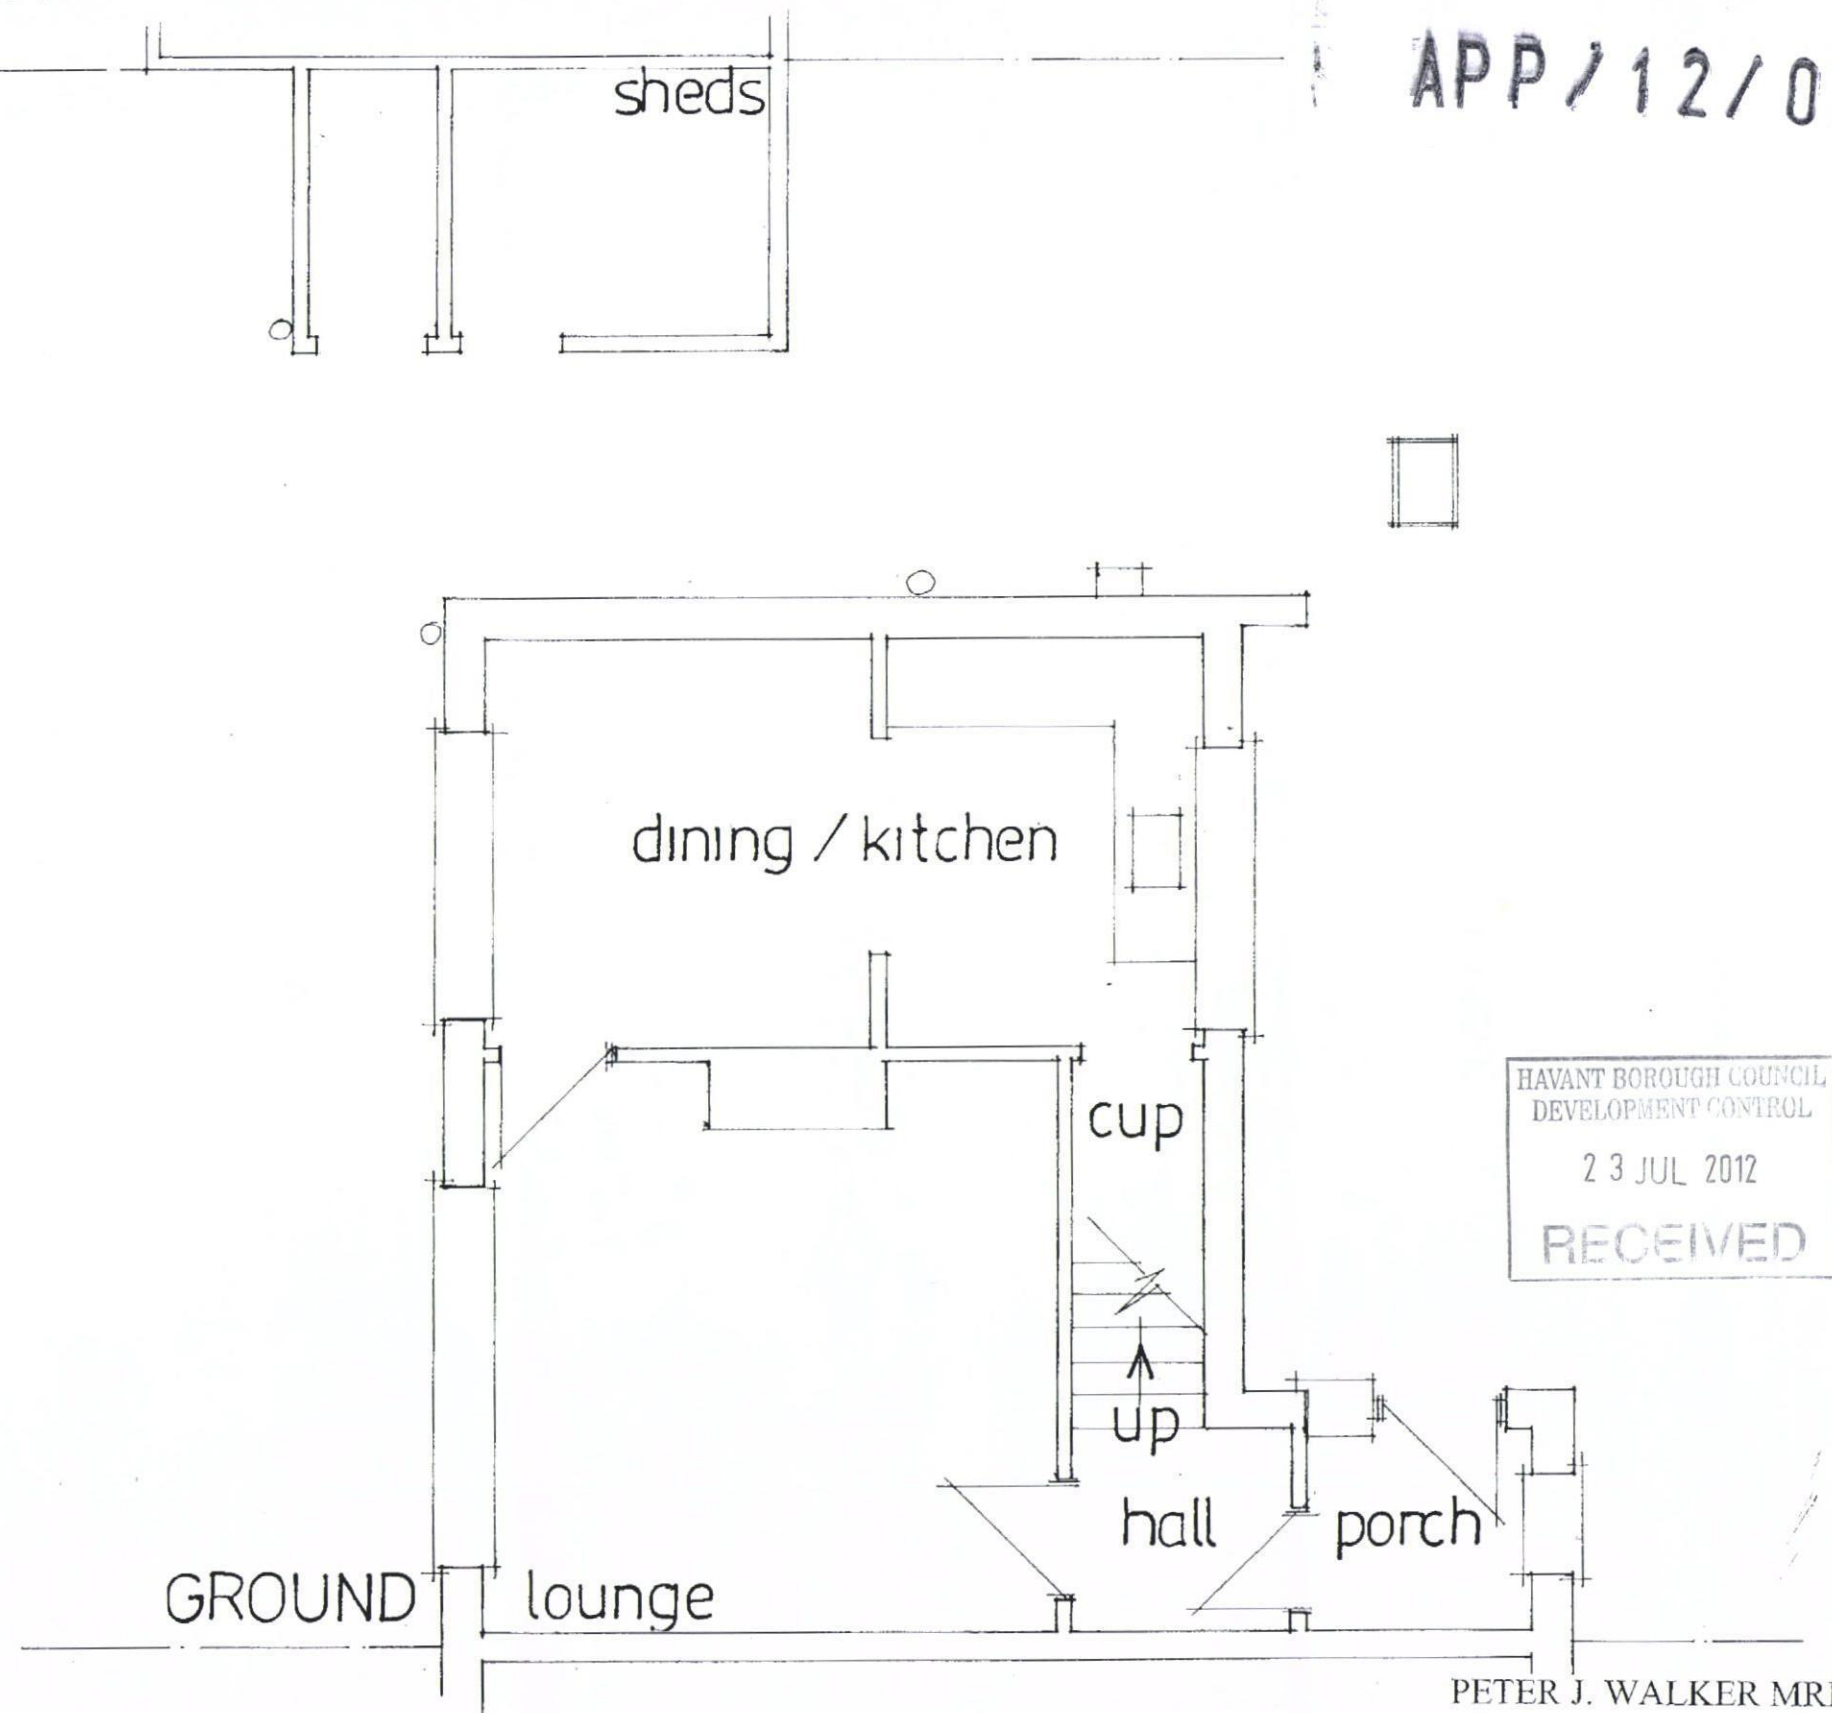

date july 2012  
scale 1:50

EXISTING LAYOUT

TEL - 02302 467571