




ED6 - Proposed Sign will be 2100mm high and positioned behind the fence to match existing signs.



D1 - Proposed Sign will be 2100mm high and positioned at the rear of the planting bead as requested.

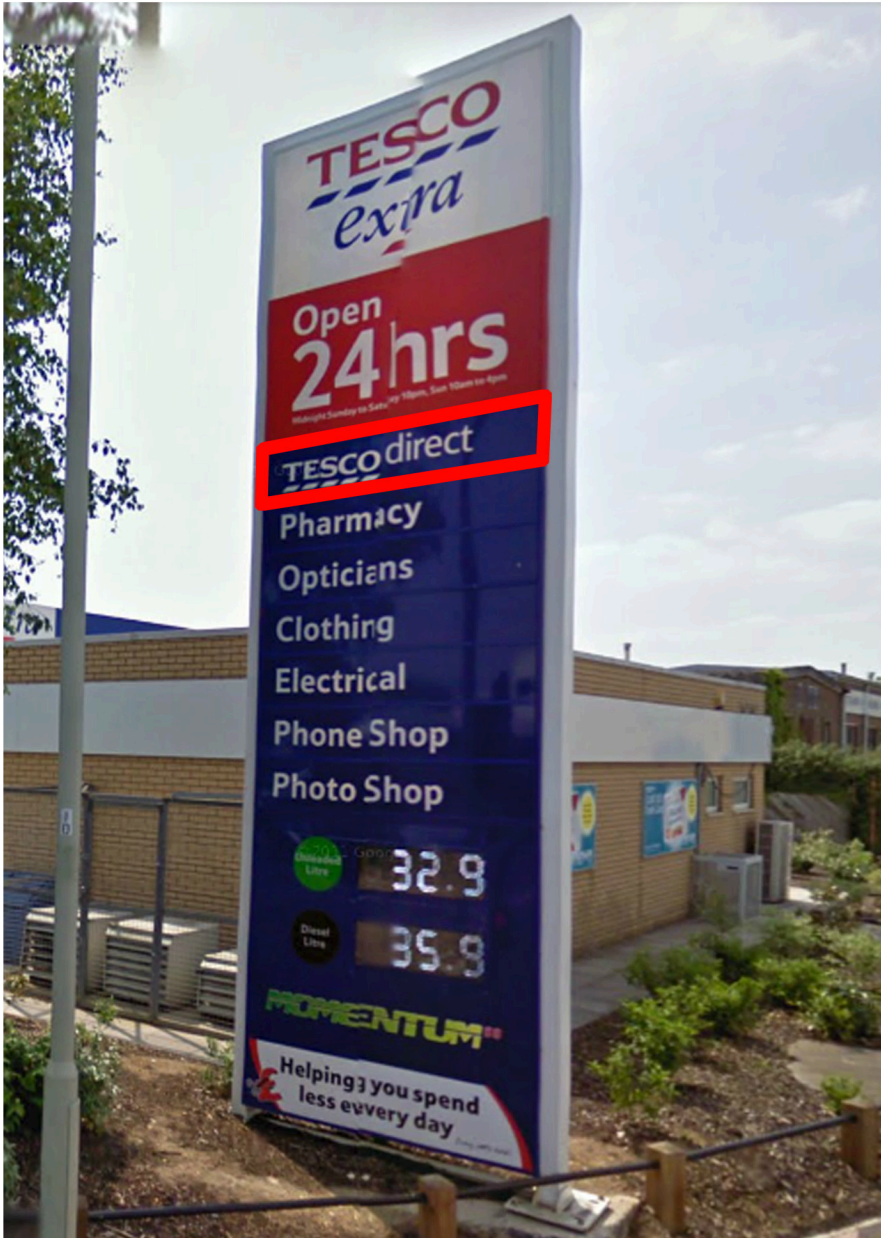

GS1 - Tesco Direct slat will be removed and replaced with proposed Click and Collect Slat.

FOR ADVERTISEMENT PURPOSES

1. NOTES
- 1.1. All dimensions must be checked on site with only figured dimensions worked from. Any discrepancies must be reported to the Architect or Engineer immediately. This drawing is copyright.
- 1.2. This drawing is prepared to scale although the limitations of the printing process mean only figured dimensions should be used.
2. PROPOSED SIGNS
- 2.1. PROPOSED COLOURS -
RED PANTONE 485C - CLOSEST MATCH RAL 2002
PANTONE REFLEX BLUE - CLOSEST MATCH RAL 5022
MAX HEIGHT SIGN - RAL 1023 (TRAFFIC YELLOW)

Revision:

Description:
PROPOSED CLICK & COLLECT
TESCO STORE No. 6002,
HAVENT, HAMPSHIRE, PO9 1TR

COLLECTION CANOPY
PROPOSED SIGNAGE - IMAGES

Client:
TESCO

bmd ARCHITECTS
5 MAIDSTONE BUILDINGS MEWS
72-76 BOROUGH HIGH STREET
LONDON SE1 1GN
Tel: 020 7357 6885 Fax: 020 7357 6887 E-Mail: mail@bmdarchitects.co.uk

Drawing Number: 2026(6002)/P/25 Rev.: -

Scale: NTS@A3	Date: October 2012	Drawn By: MRL
CAD file name: M:\2026\2026-P\2026(5528)P25	Checked By: DNF	