PRINT AT A2 TO BE TO SCALE

do not expand to fit A2 actual paper size is A3+ (483 x 330mm)

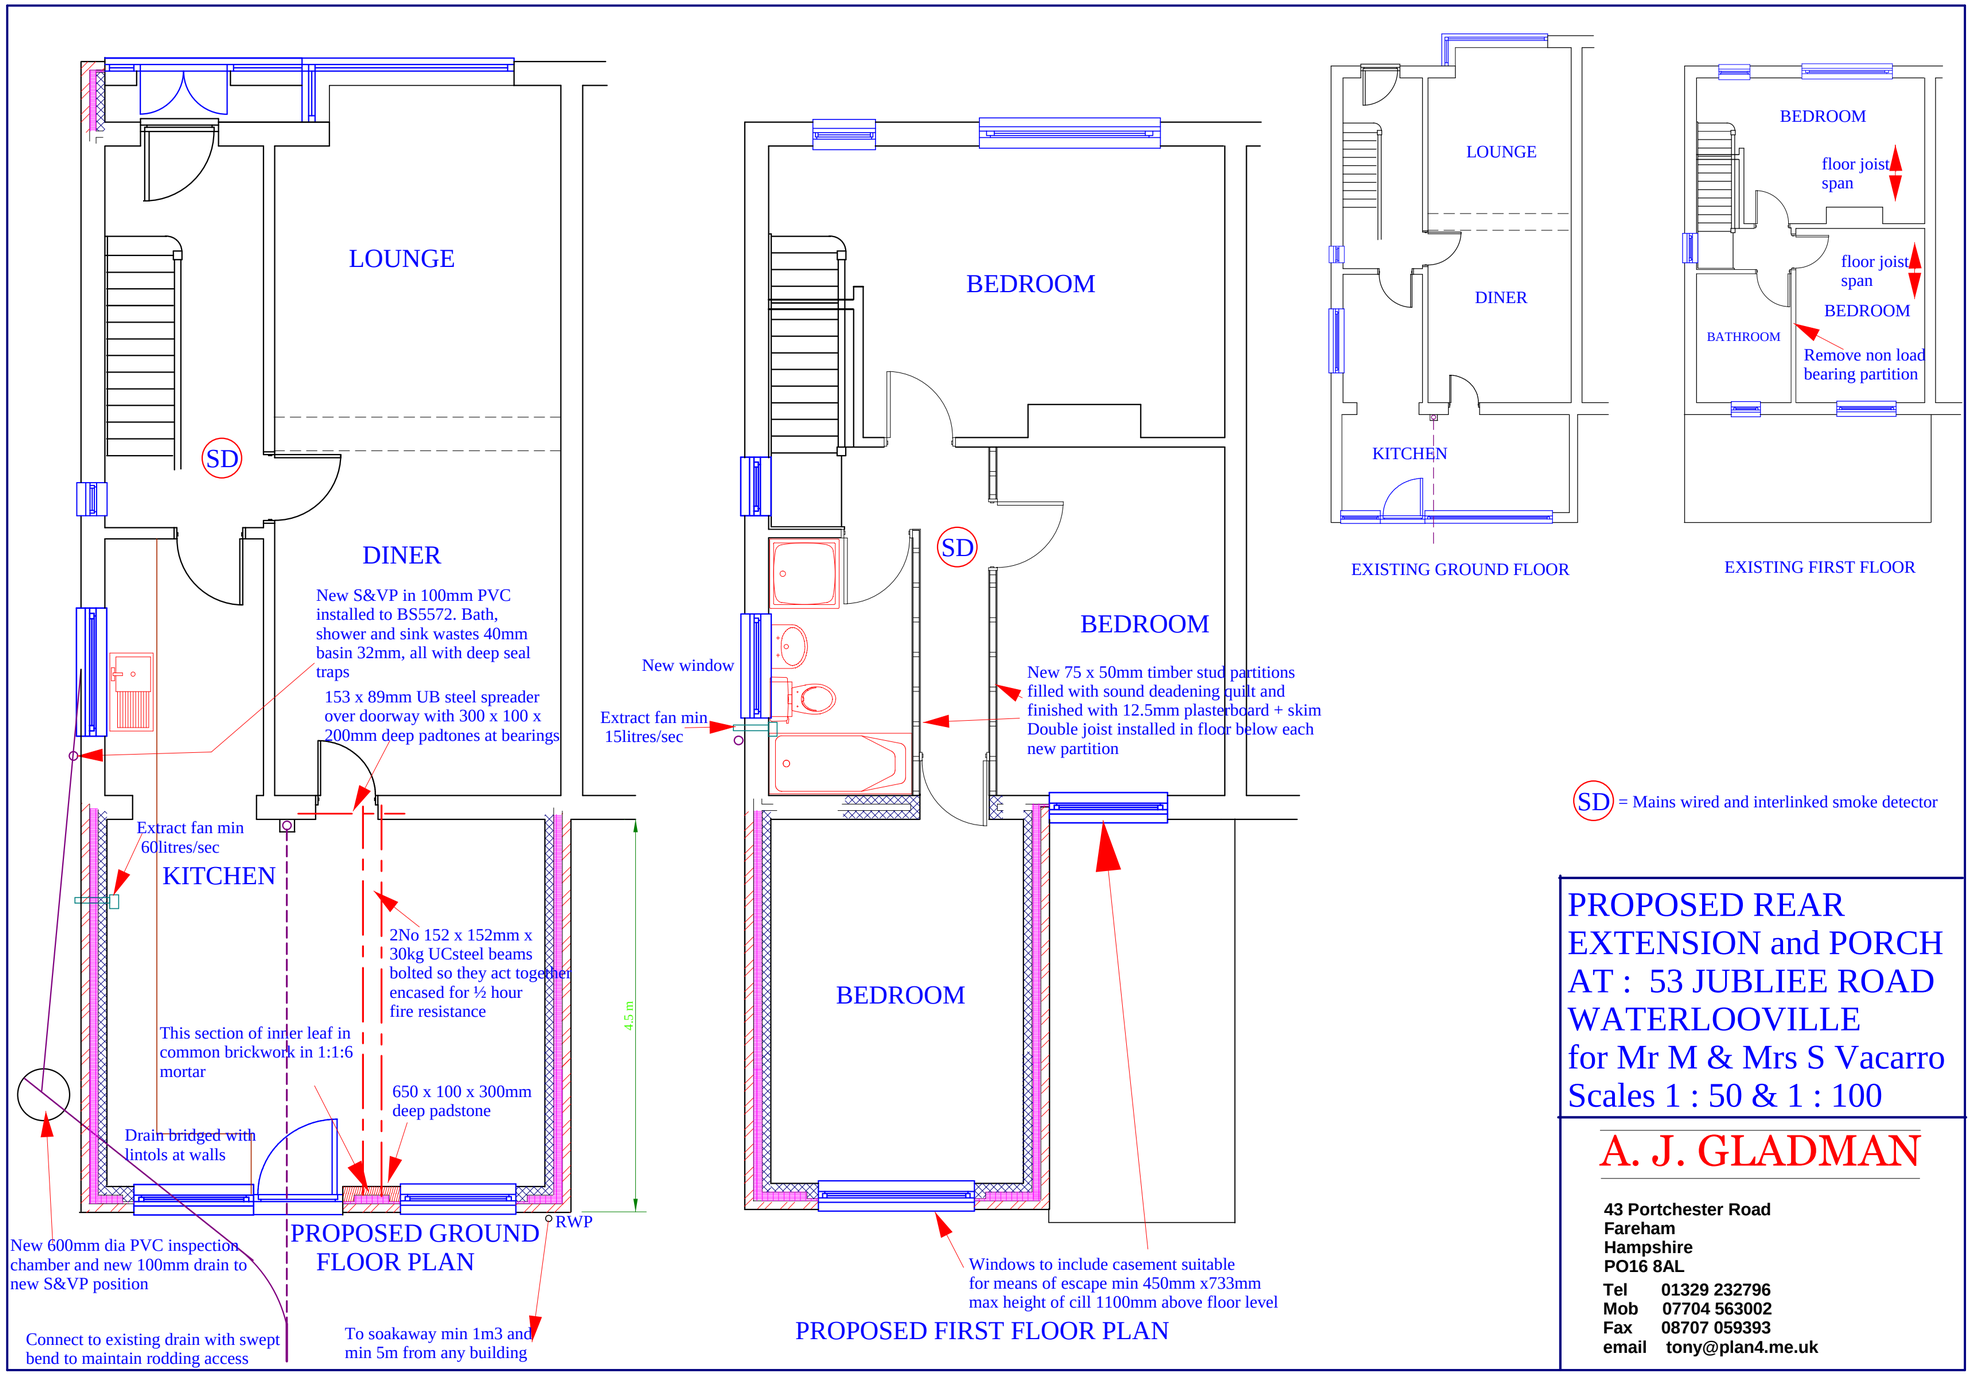

PROPOSED REAR EXTENSION and PORCH
AT : 53 JUBLIEE ROAD
WATERLOOVILLE
for Mr M & Mrs S Vacarro
Scales 1 : 50 & 1 : 100

A. J. GLADMAN

43 Portchester Road
Fareham
Hampshire
PO16 8AL

Tel 01329 232796
Mob 07704 563002
Fax 08707 059393
email tony@plan4.me.uk