



PERMIT

GROUND

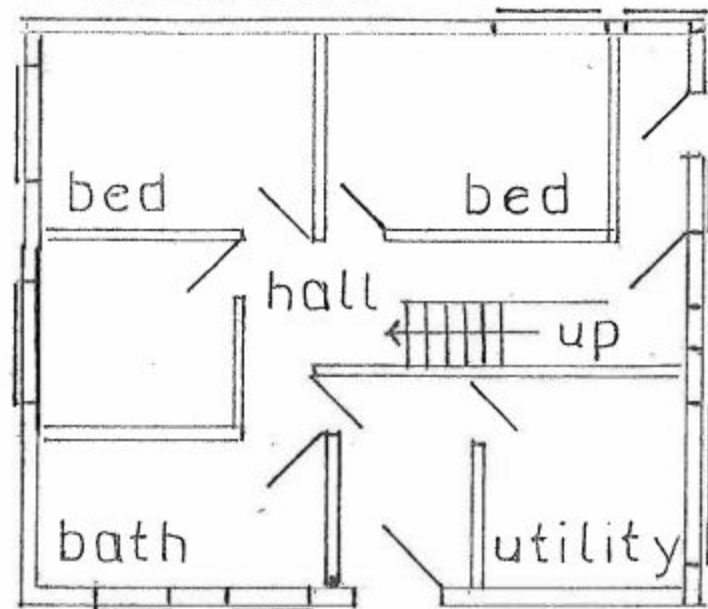

FIRST


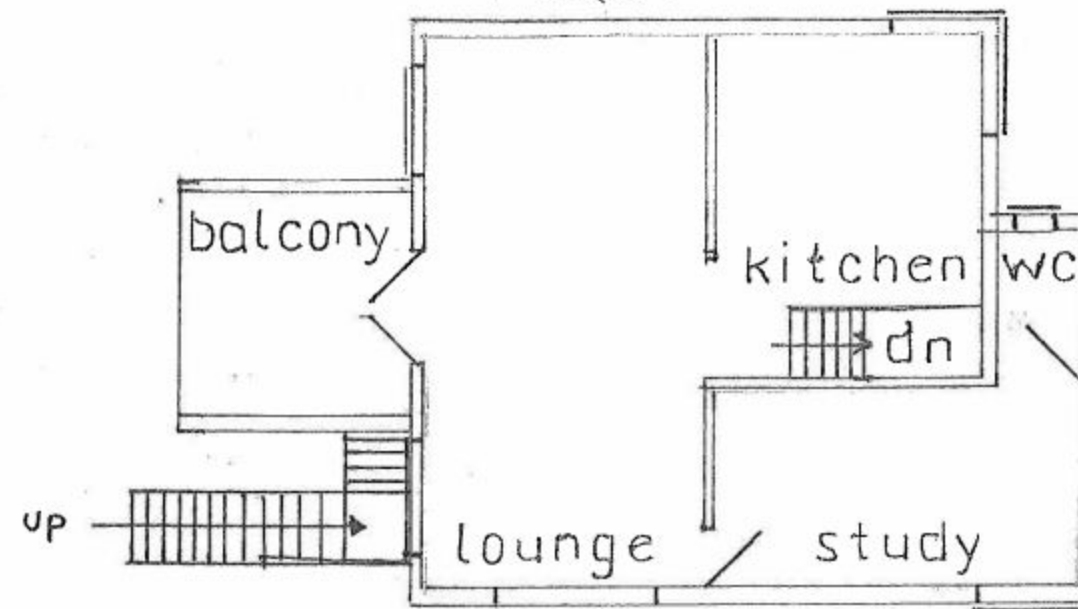


HAVANT BOROUGH COUNCIL
DEVELOPMENT CONTROL
17 JAN 2012
RECEIVED

EXISTING SITE DETAILS

Scale 1:100 Original drawn on A3

Drawn Jan 2012 KH 2

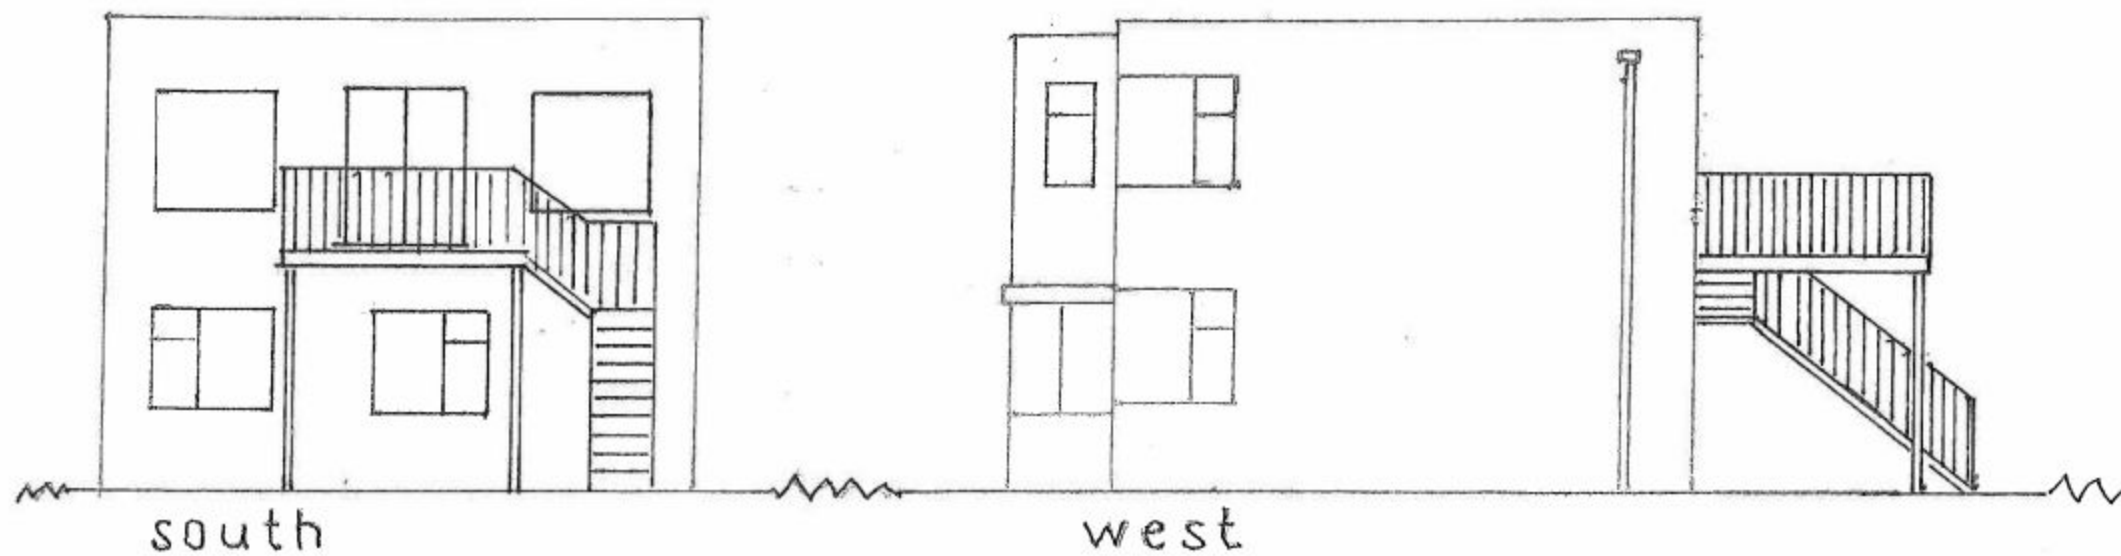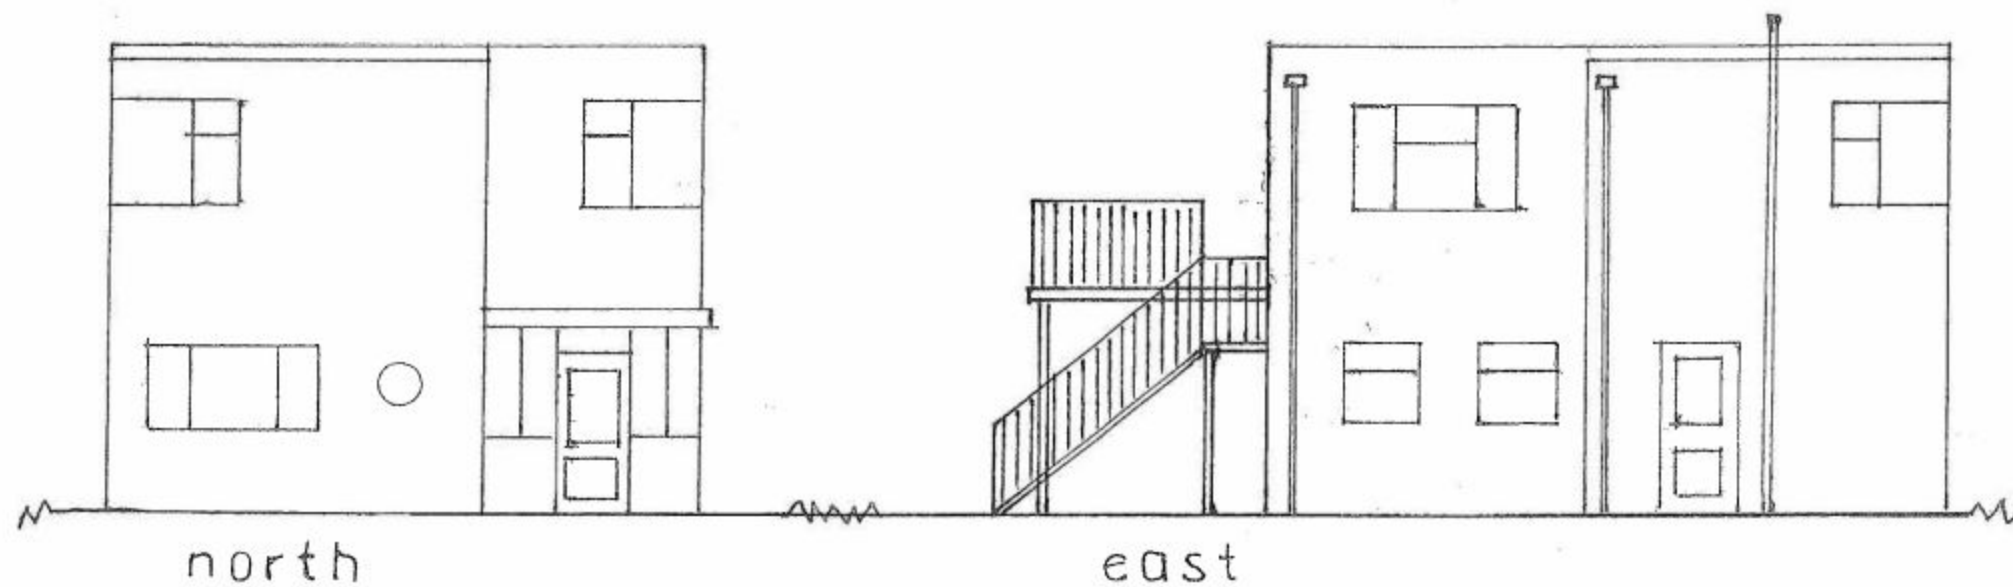

EXTENSION TO REAR OF
18 BRACKLESHAM ROAD
HAYLING ISLAND
DRAWING : K HOLMES
DECEMBER 2011
SCALE 1:100

REF KH/2