


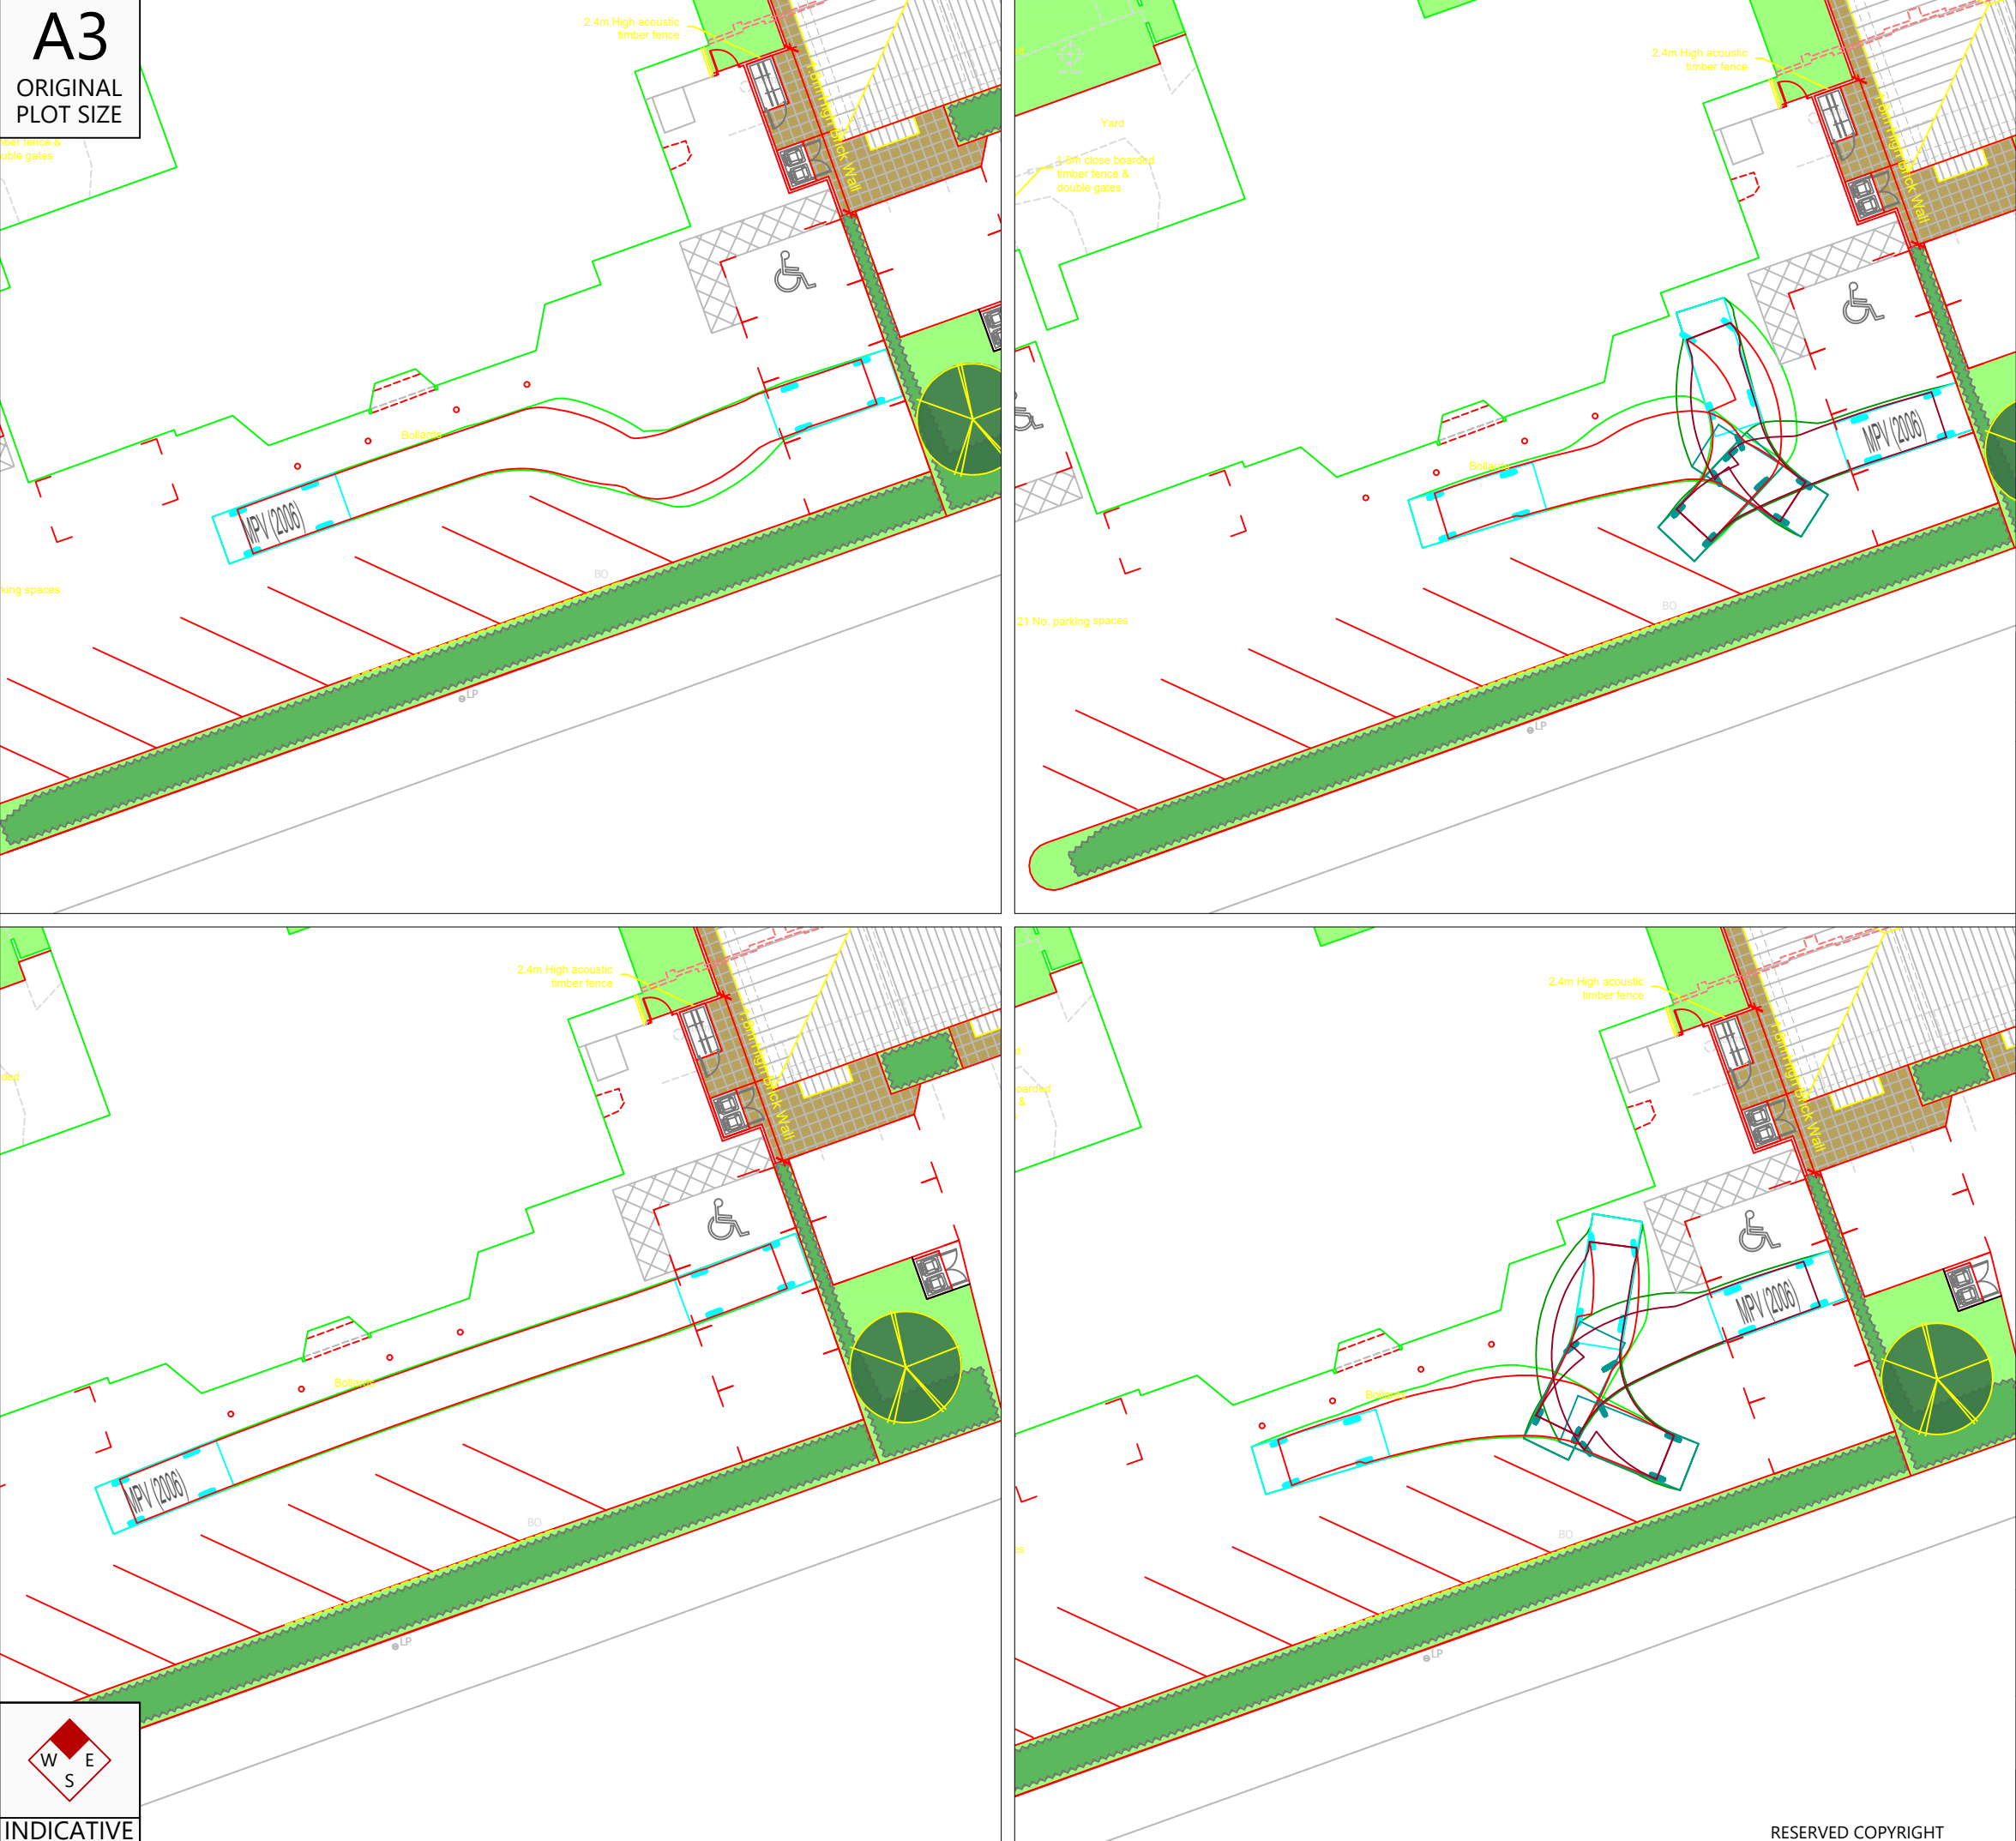


A3
ORIGINAL
PLOT SIZE

ber fence &
ble gates

king spaces

ed

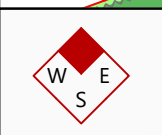

INDICATIVE

Reproduced from Ordnance Survey Superplan Data with the permission of The Controller of His Majesty's Stationery Office. Crown Copyright - Licence No. AL100034021

NOTES:

Vehicle speeds vary between 2kph and 5kph

-	-	-	-	-	-
Rev	Date	Details	Drawn by	Checked by	Approved by

Bristol
Cambridge
London
Welwyn Garden City



Transport Planning Associates

1 Giltspur Street
London
EC1A 9DD
020 7119 1155
www.tpa.uk.com

CLIENT:

PROJECT:
**The Swan
Havant**

TITLE:
**Swept path analysis
of a large car (4.8m long)**

STATUS:
FOR INFORMATION

SCALE: 1:250	DATE: 9/4/24	DRAWN: NH	CHECKED: -	APPROVED: NH
JOB NO: 1710-46	DRAWING NO: SP09	REVISION: -		

RESERVED COPYRIGHT