


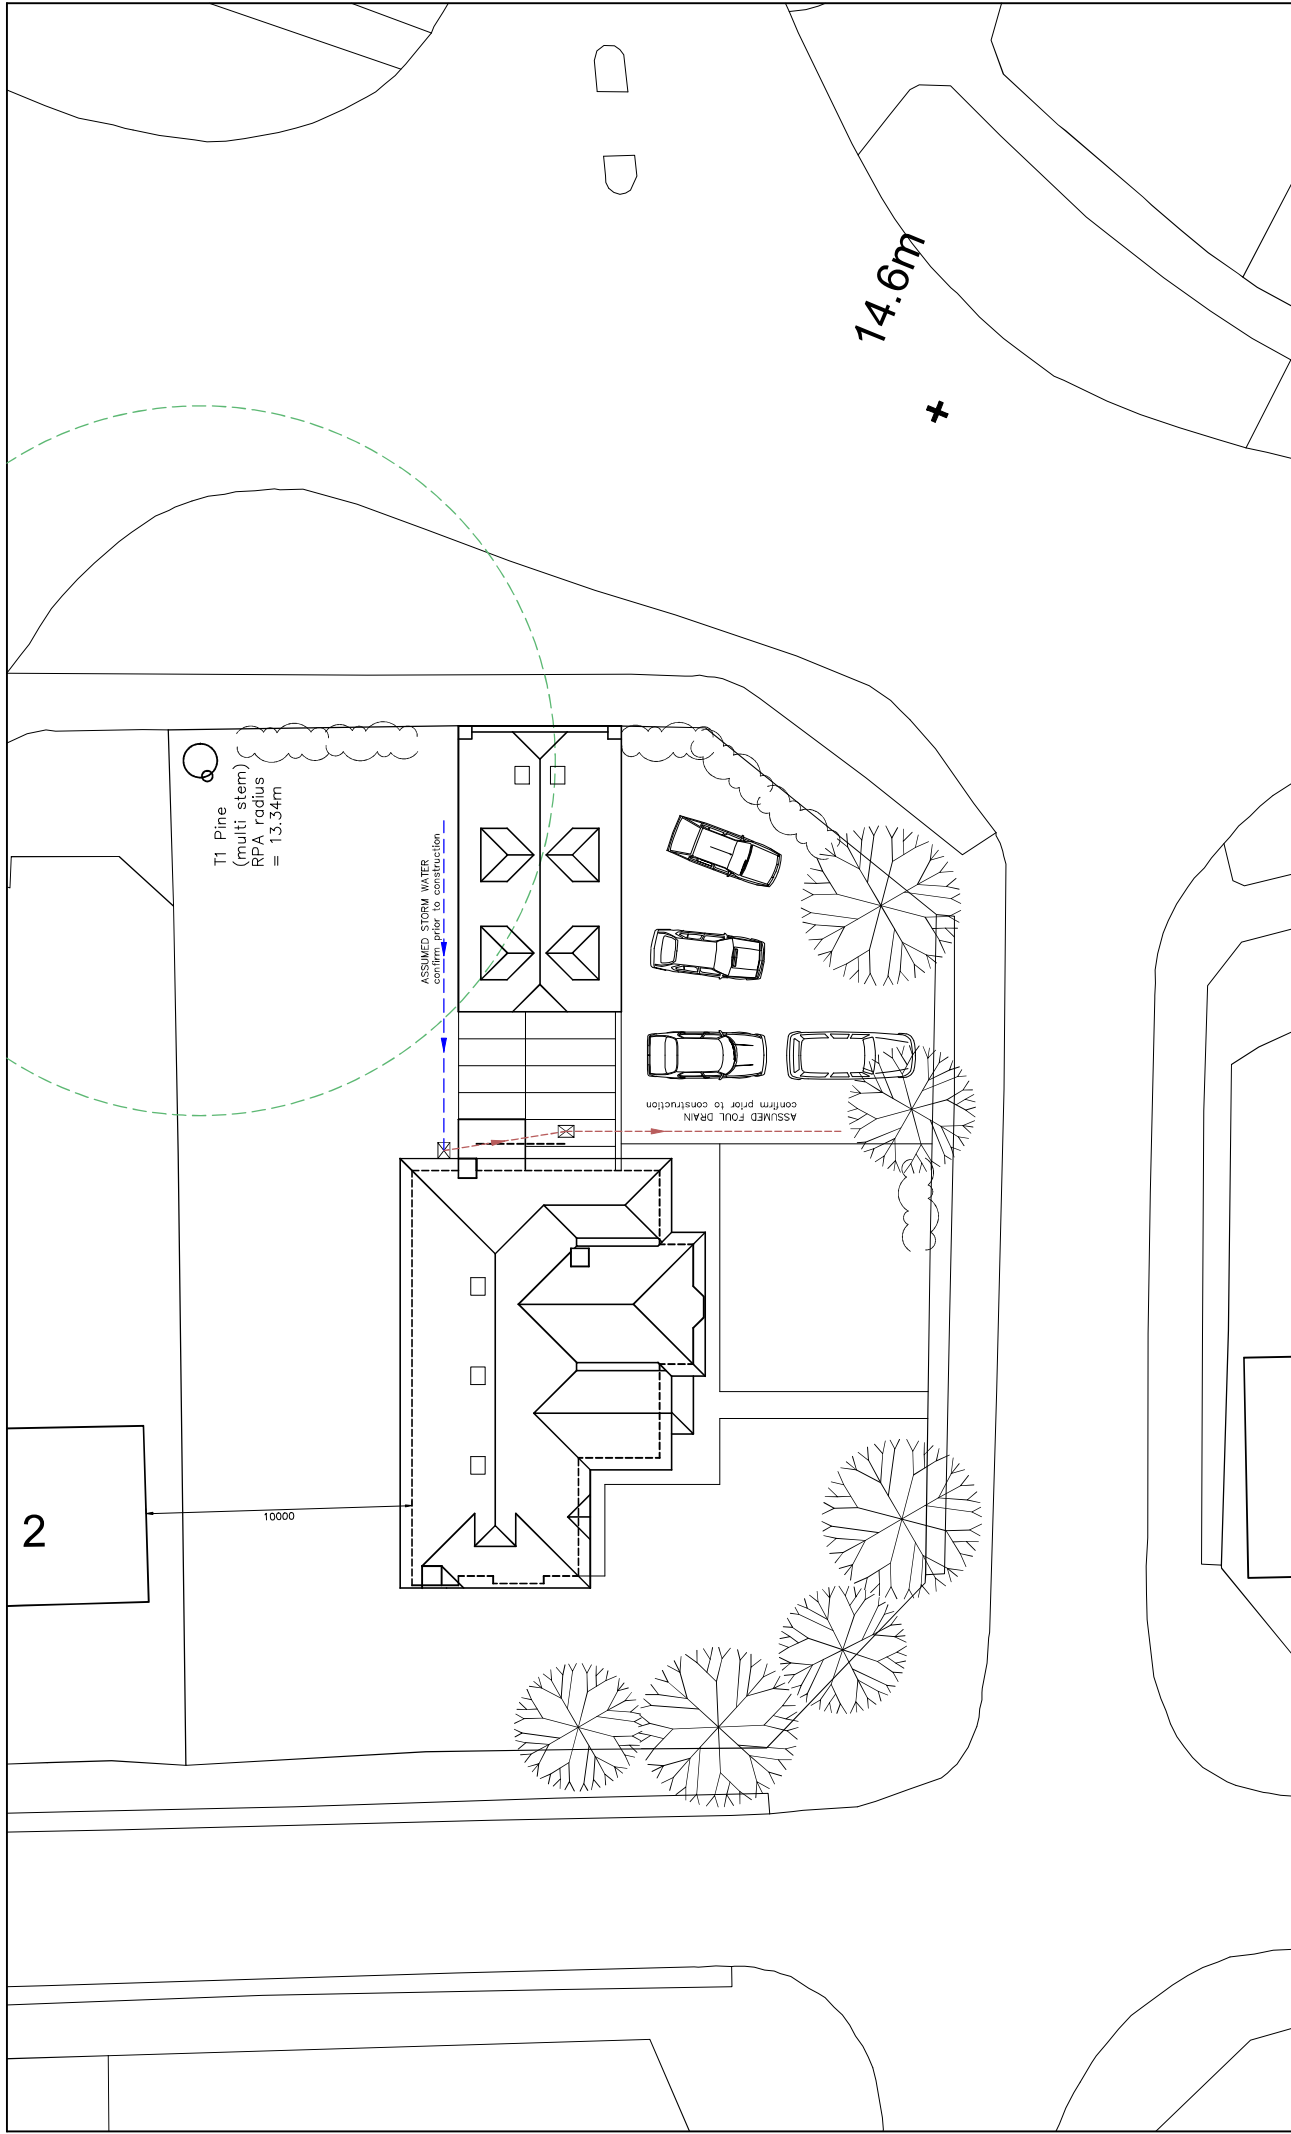

 CAD Critchley Architecture And Design Ltd. Contact: 0339 474 999 info@cadonline The Old Brewery, 5E South Street, Havant, PO9 1BU		PROPOSED SITE PLAN	Scale A1=1:100, A3=1:200 Drawn OS/JHL Date 09/11/2022
			2 Queen Anne's Drive, Bedhampton, Havant, PO9 3PG
Revisions a) b) c) d)		22060-113 ⁰	