


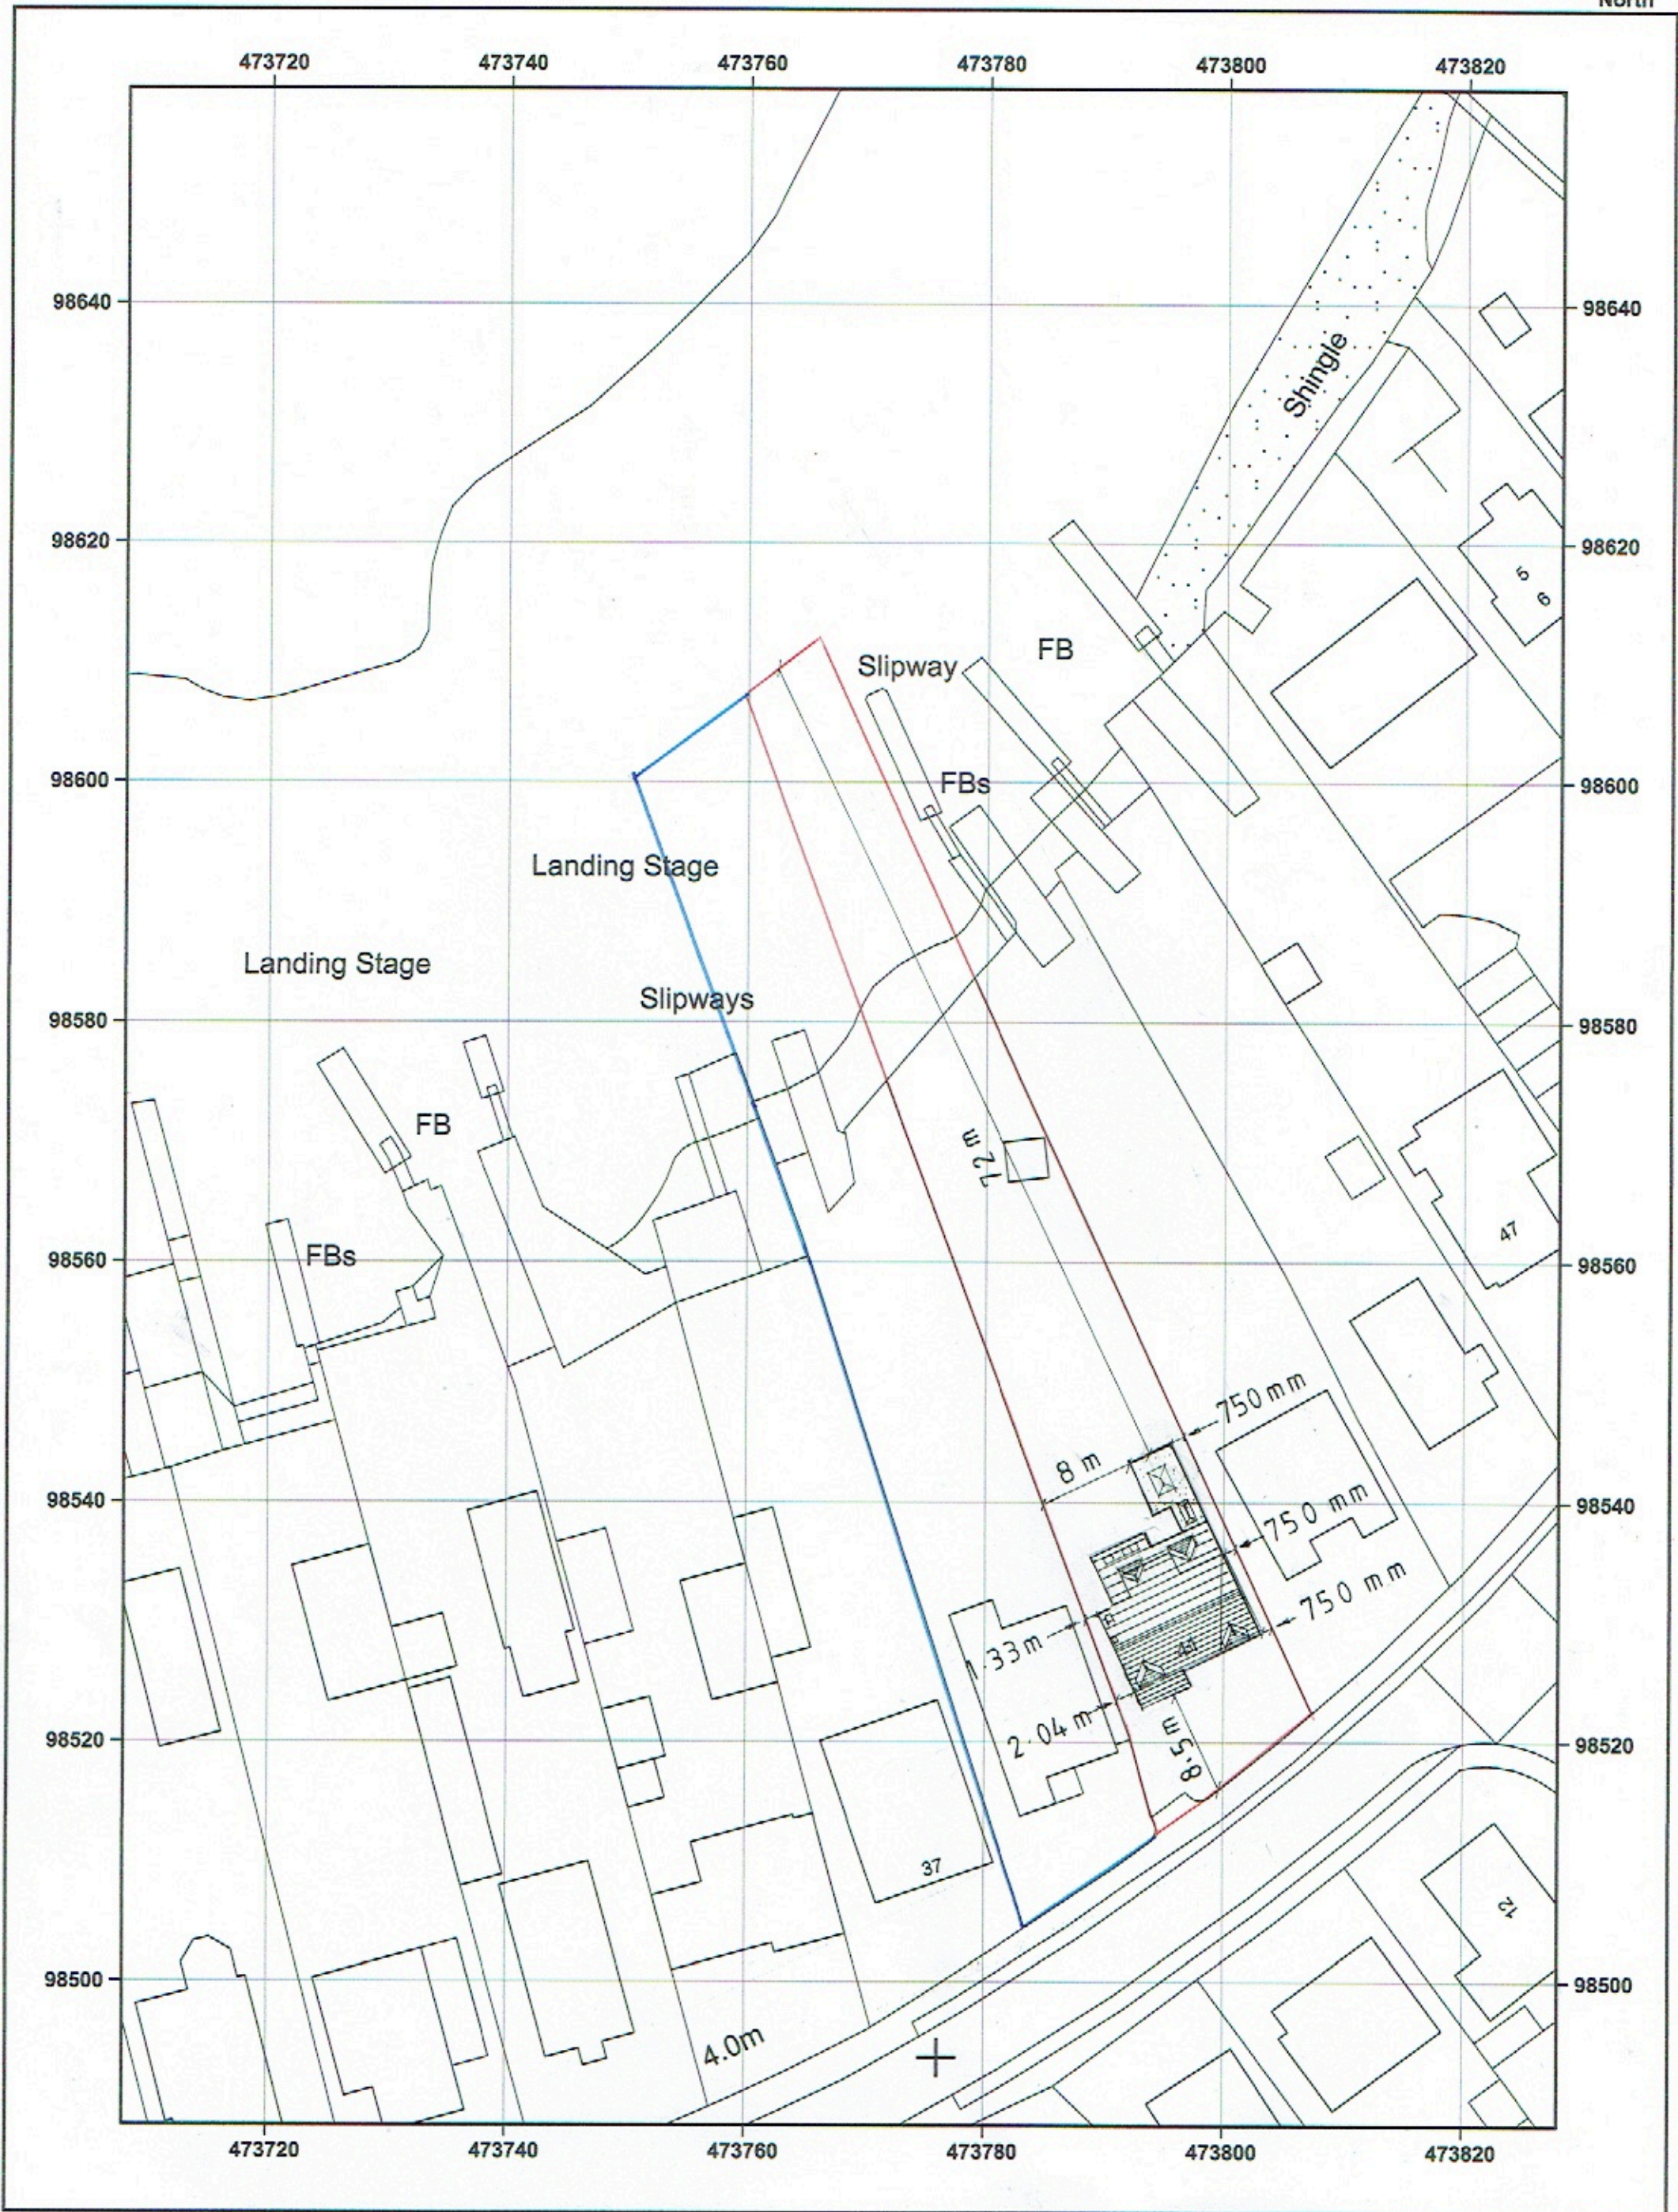

© Crown copyright and database rights 2024 OS AC0000848283. Public rights of way shown on this map have been taken from Local Authority definitive maps. The representation on this map of any other road, track or path is no evidence of the existence of a right of way.

39, EASTOKE AVENUE, HAYLING ISLAND, HAMPSHIRE, PO11 9QW
Supplied by: www.ukmapcentre.com Product Info: www.ukmapcentre.com/block-plans-500-scale/
Production Date: 04/12/2024 Serial No: 299552
Centre Coordinates: 473768, 98573

AS PROPOSED