



Scale in Metres
0 1 2 3 4 5 for 1:100


Proposed Elevations

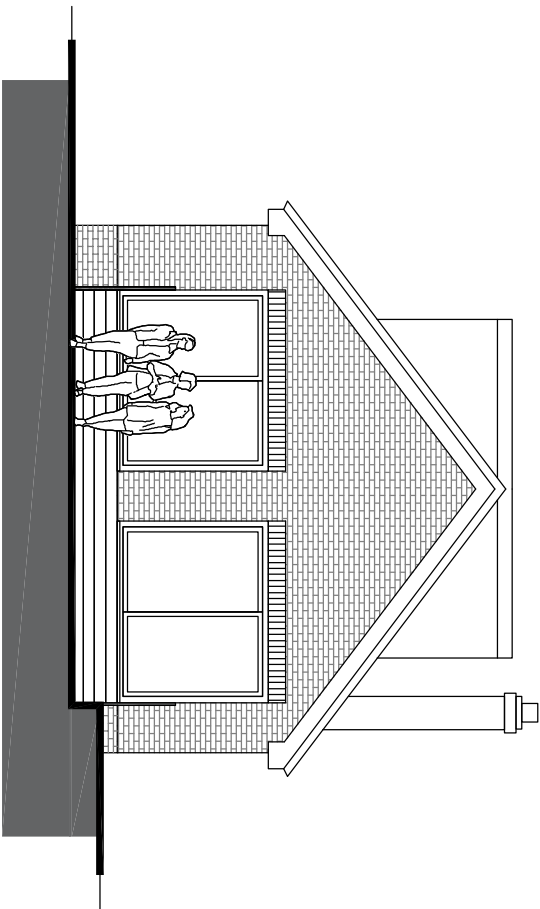


East Elevation

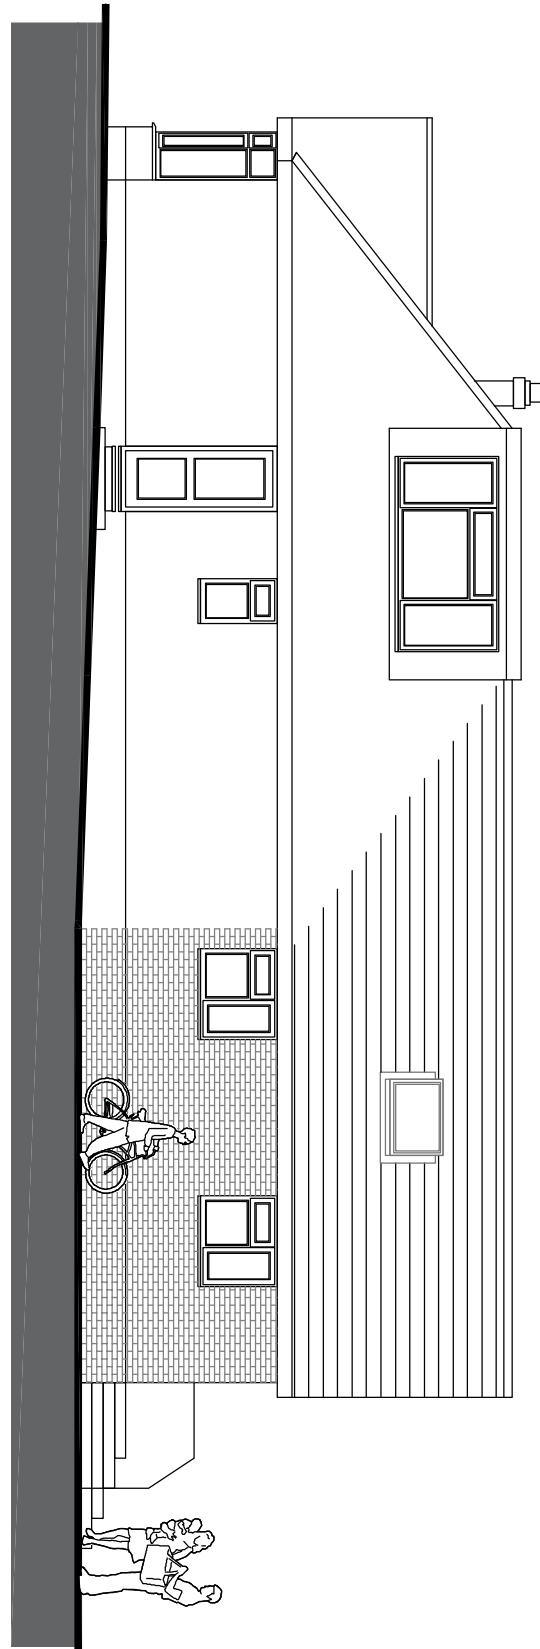


South Elevation

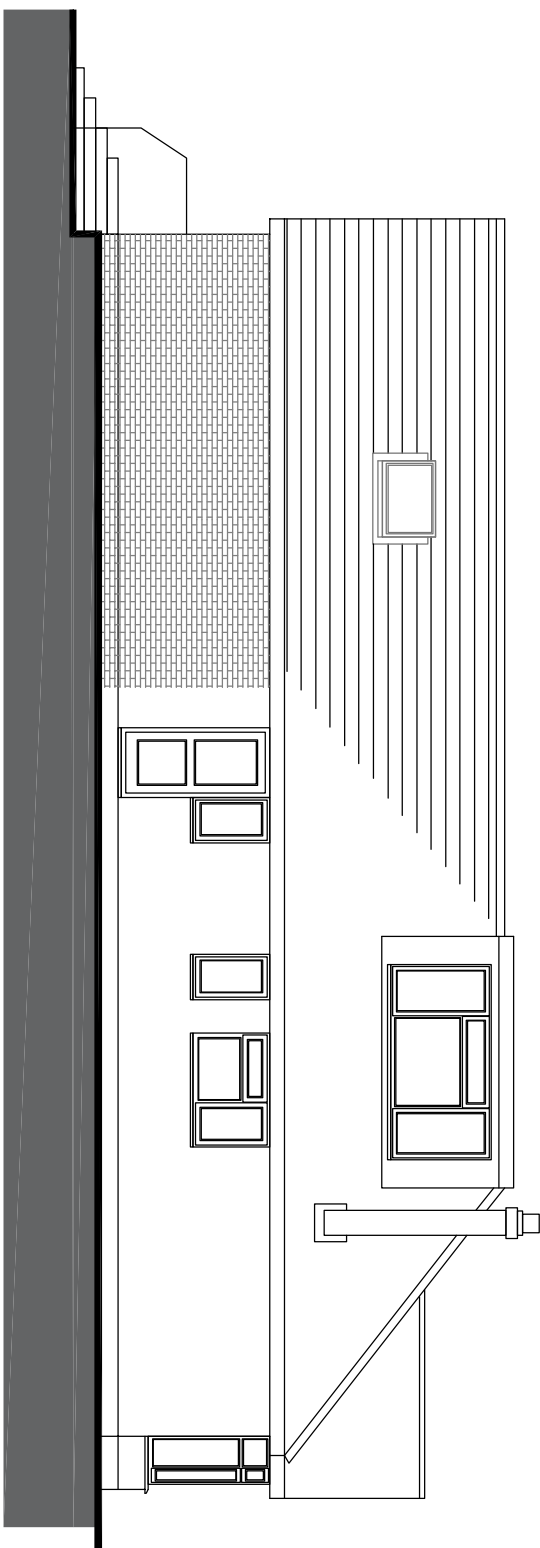

North Elevation

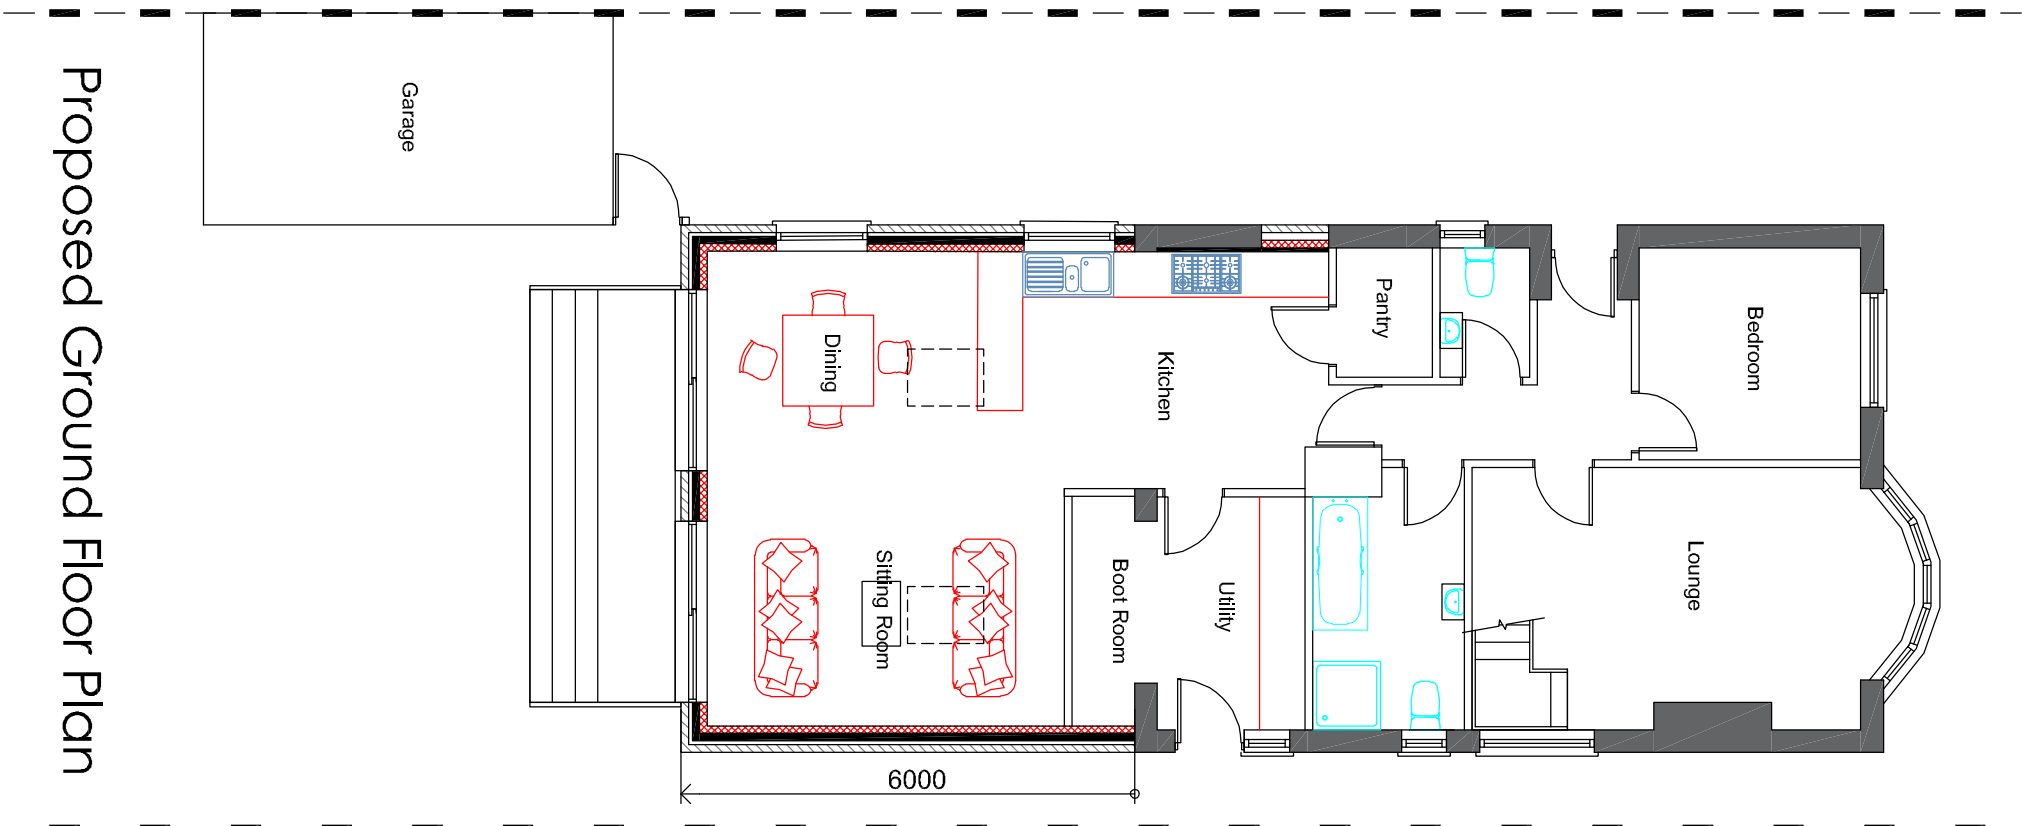

Proposed Ground Floor Plan

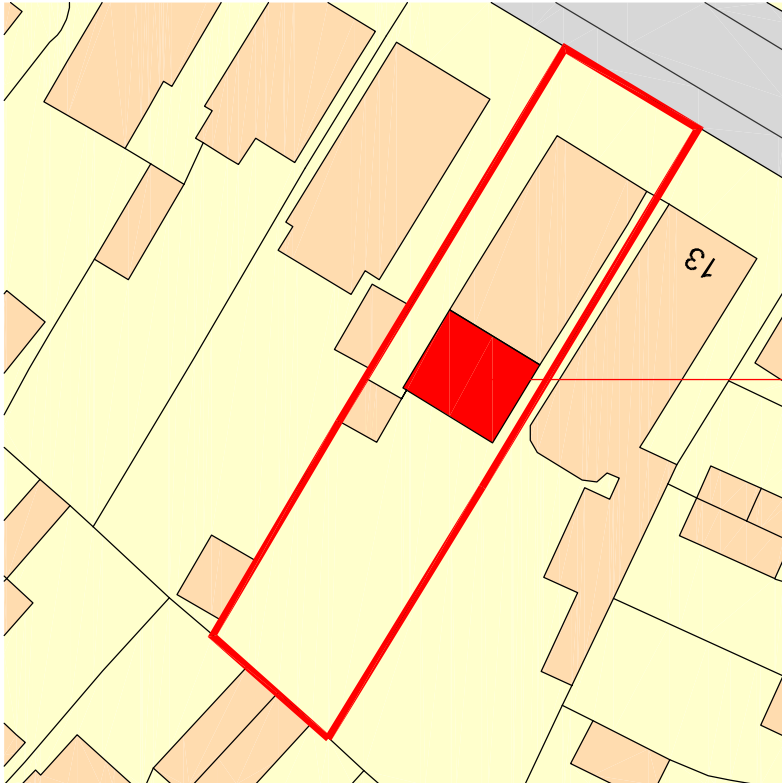


Proposed Single Storey Rear Extension


Scale in Metres
0 5 10 15 20 25 for 1:500

Scale in Metres
0 1 2 3 4 5 for 1:100


Existing Elevations

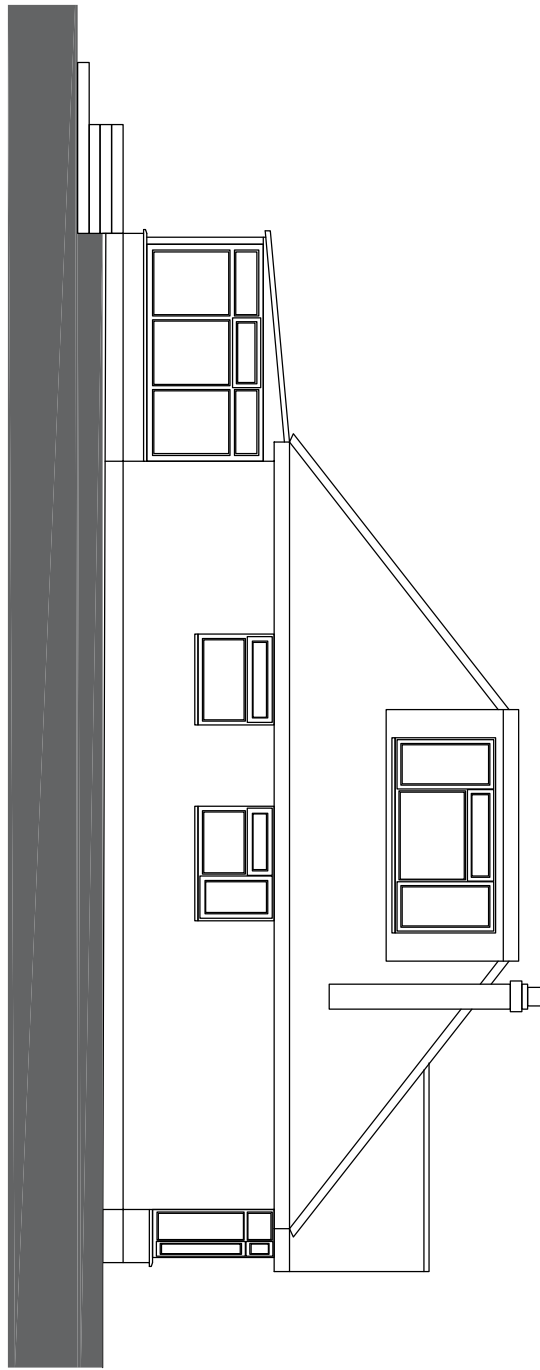


North Elevation

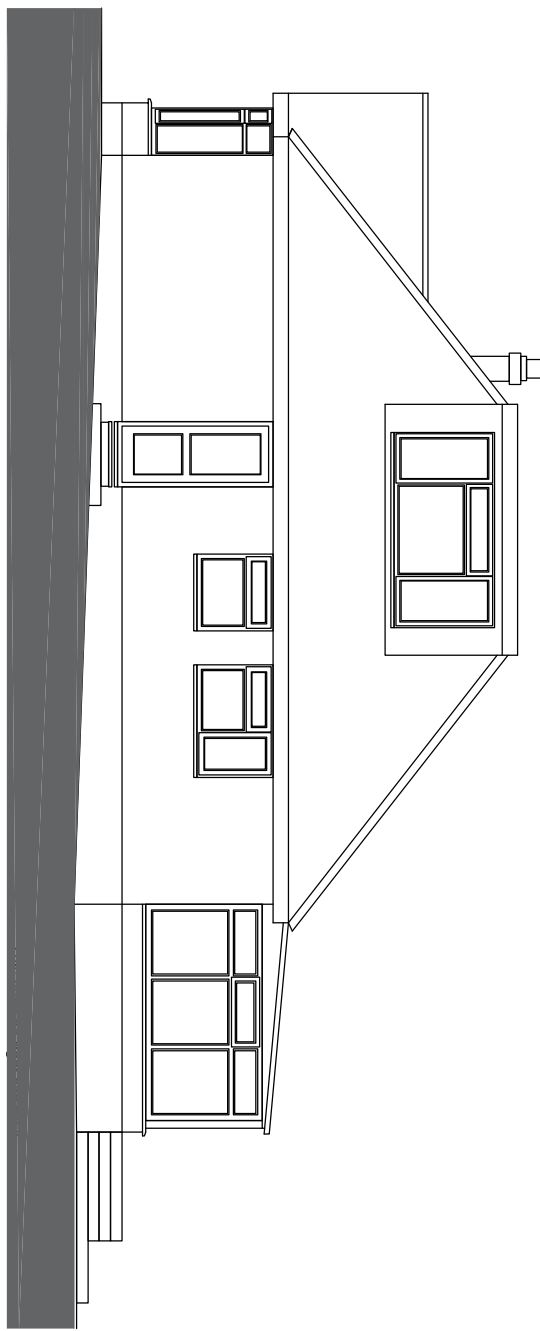

South Elevation

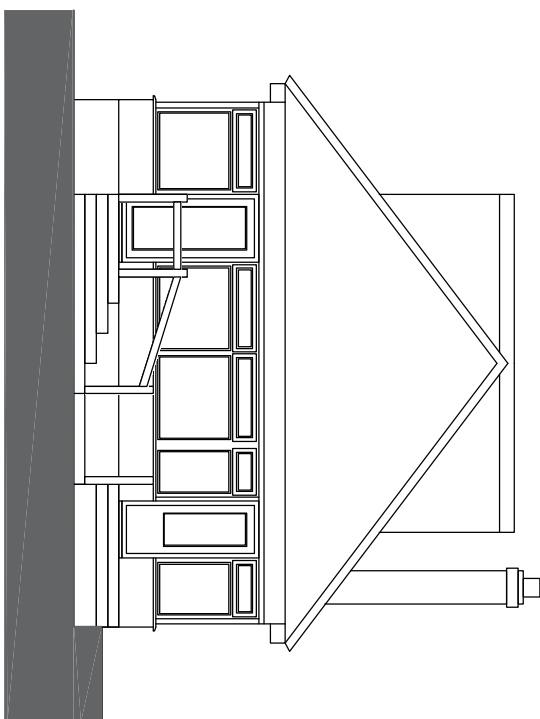


East Elevation

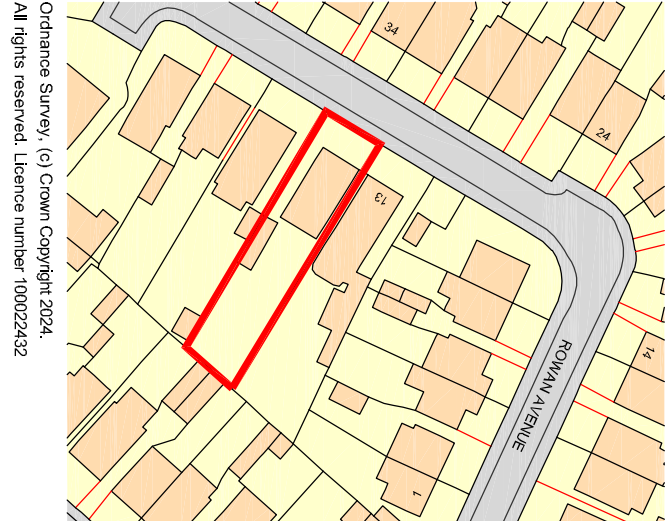

Scale in Metres
0 10 20 30 40 50 60 for 1:1250

Orthometric Survey, (d) Crown Copyright 2020
All Rights Reserved. Licence Number 100020532

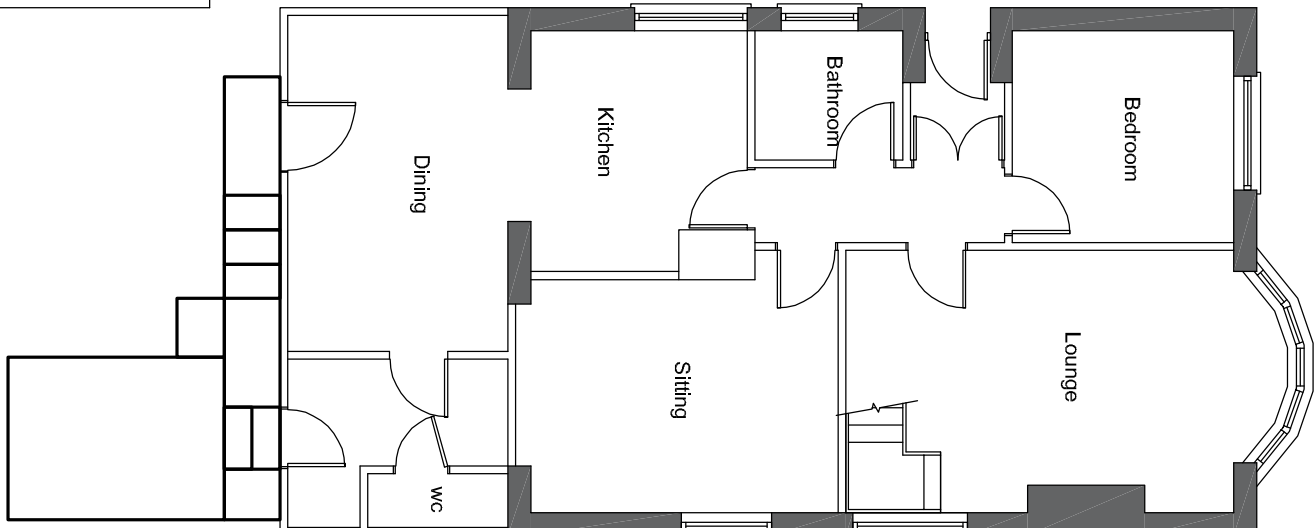

Existing Ground Floor Plan

