


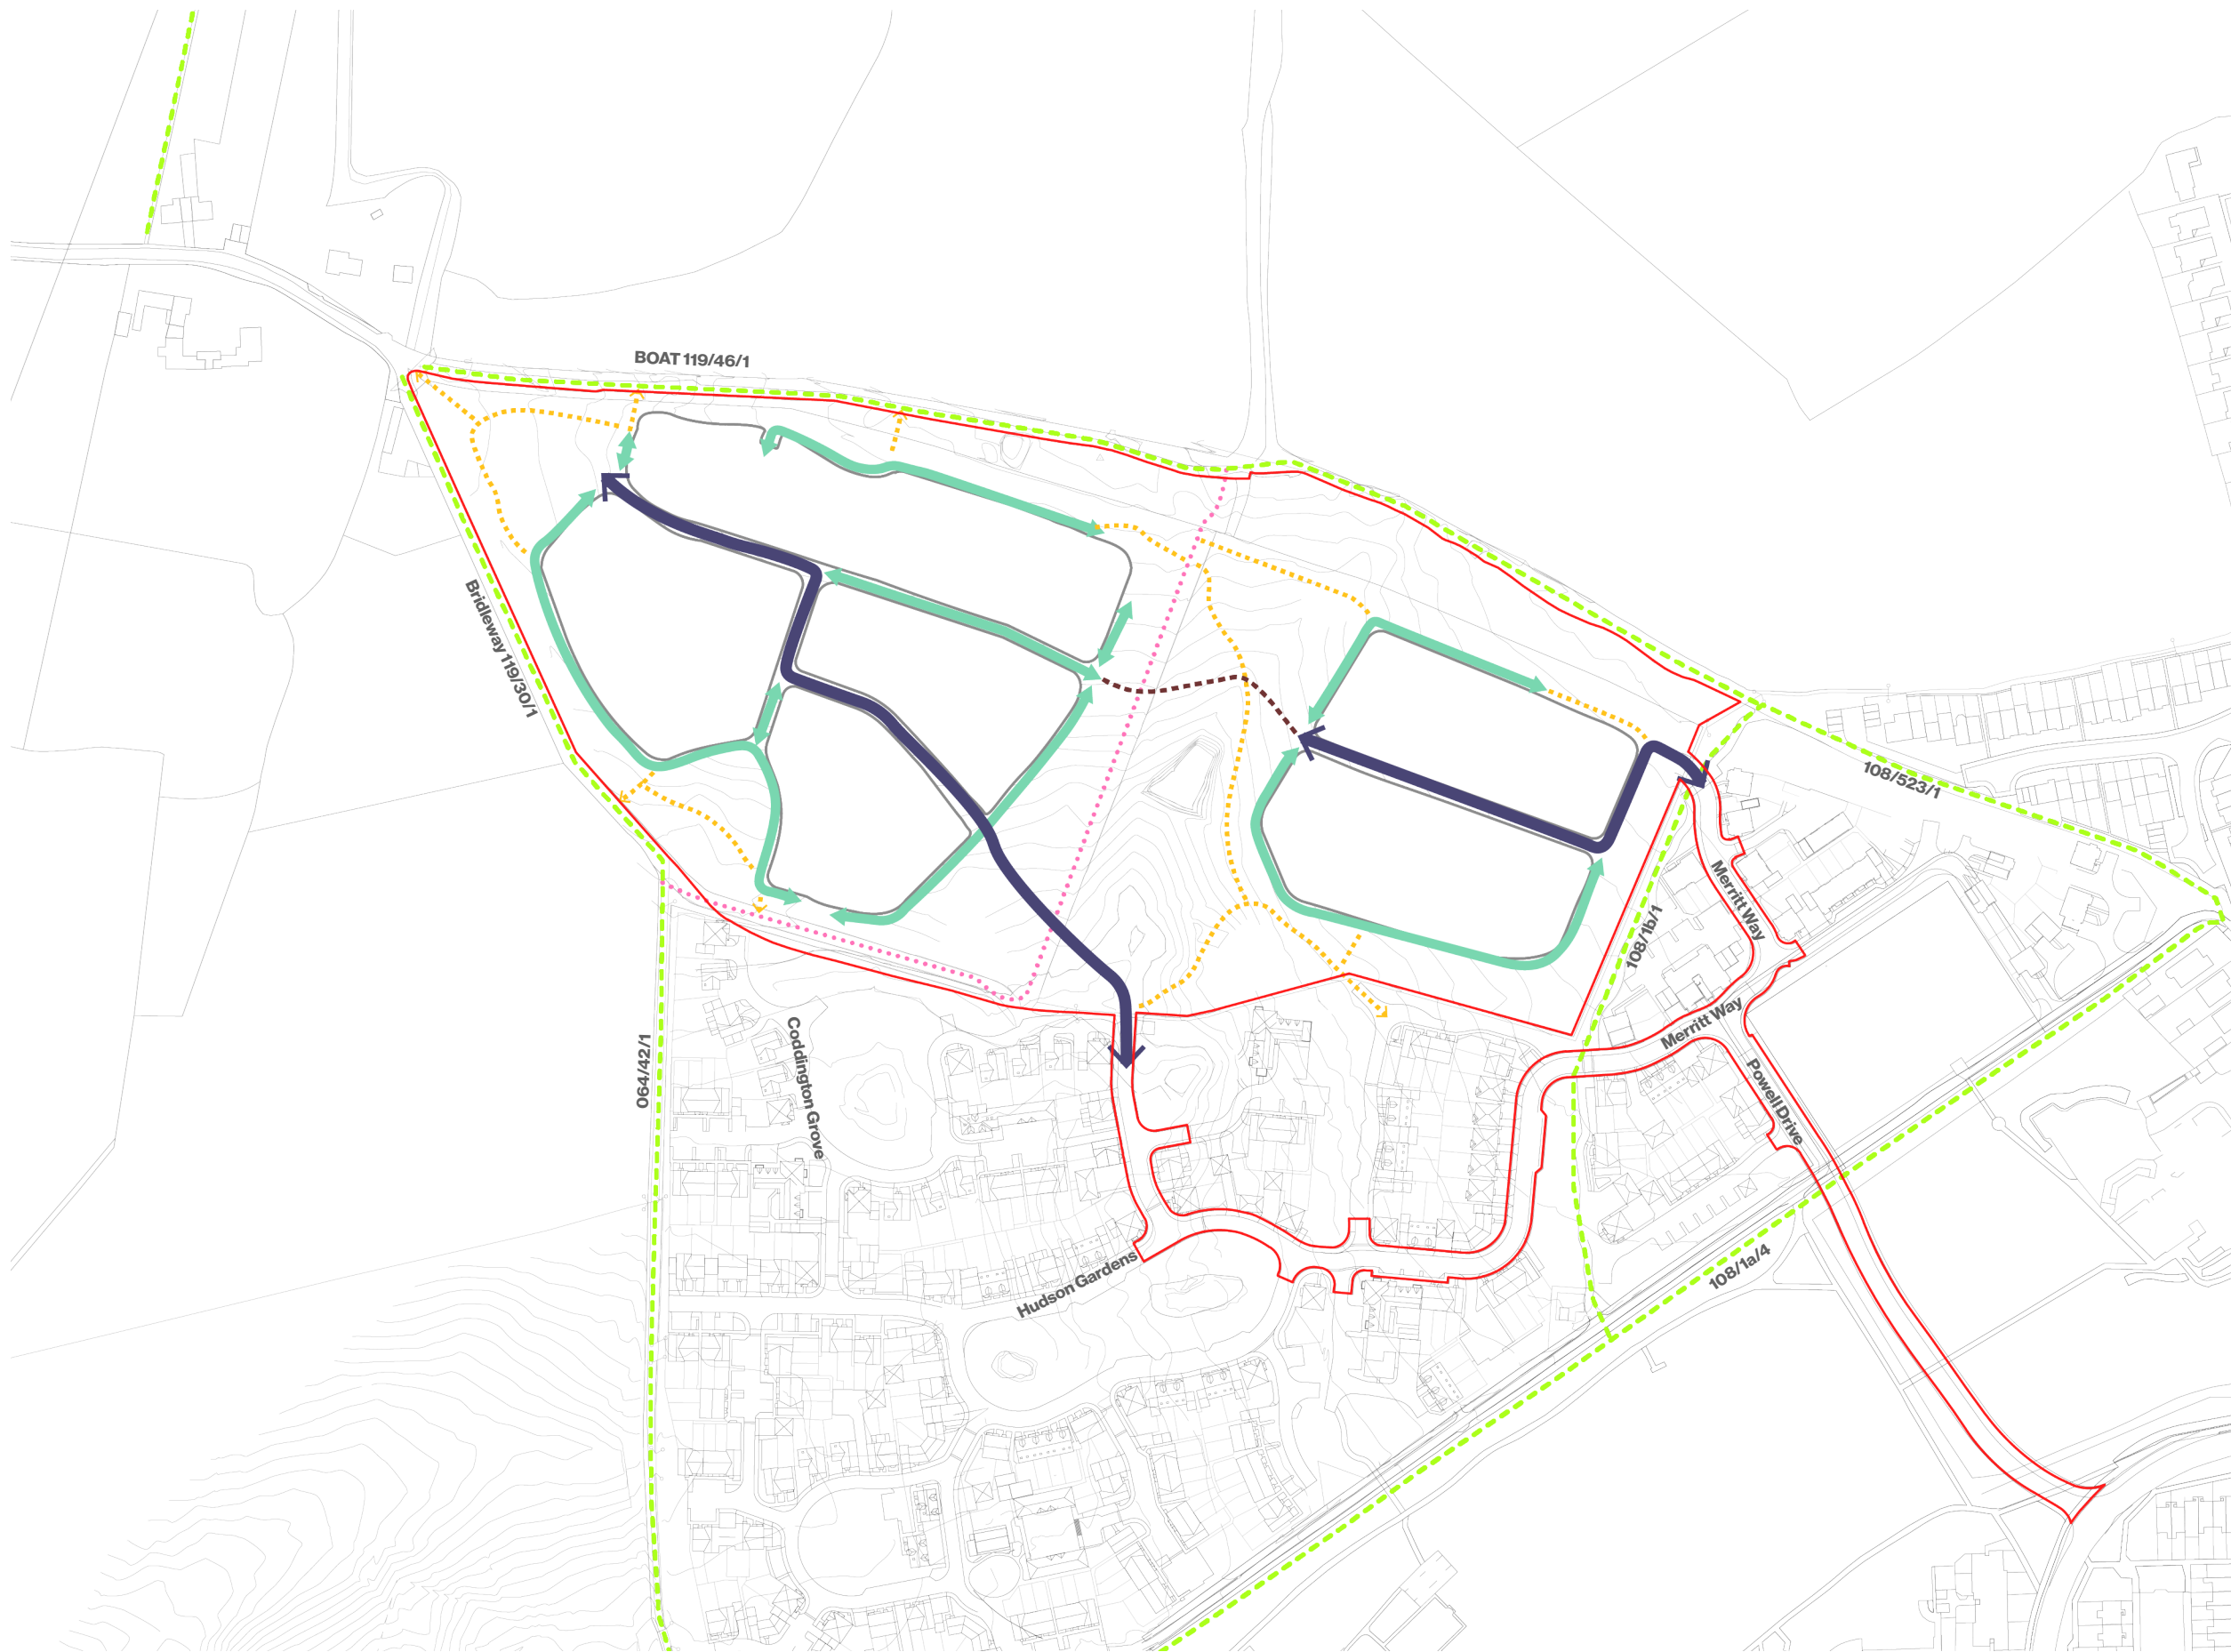

- Planning Red line Boundary
- Proposed primary street
- Proposed residential street/private drive
- Proposed pedestrian/cyclepath
- Existing Public Right of Way (PRoW)
- Existing footpath
- Proposed footpath connections

Note - All features and areas shown to a tolerance of 5m

## Land at Woodcroft Farm

on behalf of Grainger plc

Published for the purposes of identification only and although believed to be correct accuracy is not guaranteed.  
C:\Users\janette.mpagi\Box\UK\UrbanDesignProjects\Grainger\SNUD445315-GRAINGER-WoodcroftFarmPhase3,Hampshire\B\Drawings\IND05\_445315\_IND05\_WoodcroftP3drawingpack\325\03\24

|             |             |            |                               |
|-------------|-------------|------------|-------------------------------|
| drawing no. | PP003       | drawing    | Movement Parameter Plan DRAFT |
| revision    | B(14.03.24) | scale      | 1:2,500@A3                    |
| drawn by    | AIL/JM      | checked by | PF                            |
| date        | 22.12.2023  | job no.    | 445315                        |

Urban  
Design  
Studio

