
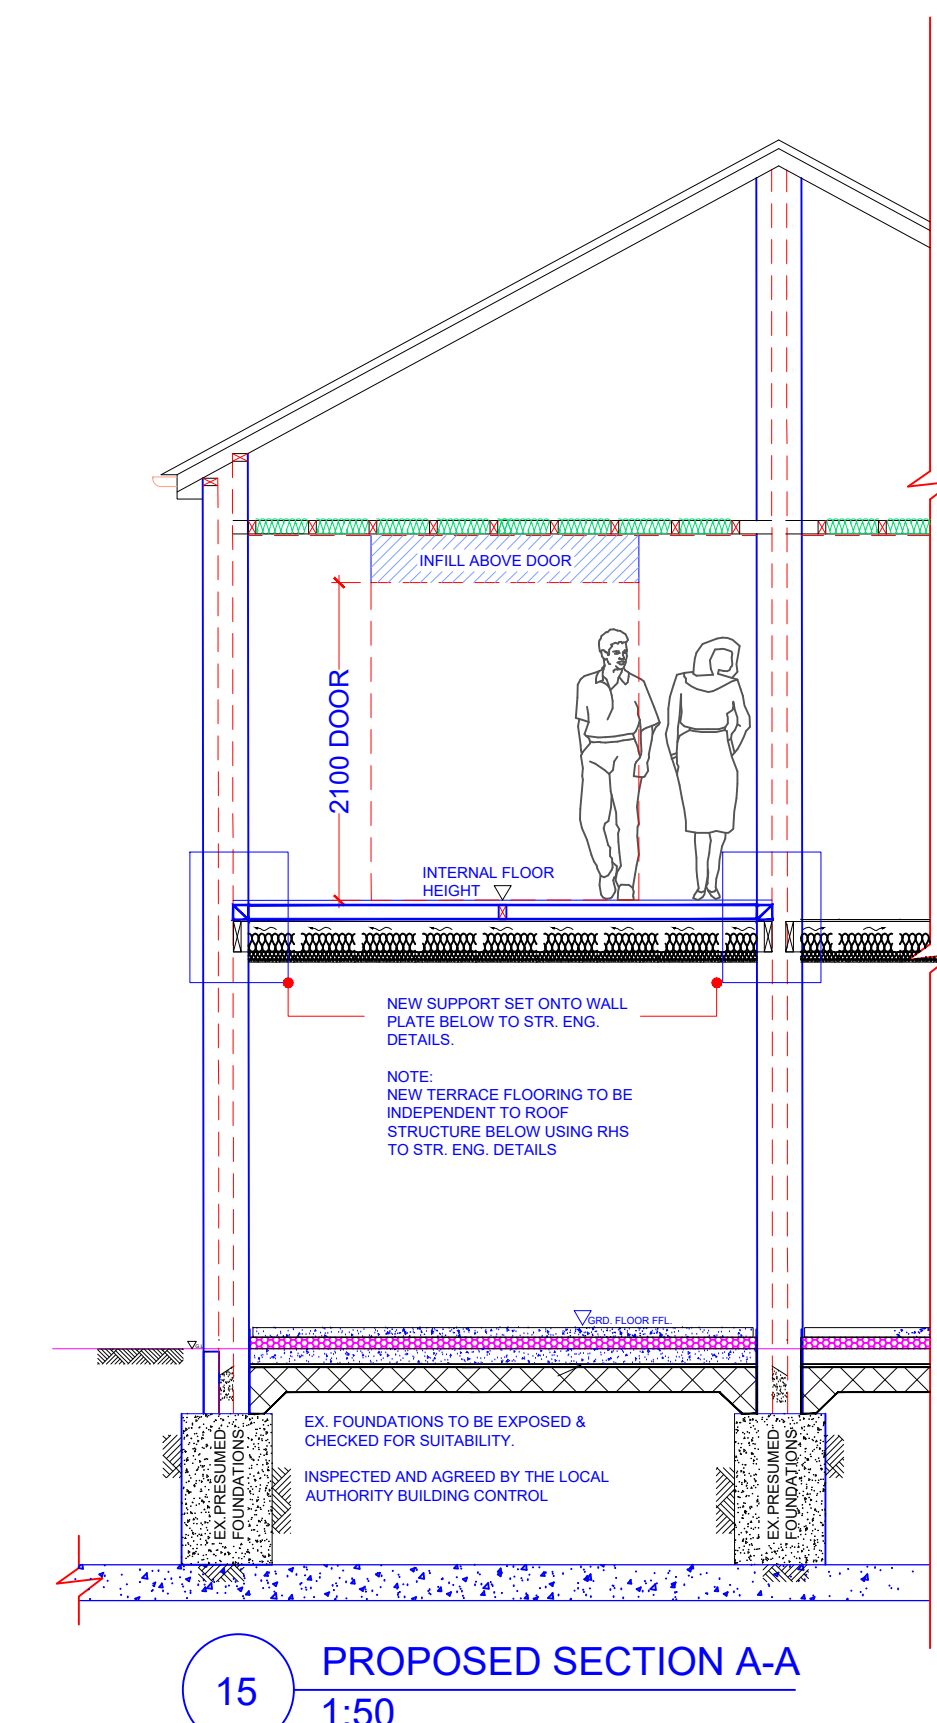
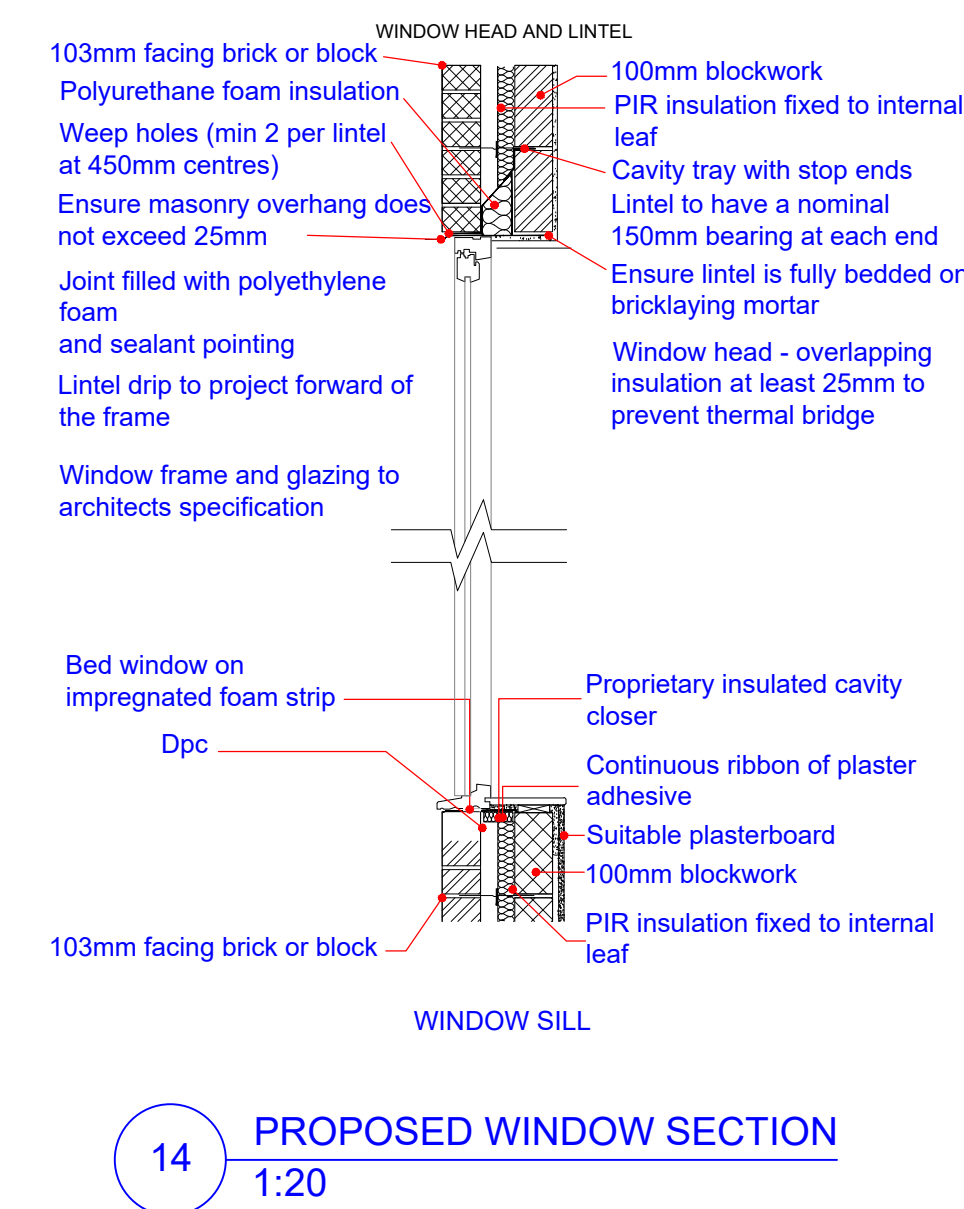
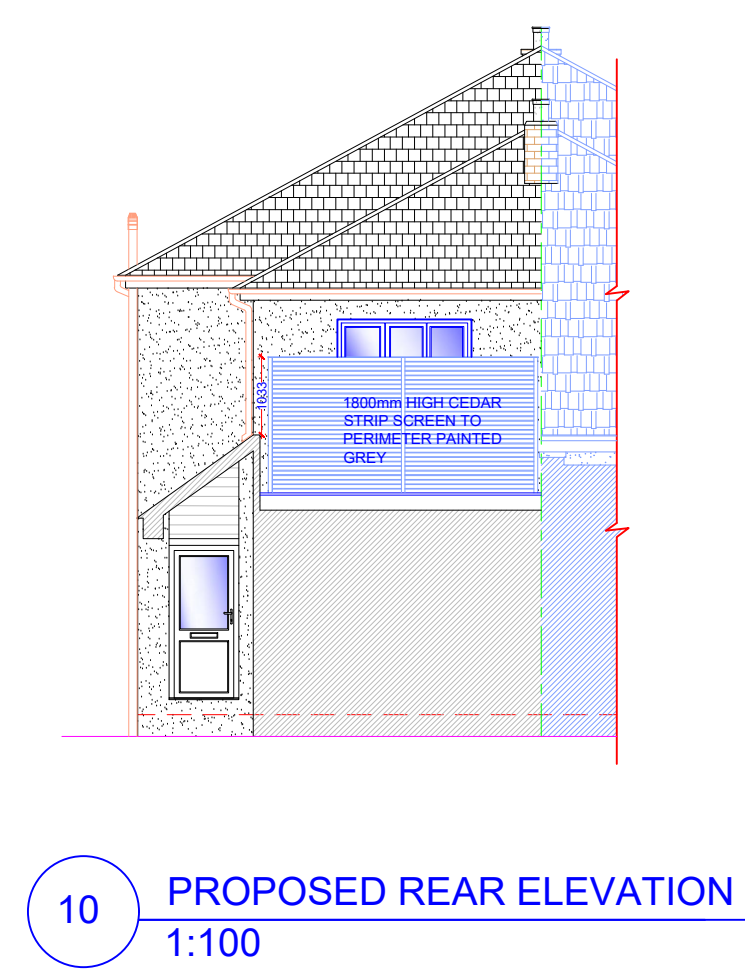
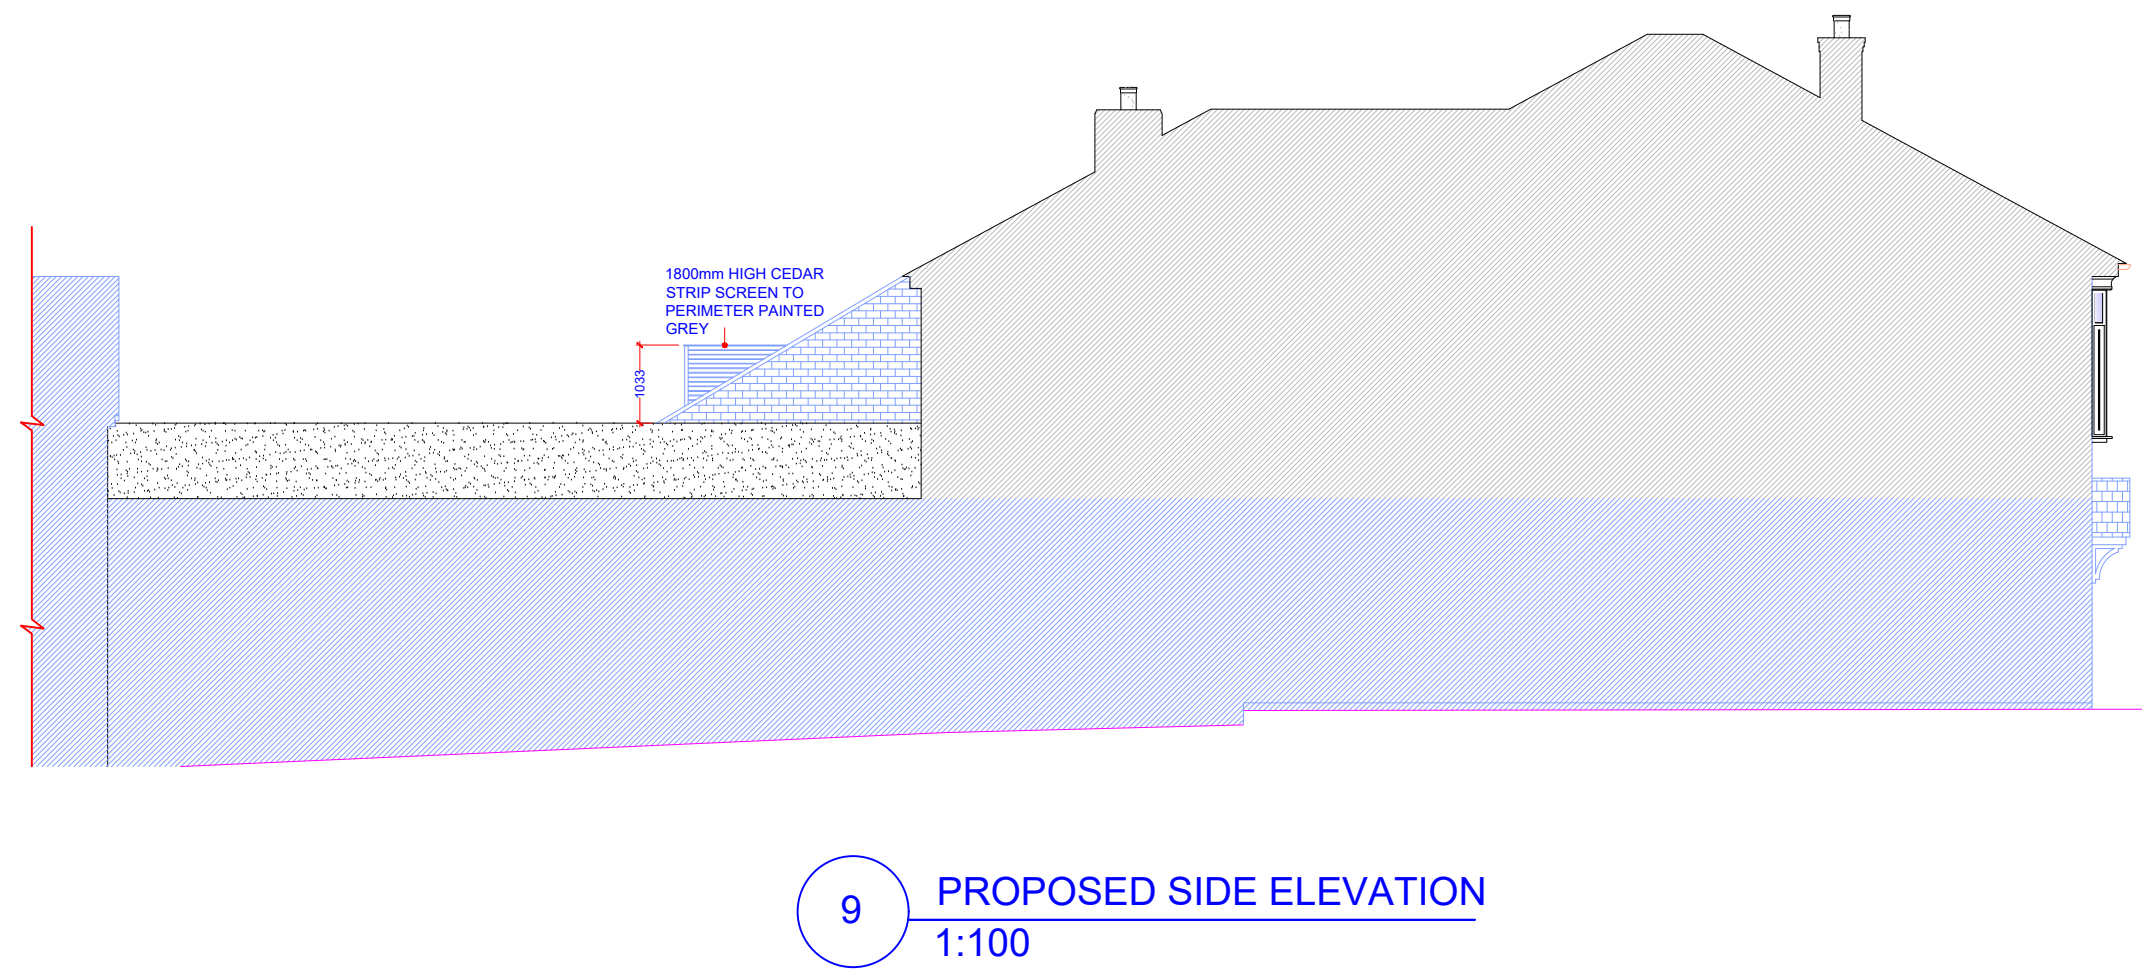
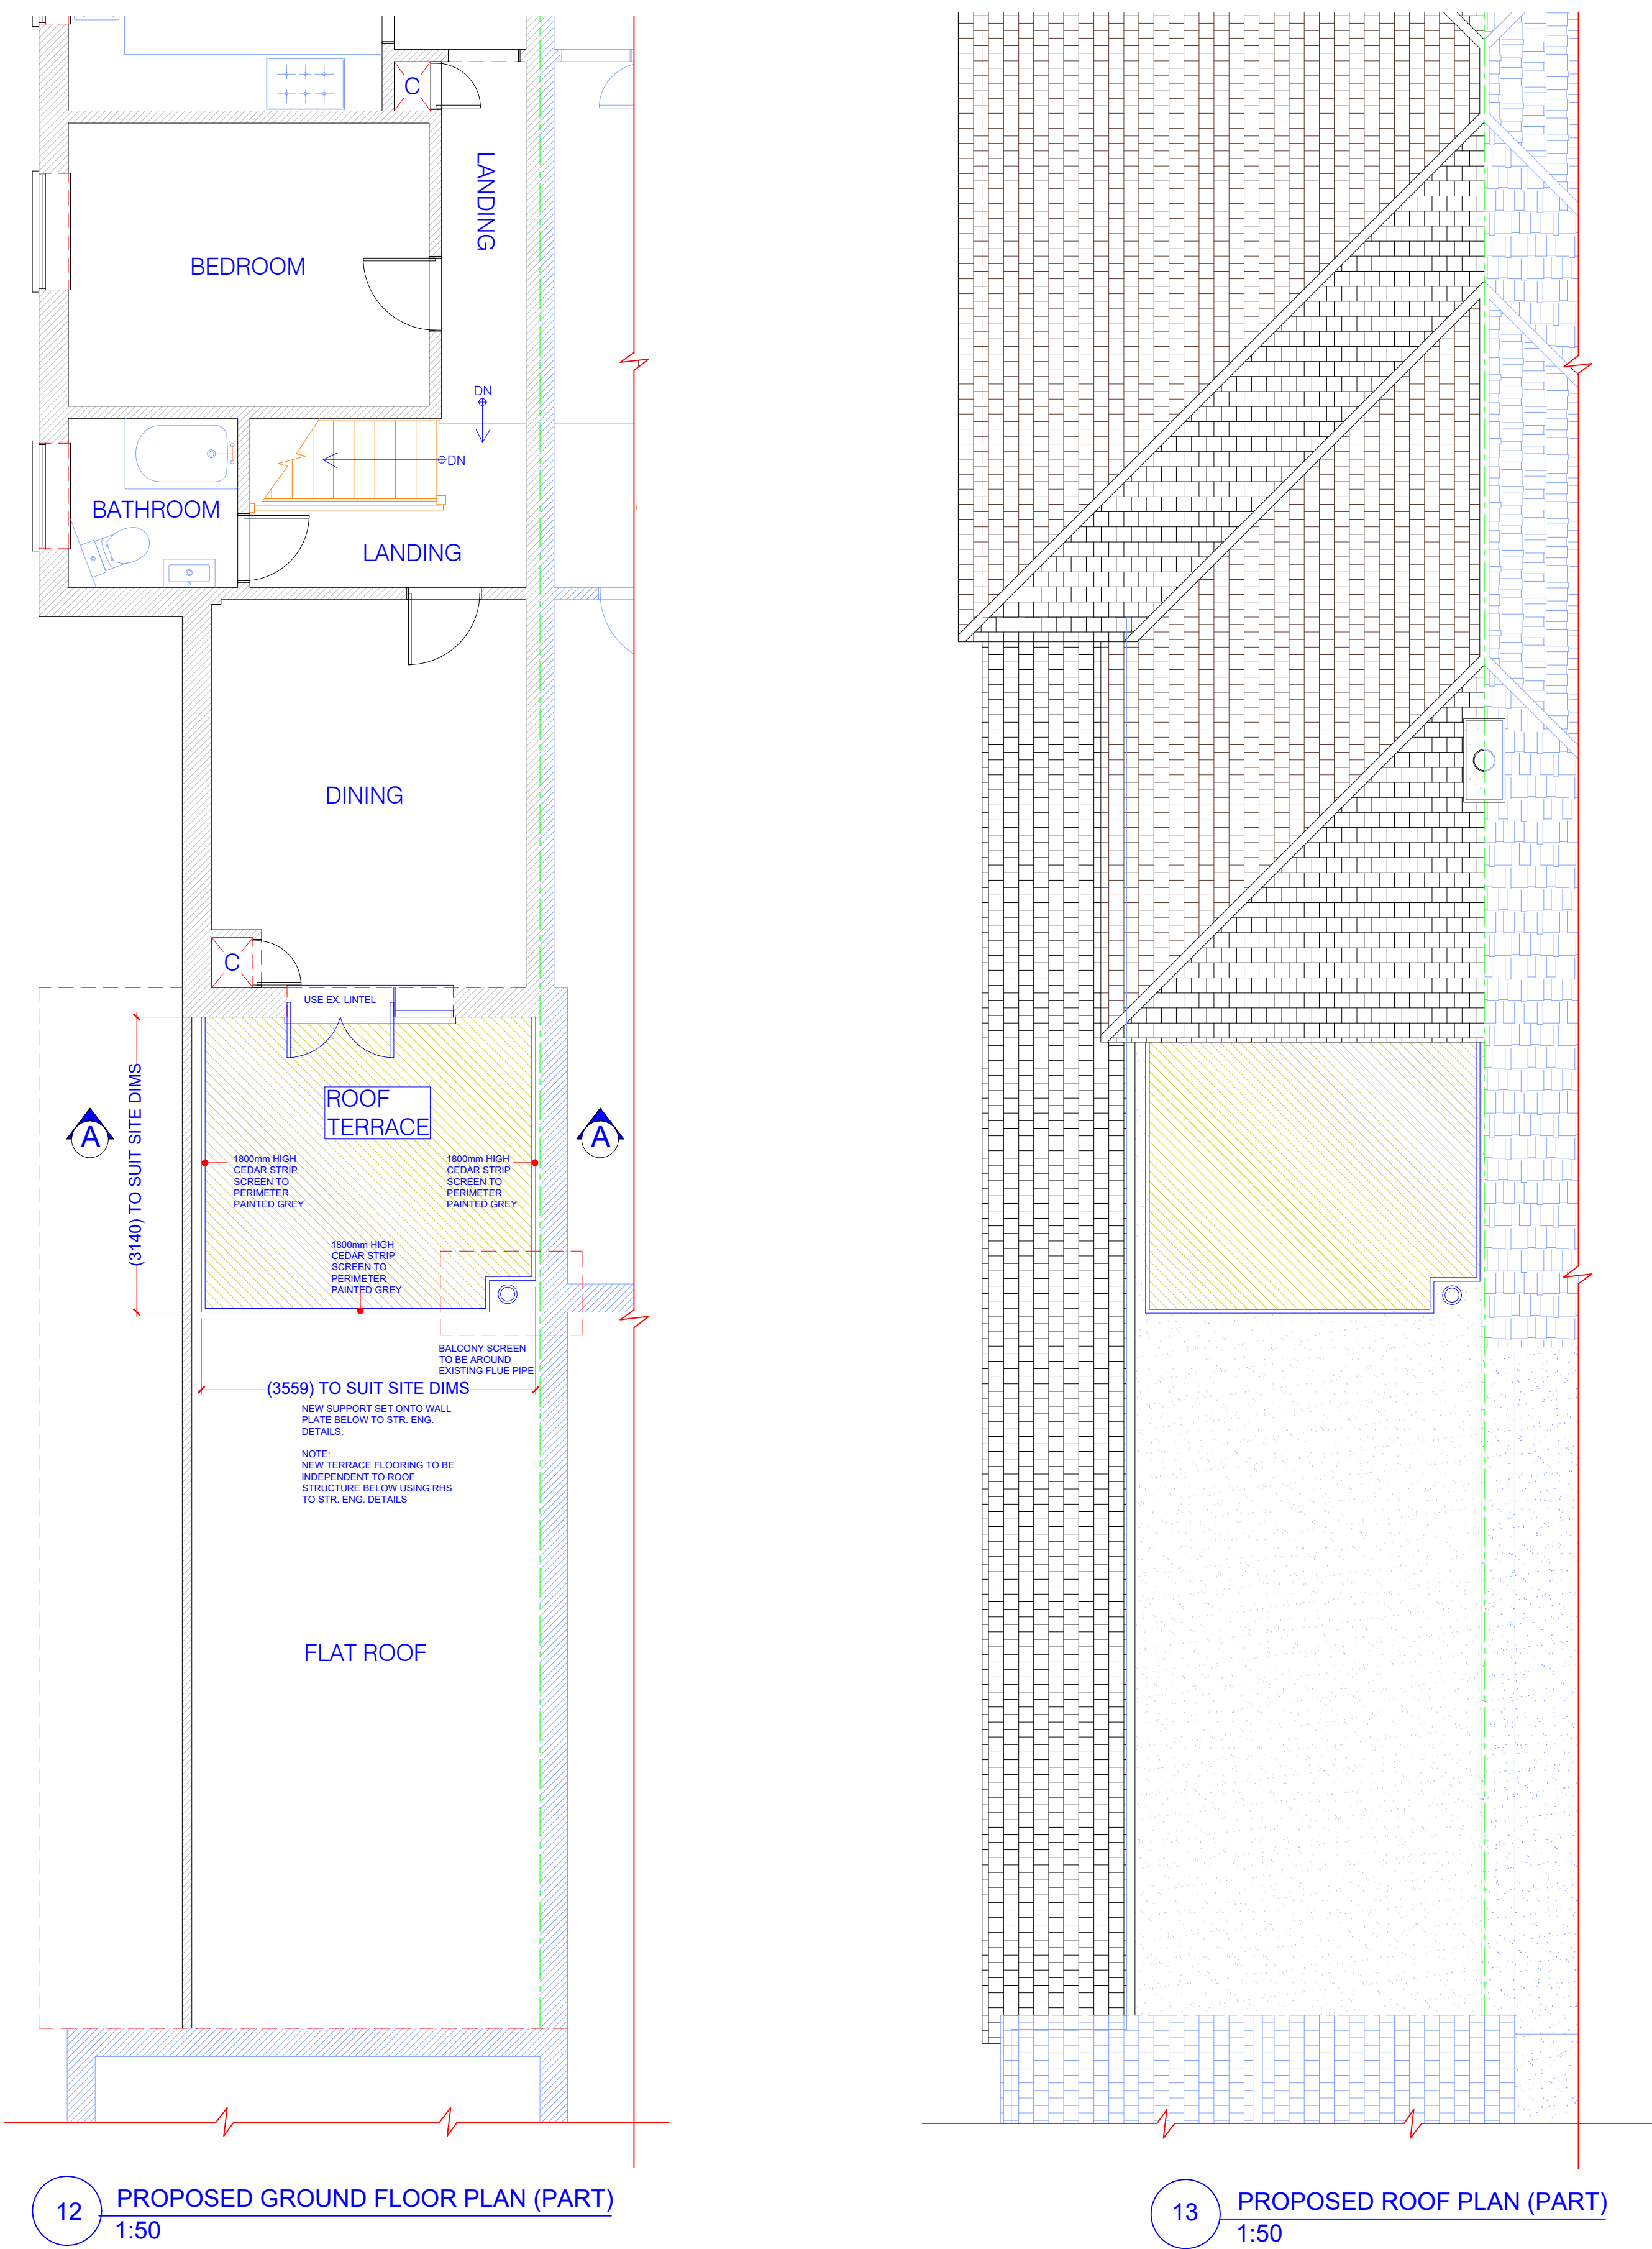
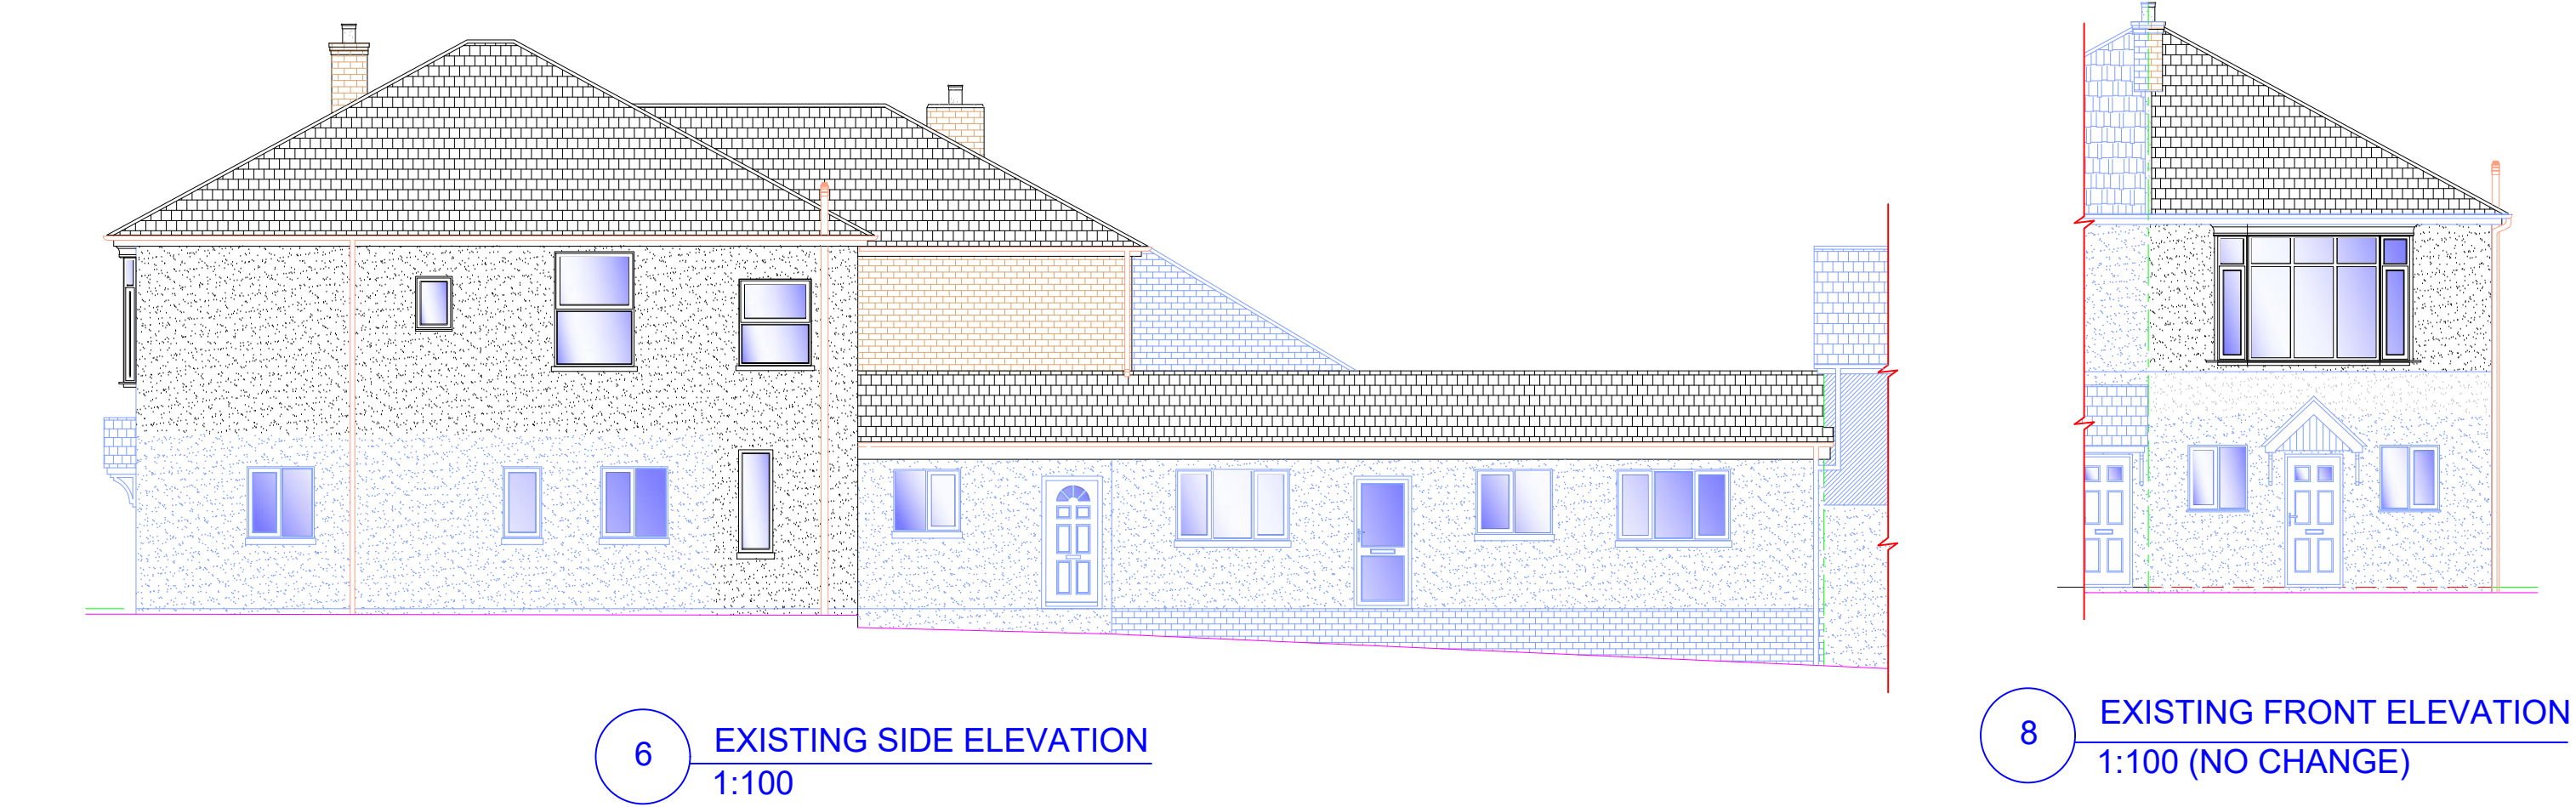
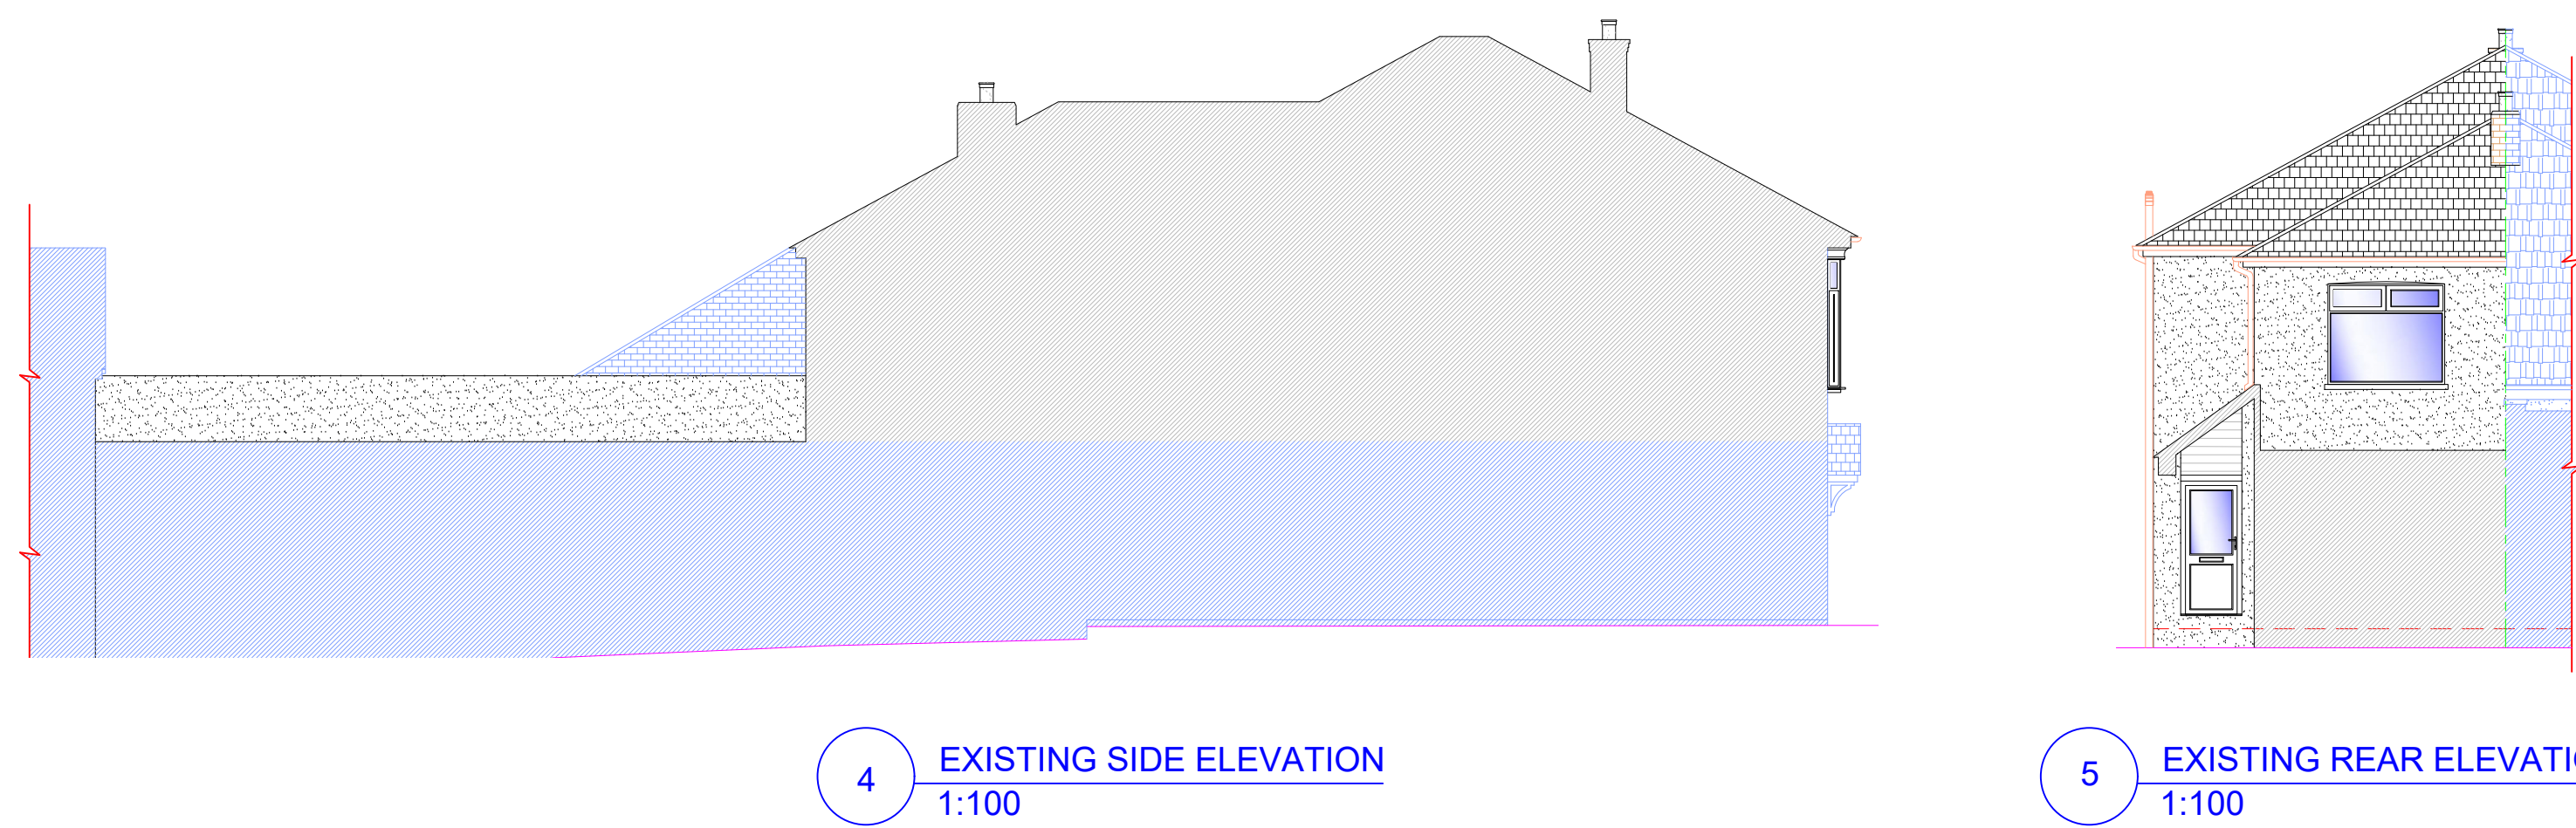


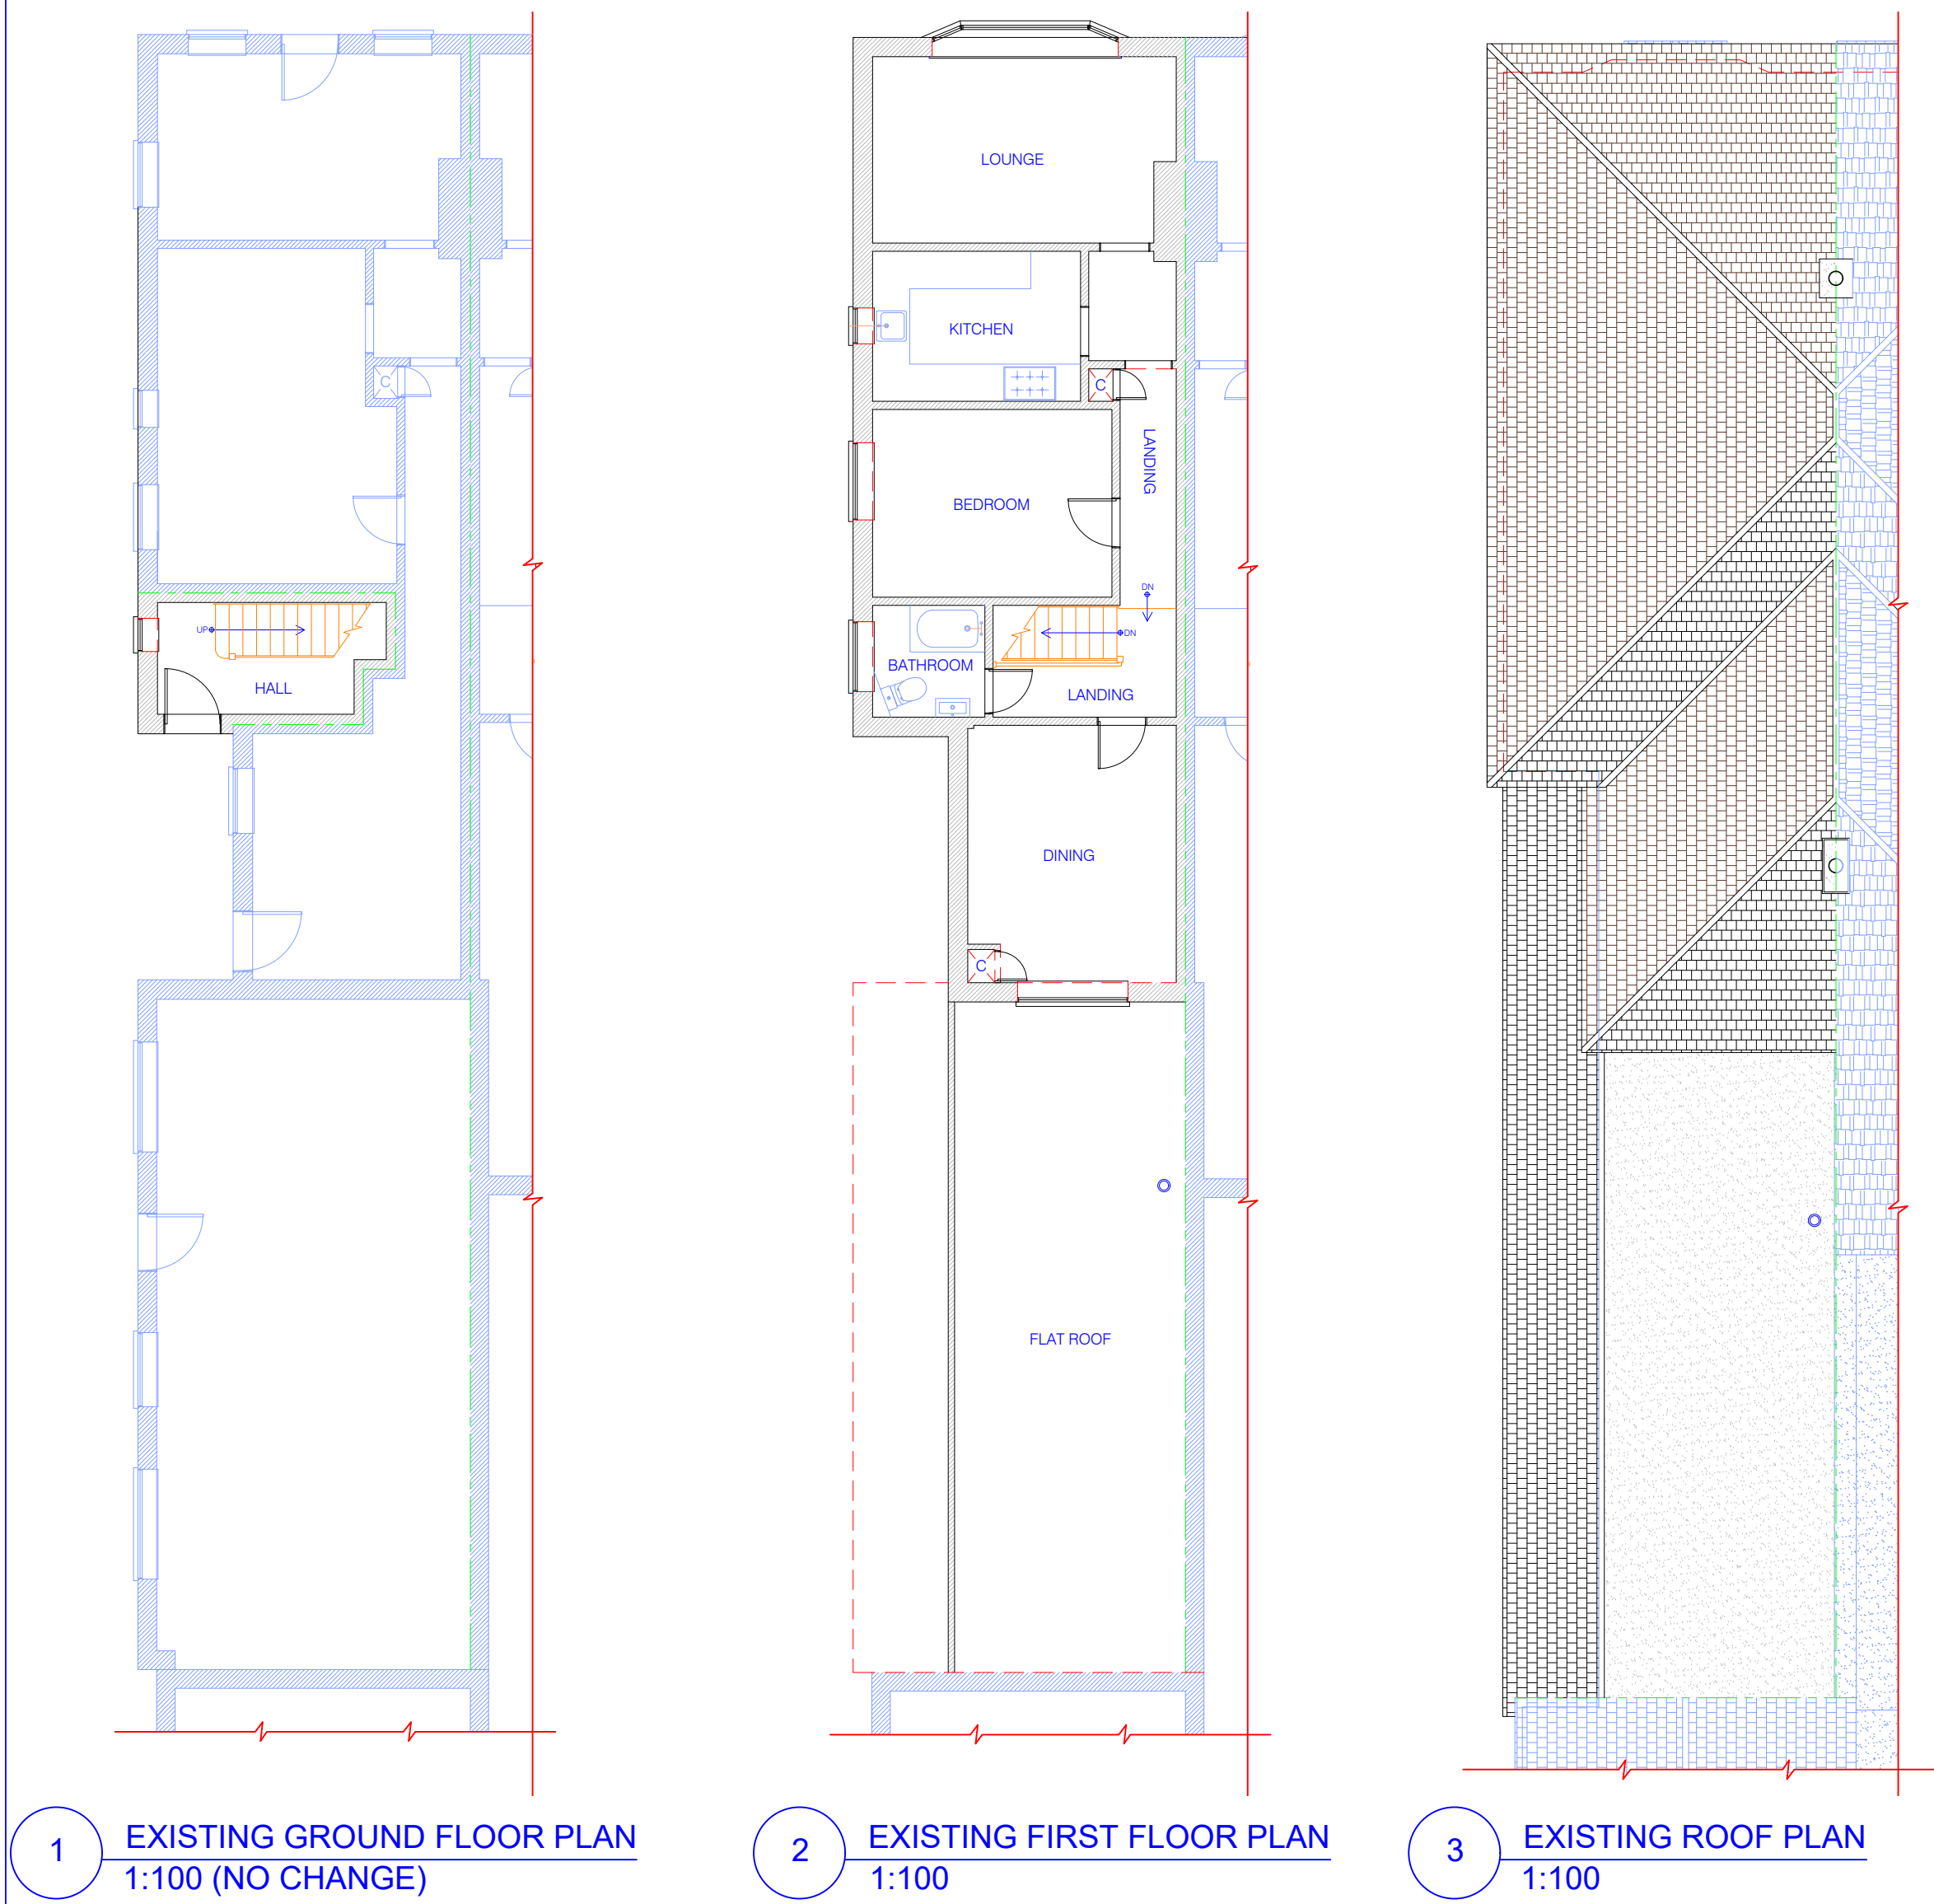

NOTE:
DRAWING:ELLIS_01A TO BE USED IN
CONJUNCTION WITH ASSOCIATED
BUILDING REGULATIONS NOTES
ELLIS/BRN.
DIRECTIONAL NORTH ARROW
SHOWN ON BLOCK & LOCATION
PLANS ELLIS/BLP.

DETAILS AND DIMENSIONS OF ALL LEVELS OF
PROPOSED
PLANS TO BE CHECKED ON SITE BY
APPOINTED CONTRACTOR PRIOR TO ANY
COMMENCEMENT/ORDERING OF MATERIALS
OF WORK, ANY QUERIES, VARIATIONS OR
DISCREPENCIES DIRECTED TO CLIENT - DM
DESIGNS ACCEPTS NO RESPONSIBILITY IN
ANY PART ON DRAWINGS UNLESS OTHERWISE
AGREED PRIOR.

1:100
0 2m 4m 6m 8m 10m

1:50
0 1m 2m 3m 4m 5m

BRN
1
DENOTES ATTACHED BUILDING REGULATION NOTES
DENOTES ITEM No.

MODIFICATIONS	ISSUE:
AMENDED TO SUIT PLANNING	B - 11.01.2023
TITLE	
BALCONY CREATION TO FIRST FLOOR	
CUSTOMER	
20A STAKES HILL ROAD, WATERLOOVILLE, POT7 5LX	
DRAWING NO: ELLIS 01A	1 OF 1
SCALE:	VARIES:
DATE:	31.10.2022
REVISION:	B AO