




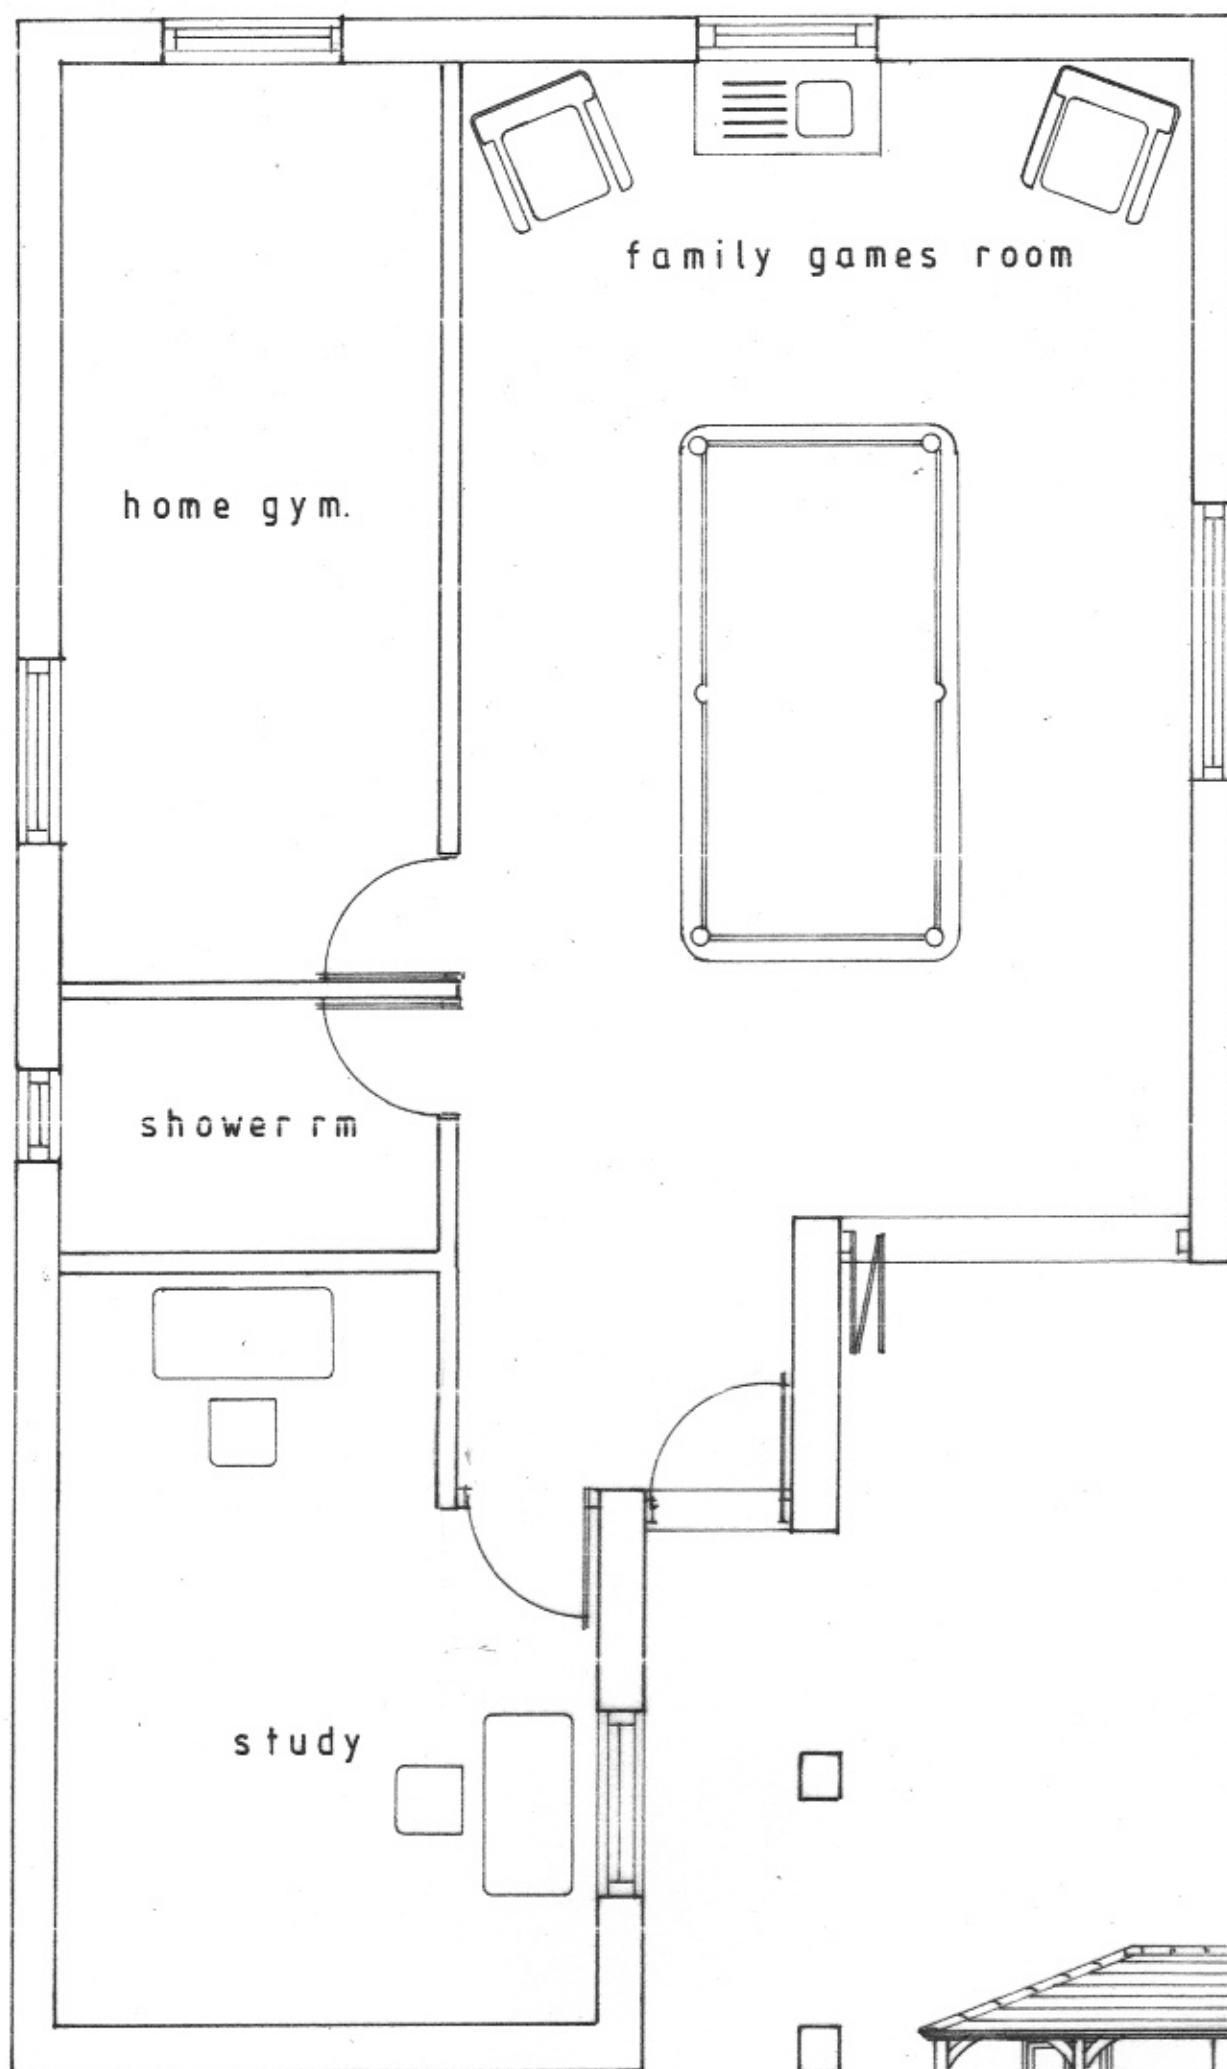


floor plan 1:50

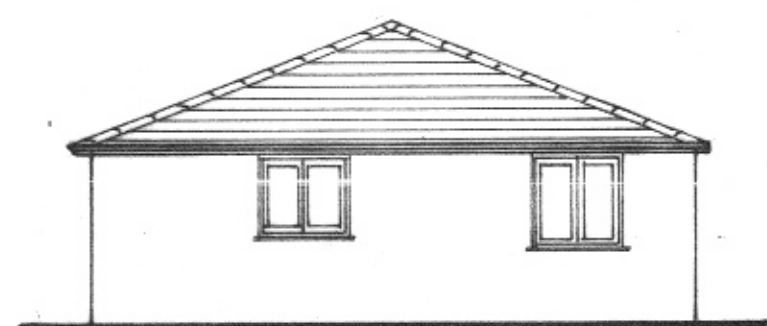


east elevation

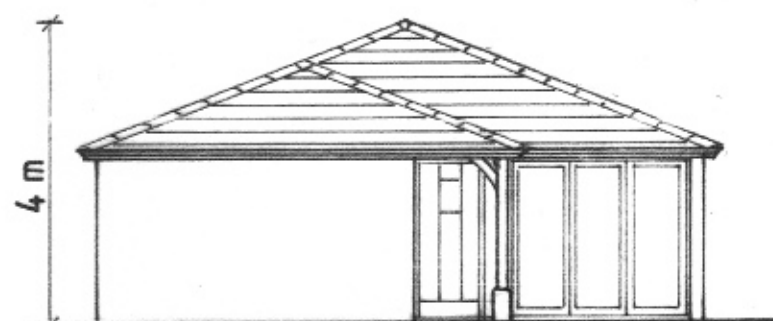

west elevation

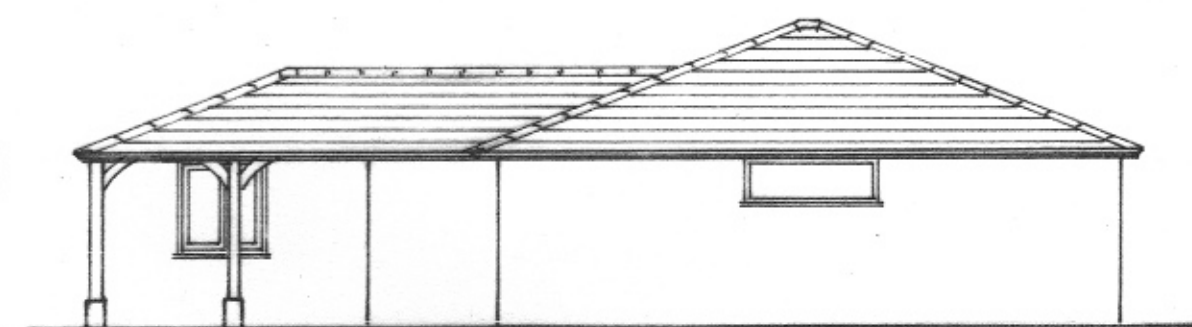

south elevation

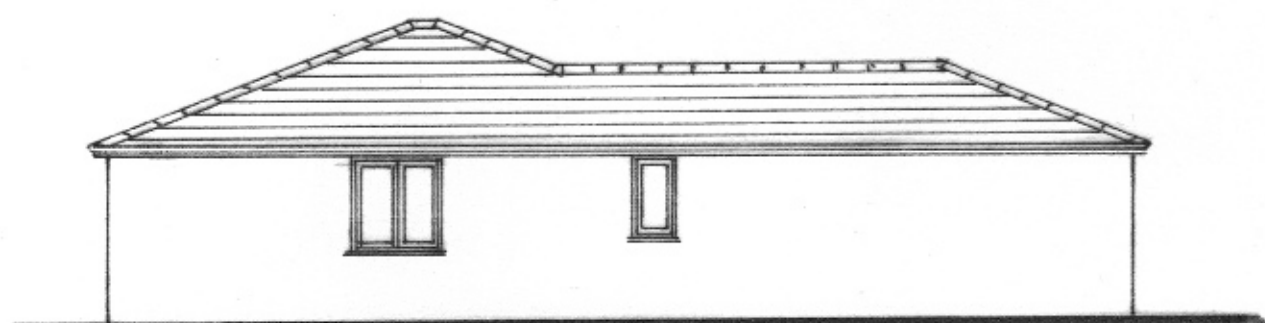

north elevation

1:100

Elevations 1:100



Plans 1:50

