
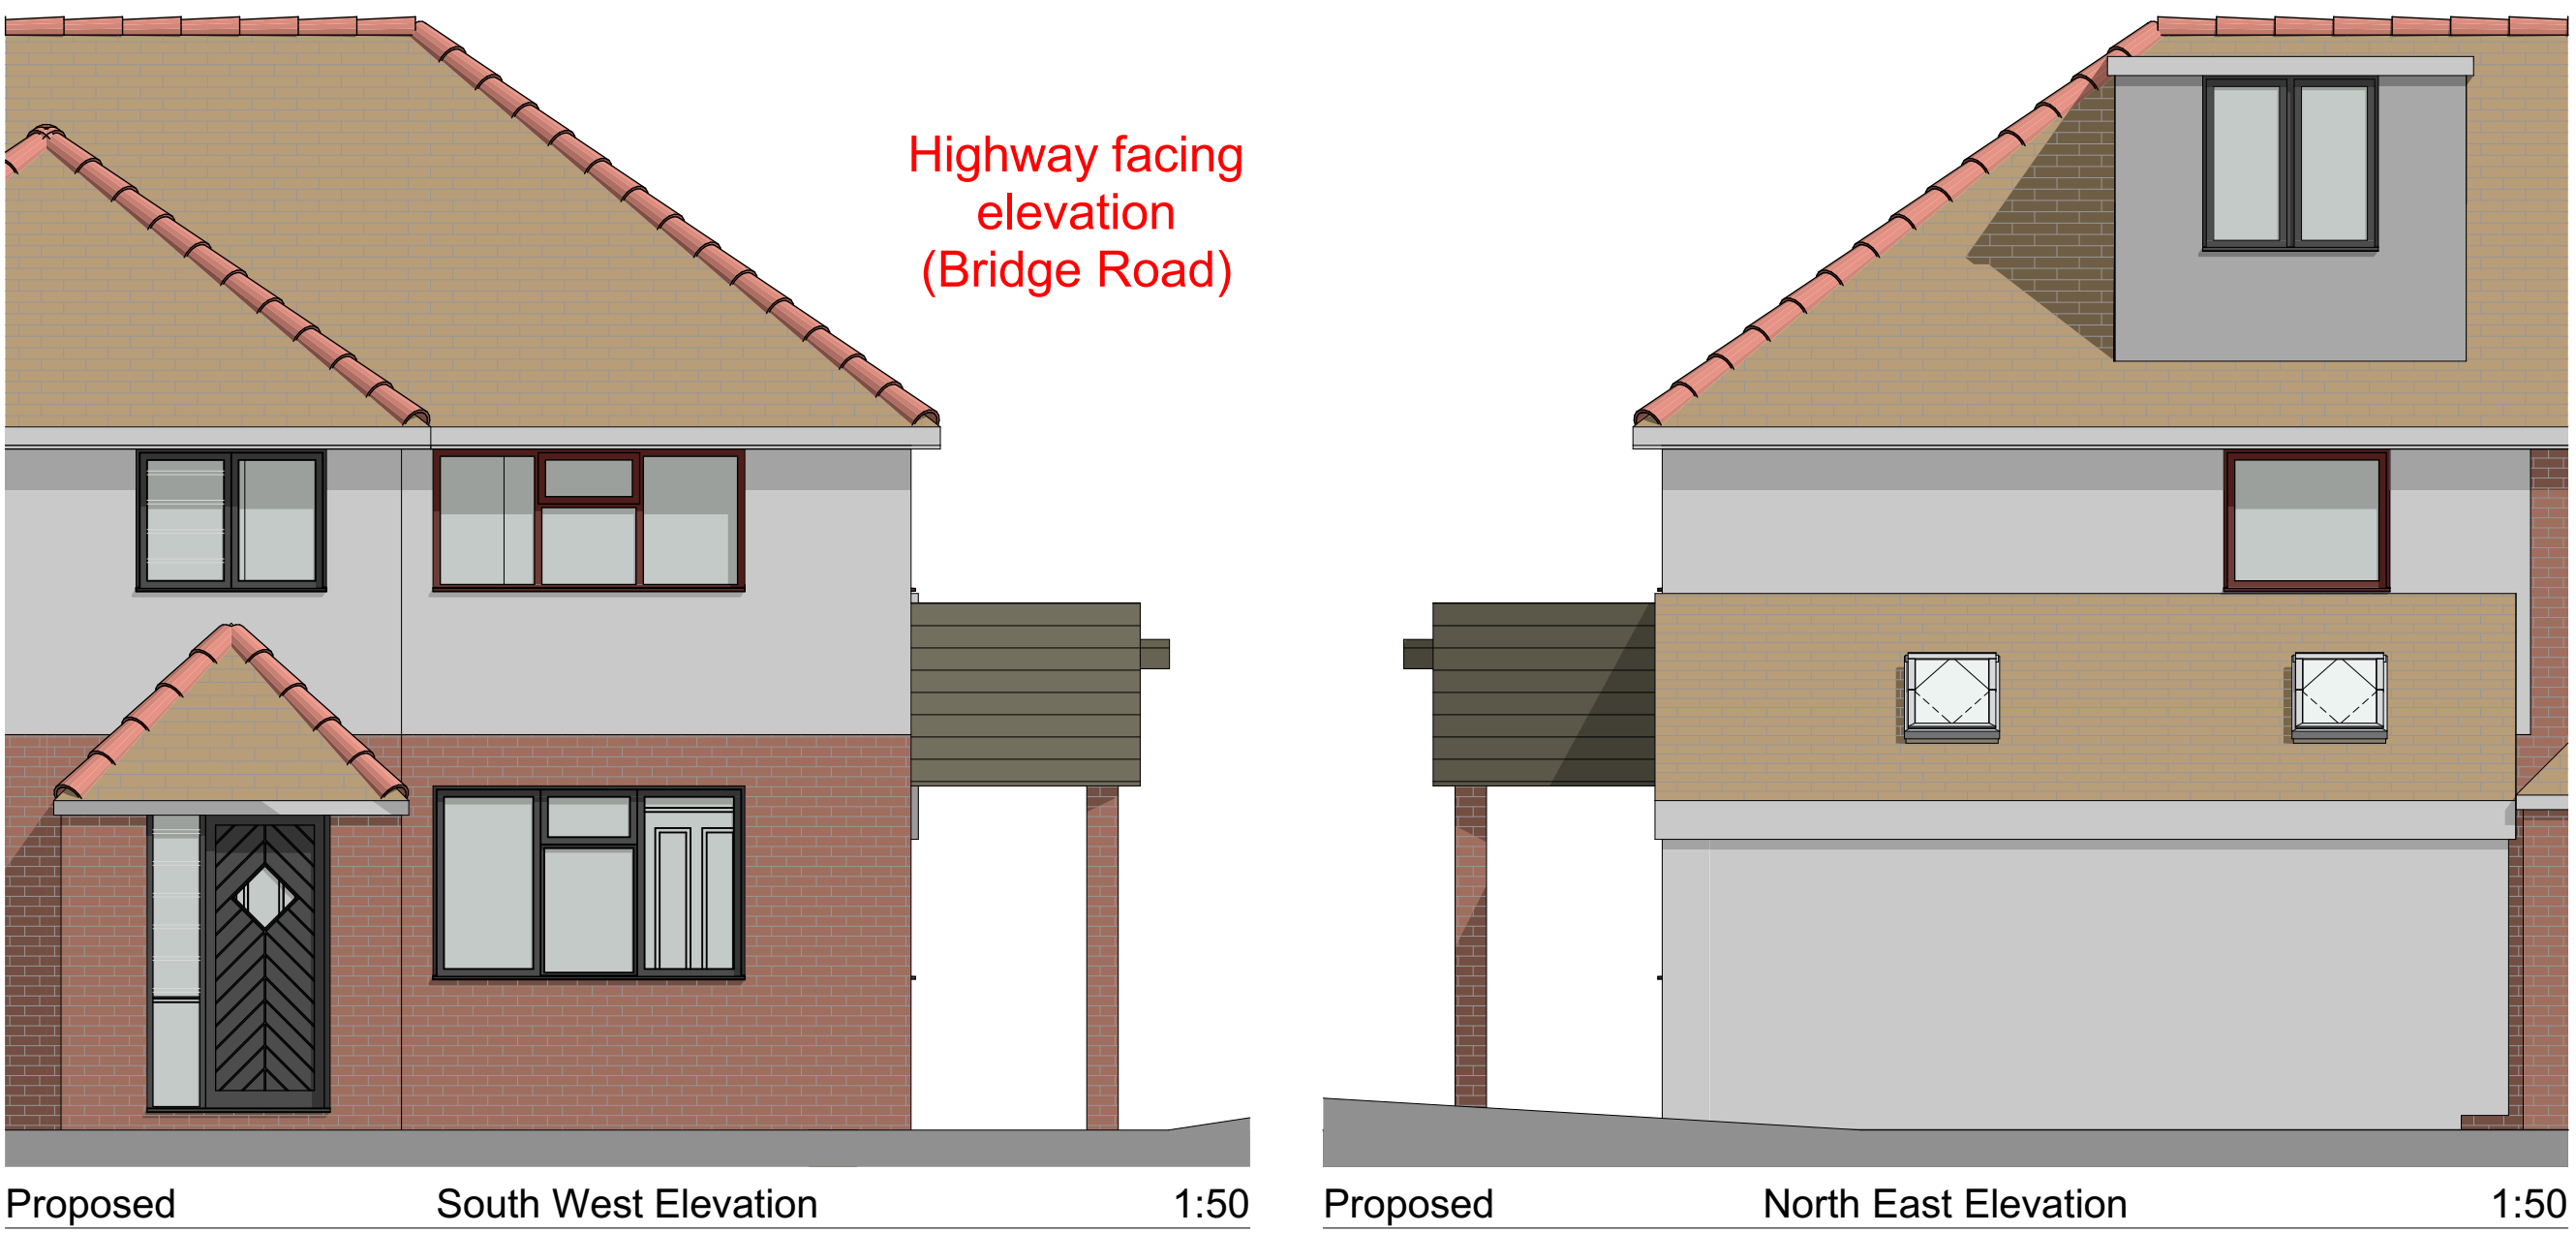


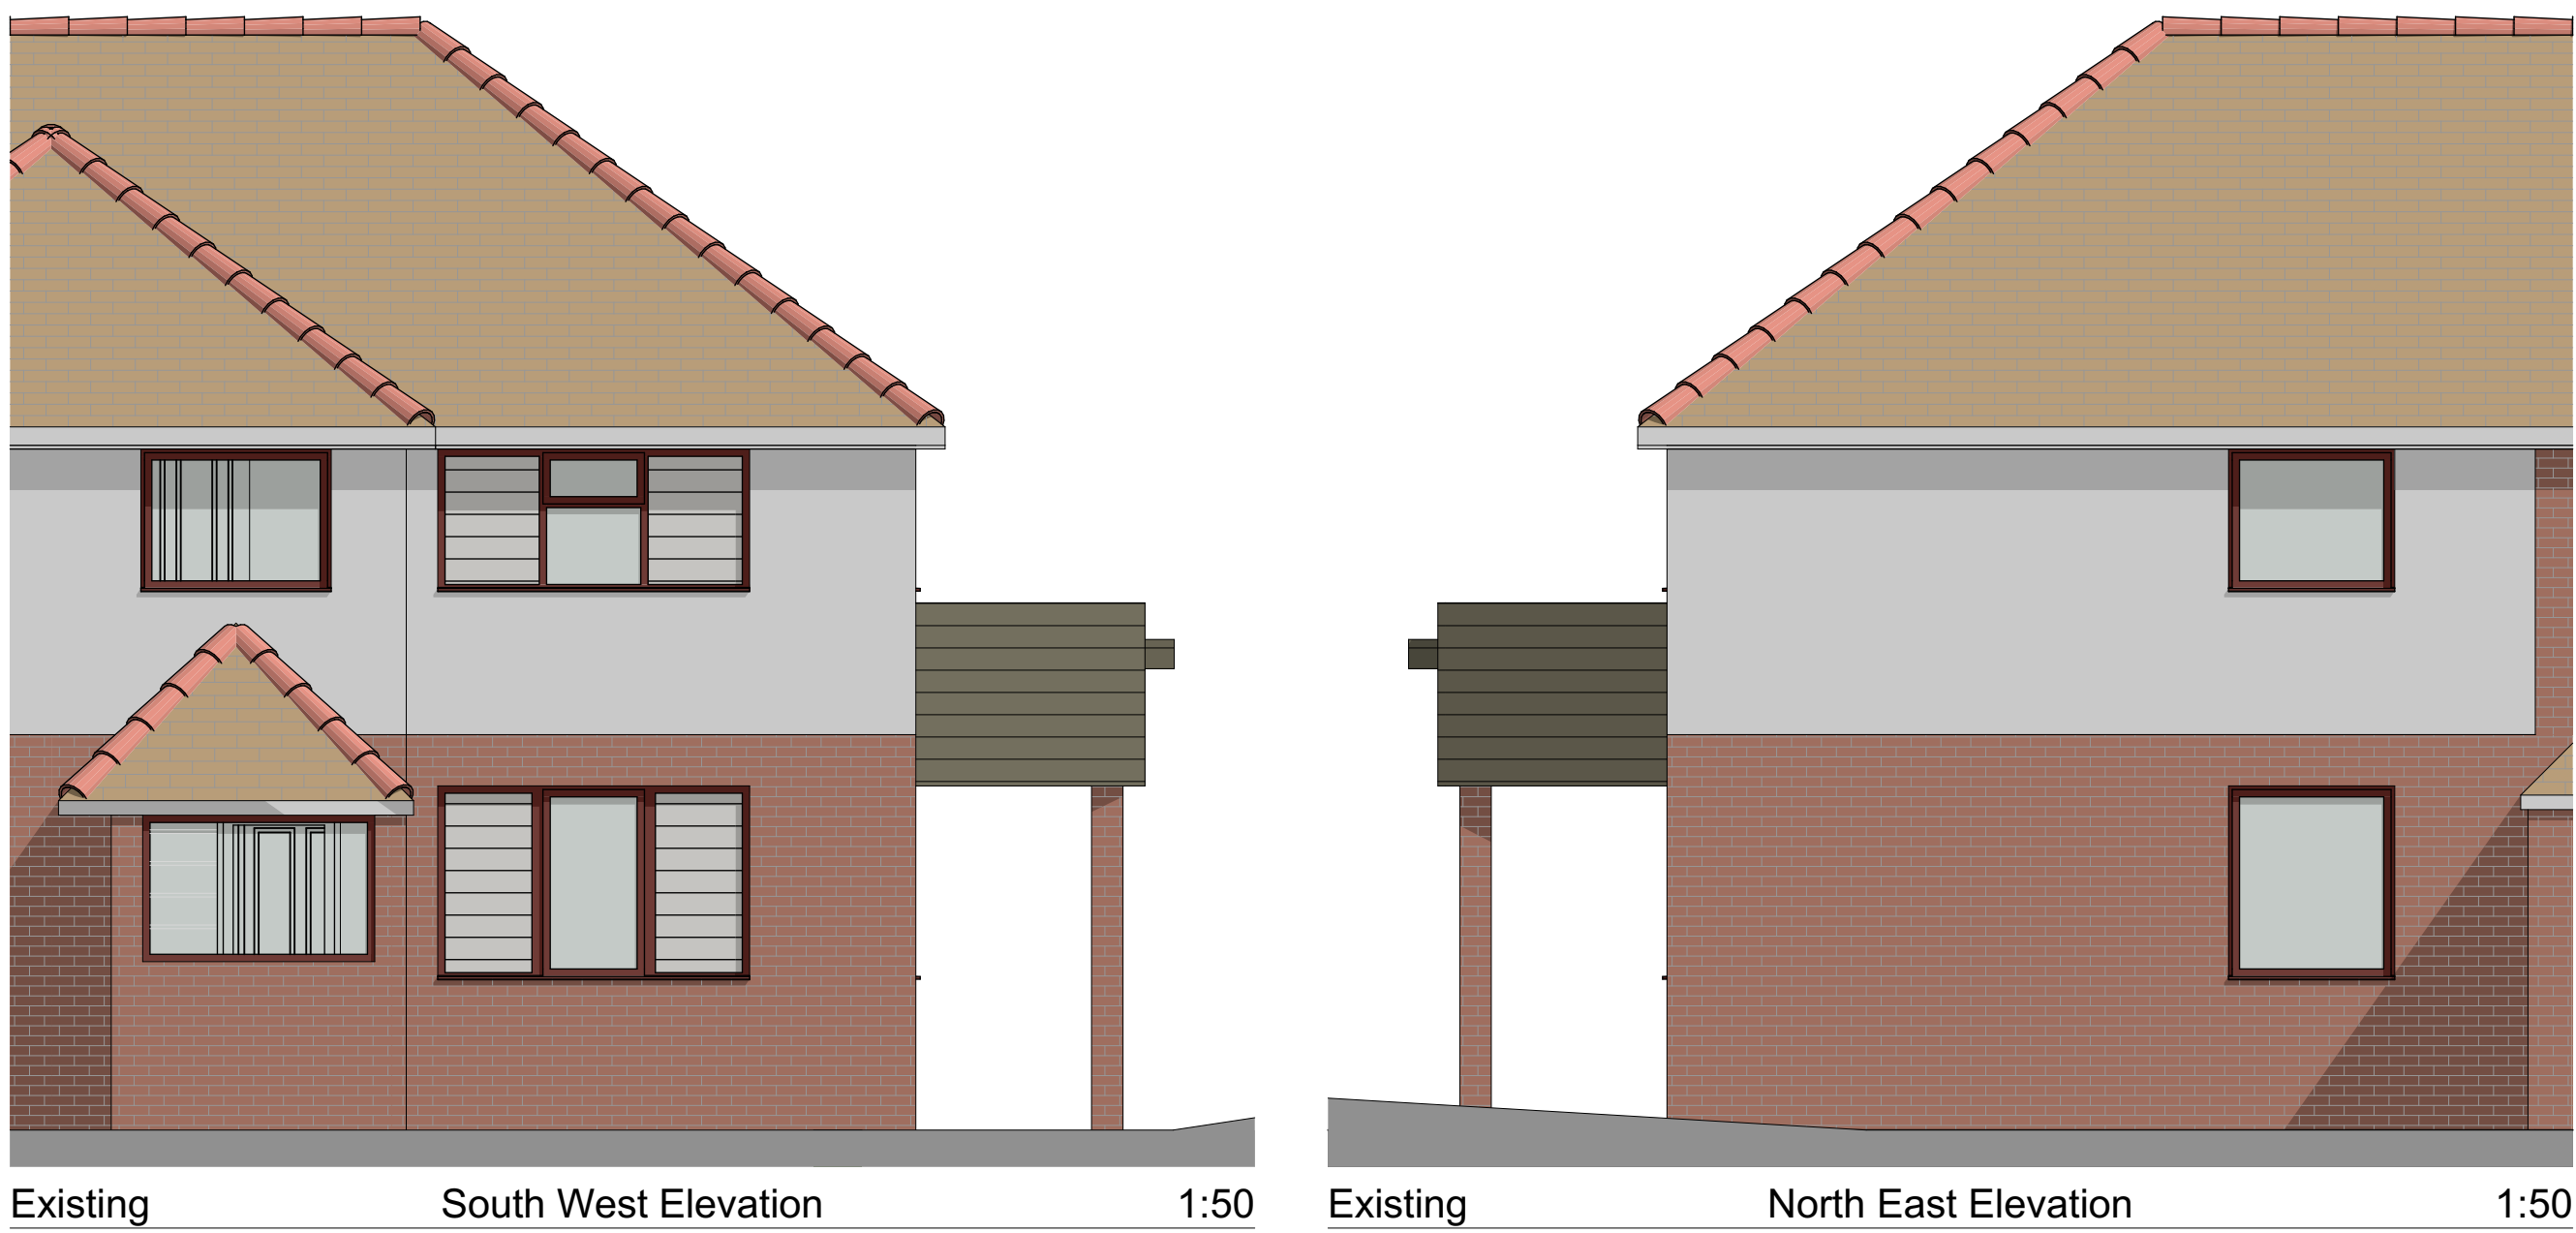

EXISTING

Permitted development
works of; class A extension
and class B dormer

PROPOSED