



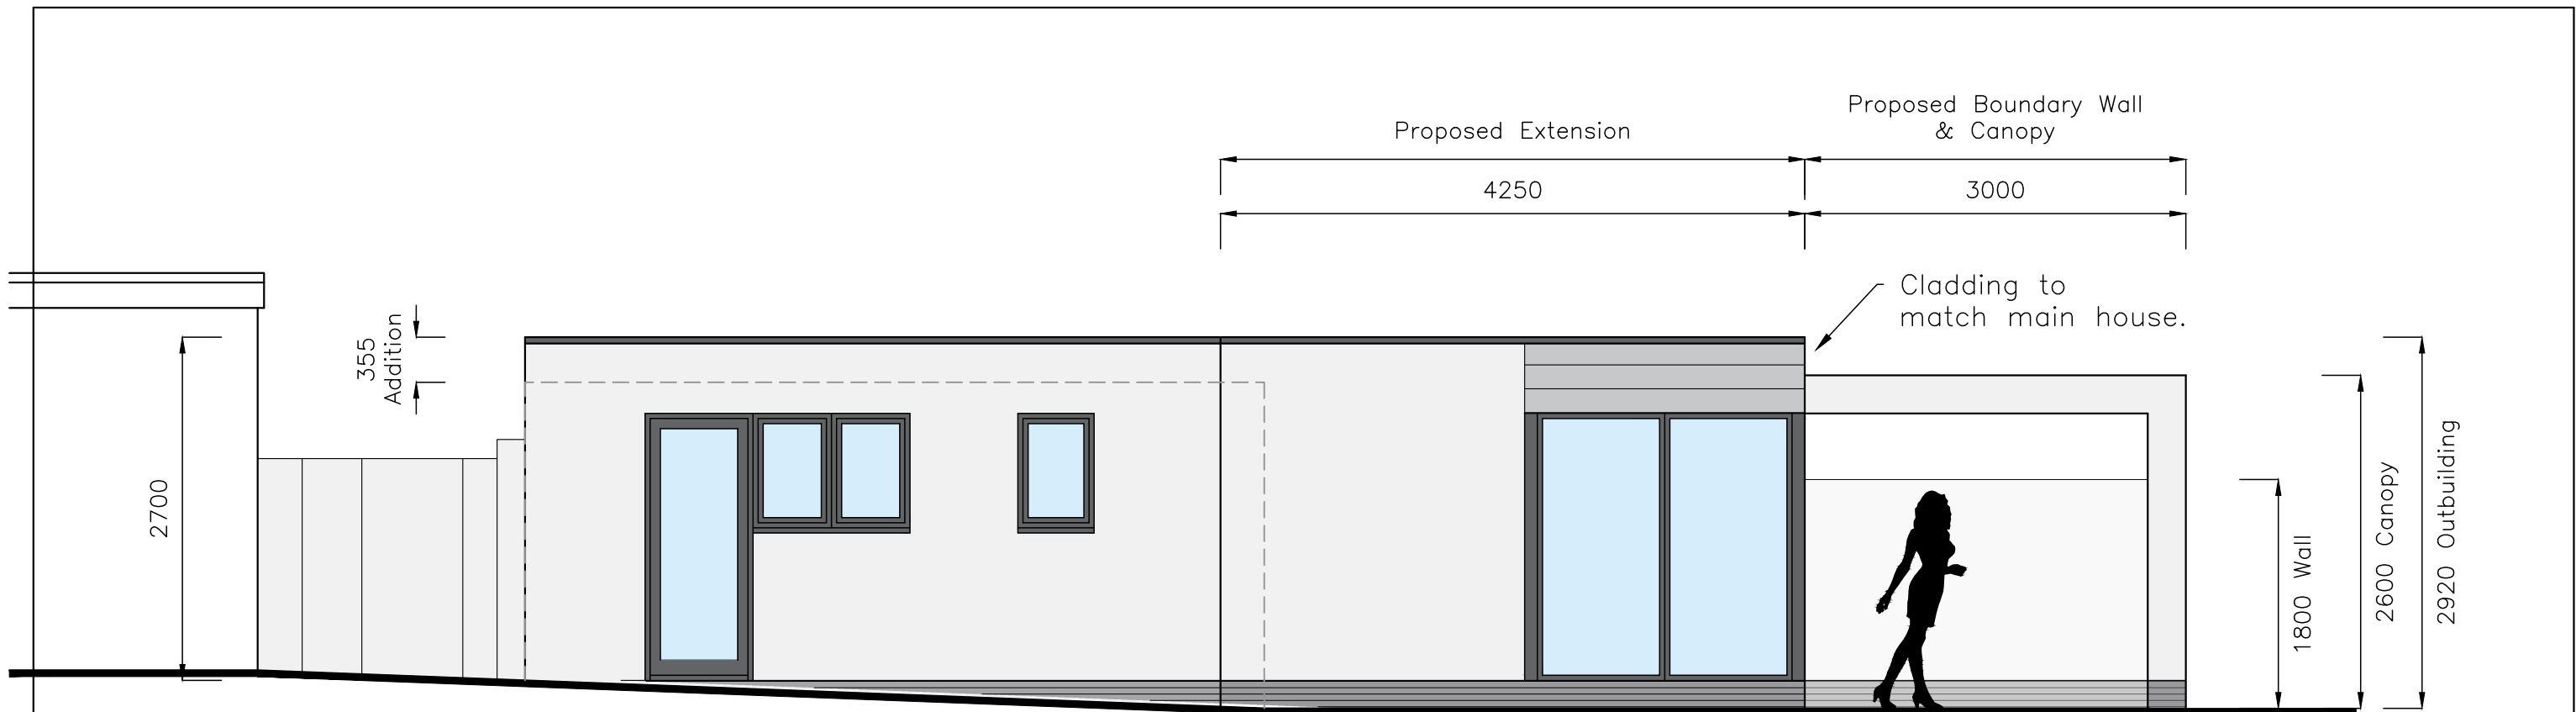

East Elevation

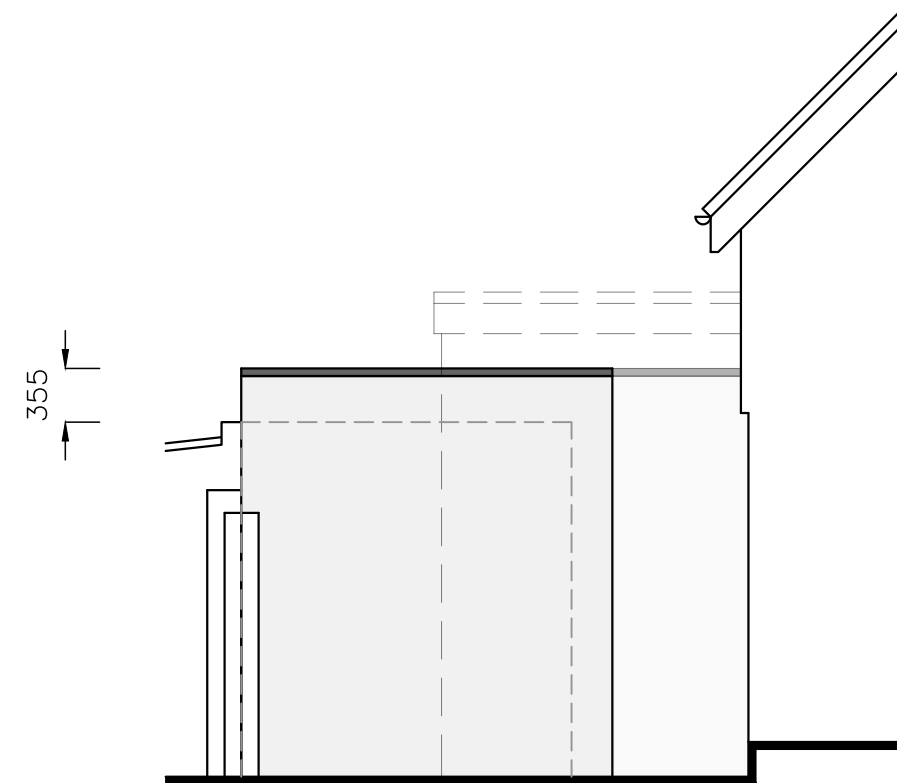

South Elevation

CAD Critchley Architecture And Design Ltd. Contact: 02392 474 919 info@caad.online The Old Brewery,15E South Street, Havant, PO9 1BU		Proposed Outbuilding Extension				35 North Shore Rd, Hayling Island, Hampshire, PO11 0HN	Scale A1=1:25, A3=1:50 Drawn SAR Date 15/09/2022 22078-501 ^B
		Revisions	a) Client revisions/21.09.2022/SAR b) Extented outbuilding/22.12.2022/SAR c) d)				
	5m		10m		15m		20m

22078-501^B