


PORTSDOWN HILL ROAD.

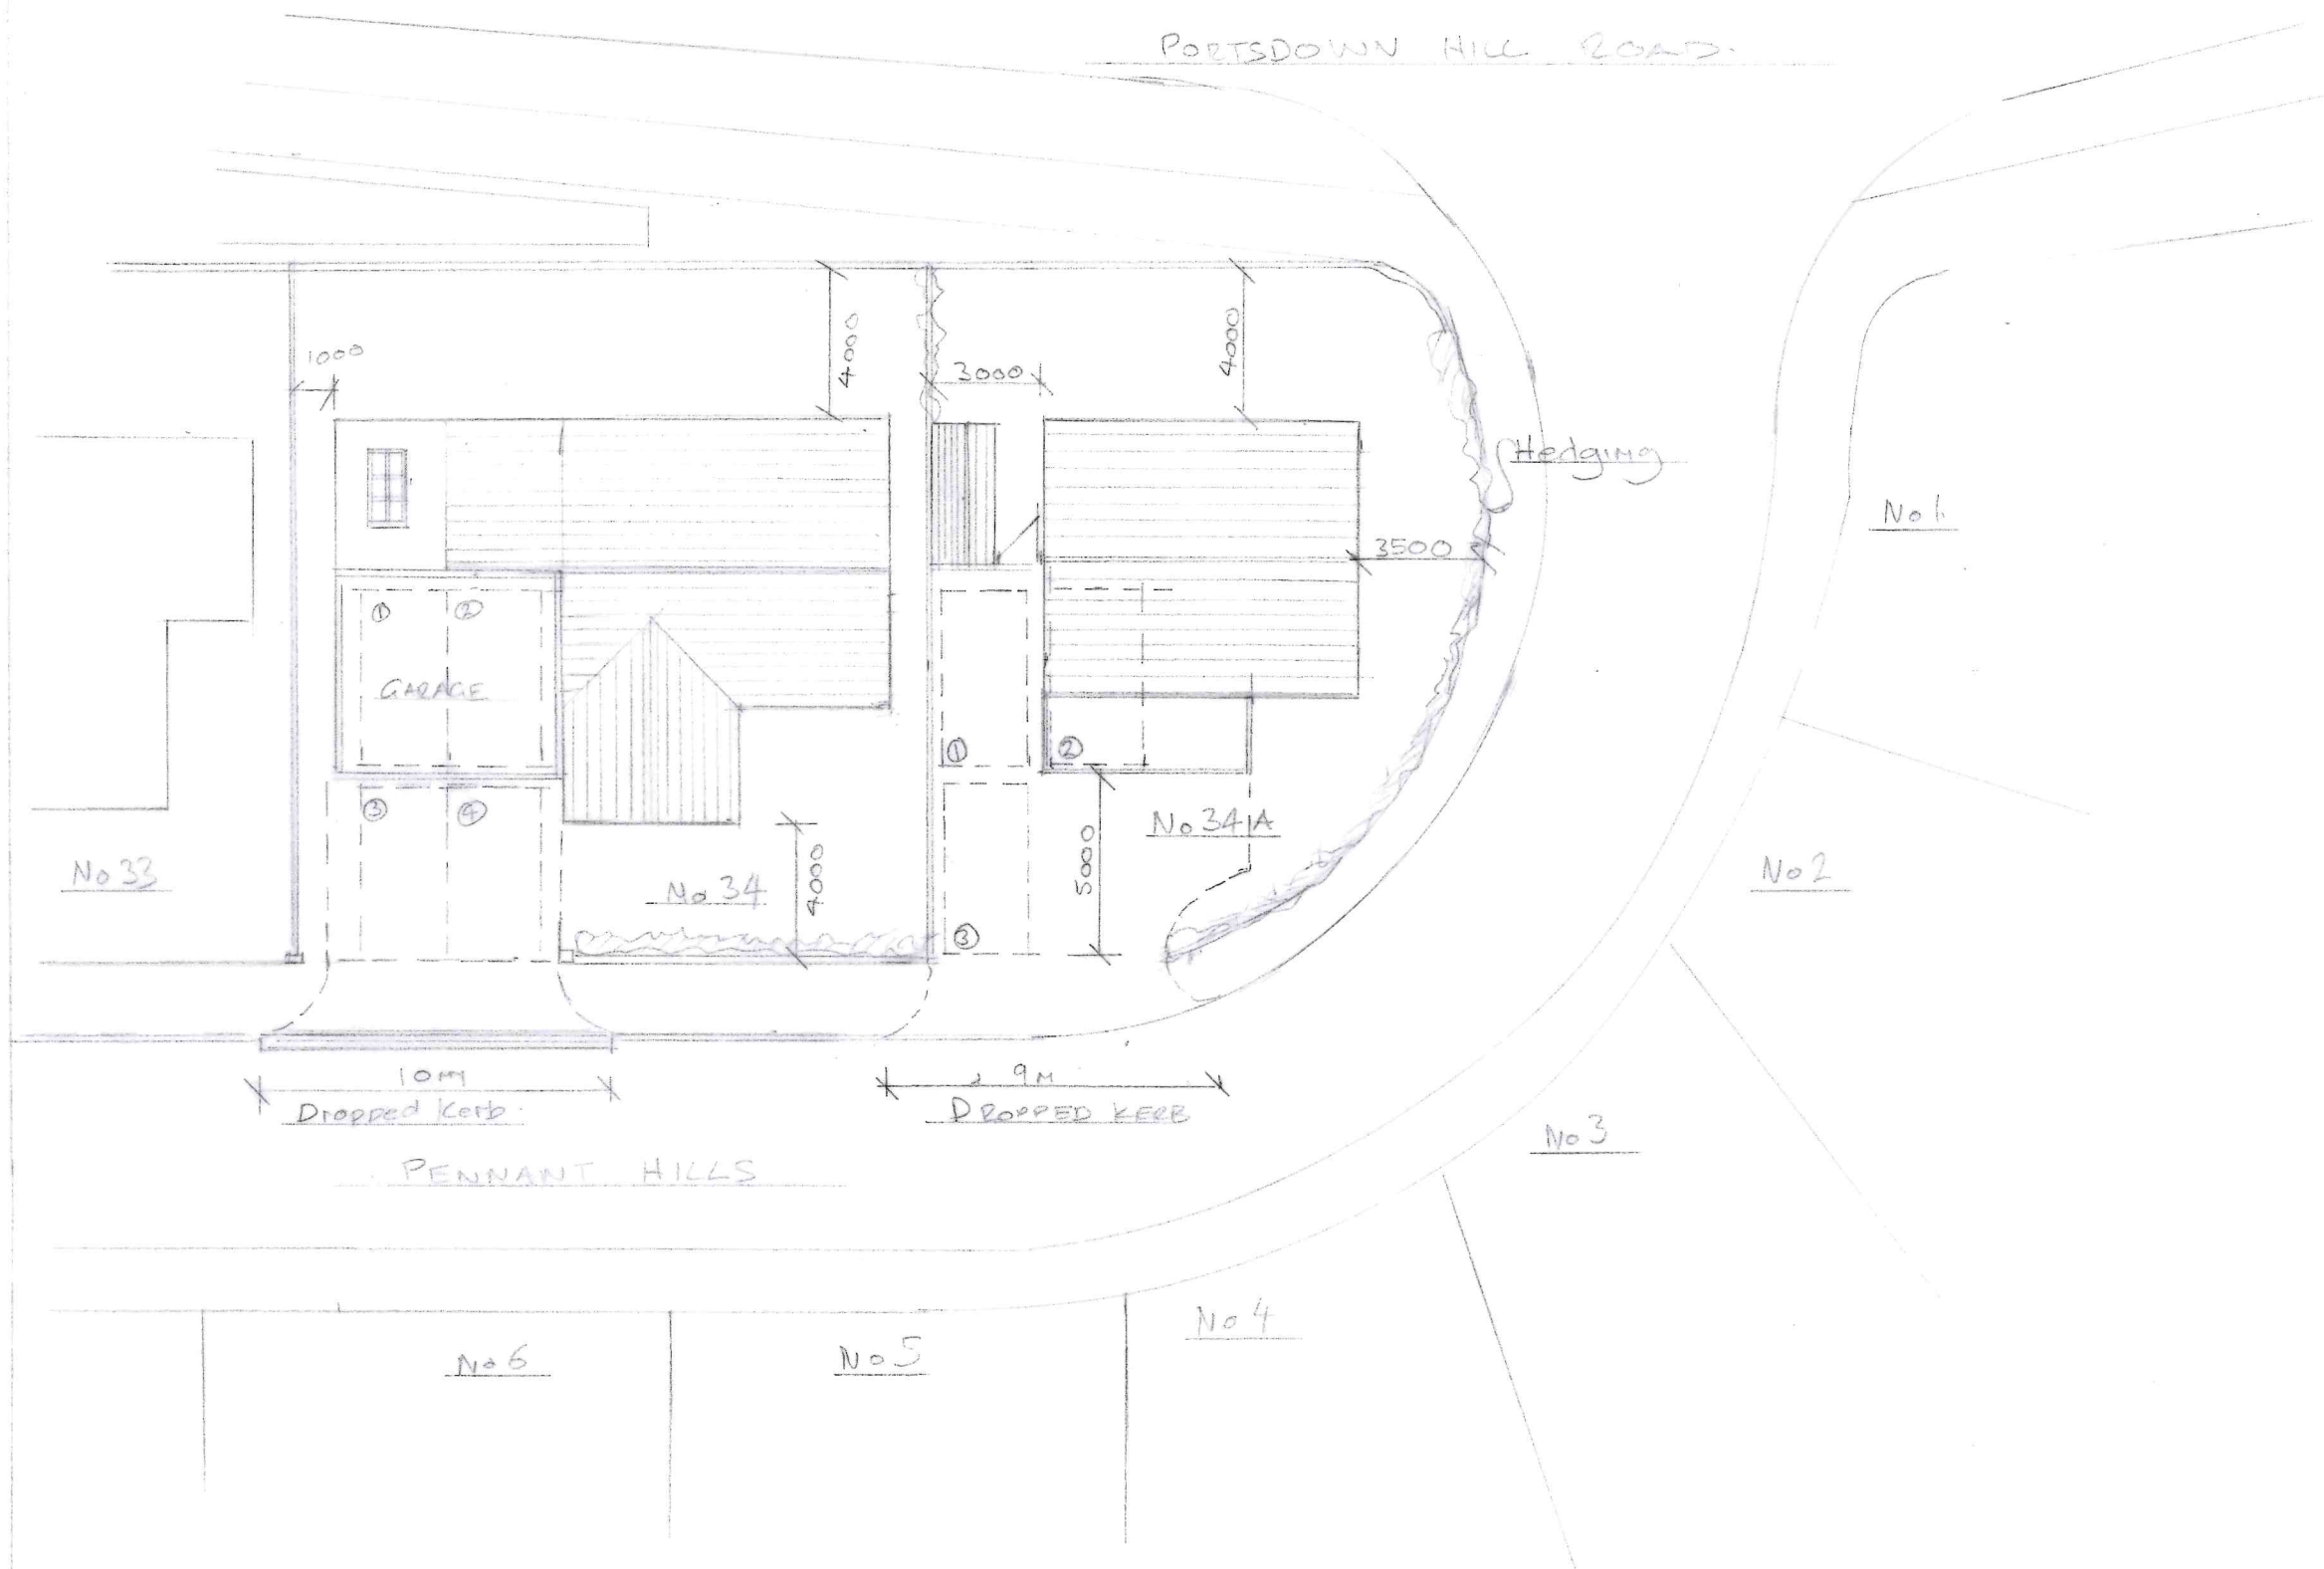

PARKING

No 34 4 no spots provided

No 34A 3 no spots provided

No 34A PENNANT HILLS, BEDHAMPTON PO93JZ

PROPOSED SITE, PARKING / DROPPED KERB PLAN Scale 1:2000 @ A3

0 1 2 3 4 5 6 7 8 9 10

