


PROPOSED FIRST FLOOR

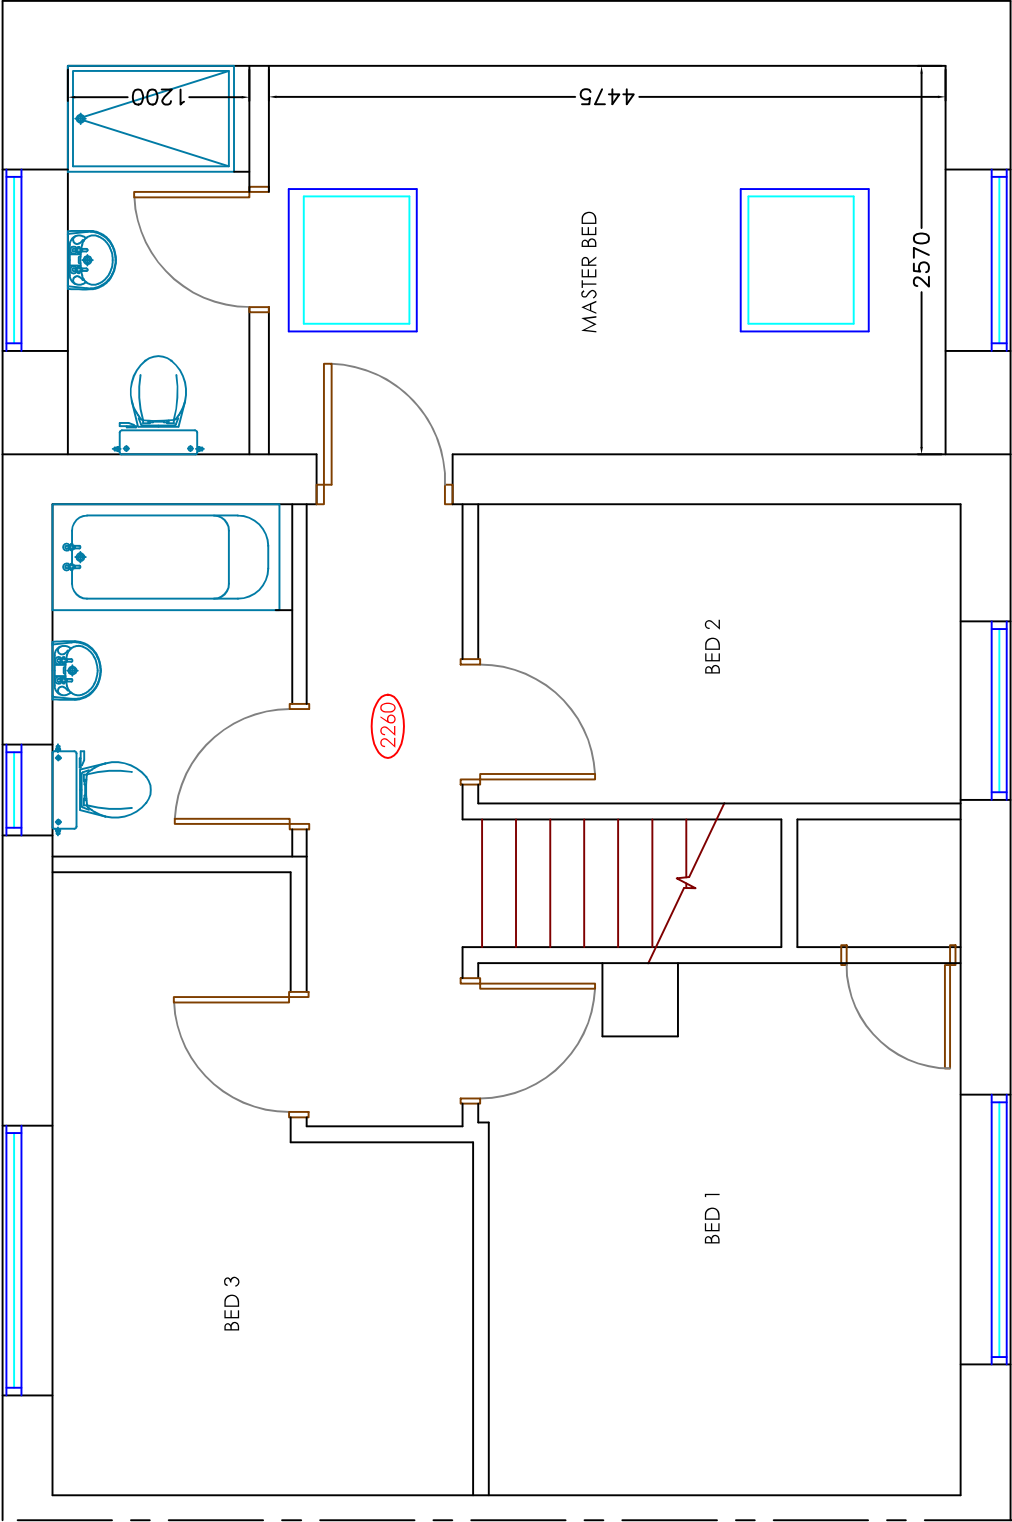

Copyright is reserved by NOW Survey and is issued on the condition that it is not copied or disclosed by or to any unauthorised persons without prior consent in writing from NOW Survey. All dimensions to be checked on site All structural elements to be specified by a suitably qualified structural engineer.	REV	DESCRIPTION	DRAWN	DATE	Scale Bar 0 1 2 3 4 5	Drawing Ref		Drawing Title	
	-	Initial design	GBS	26.01.24		265 PURWAY 03		265 Purbrook Way, Havant, Hampshire, PO9 3RX	
	A	Changes made to internal layout and porch roof extended across the front	GBS	07.02.24		Scale at A1		Scale at A3	
	B	Map drawings added to the scheme	GBS	27.02.24		N/A		1:100	
	C	Dimensions and extra detail added to proposed drawings	GBS	16.05.24		Date		26 JAN 2024	
						Drawn by		GBS	



Chartered Surveyors

4 Meeting House Lane

Ringwood

Hampshire BH24 1AY

Tel 0345 050 0022

www.now-survey.com