
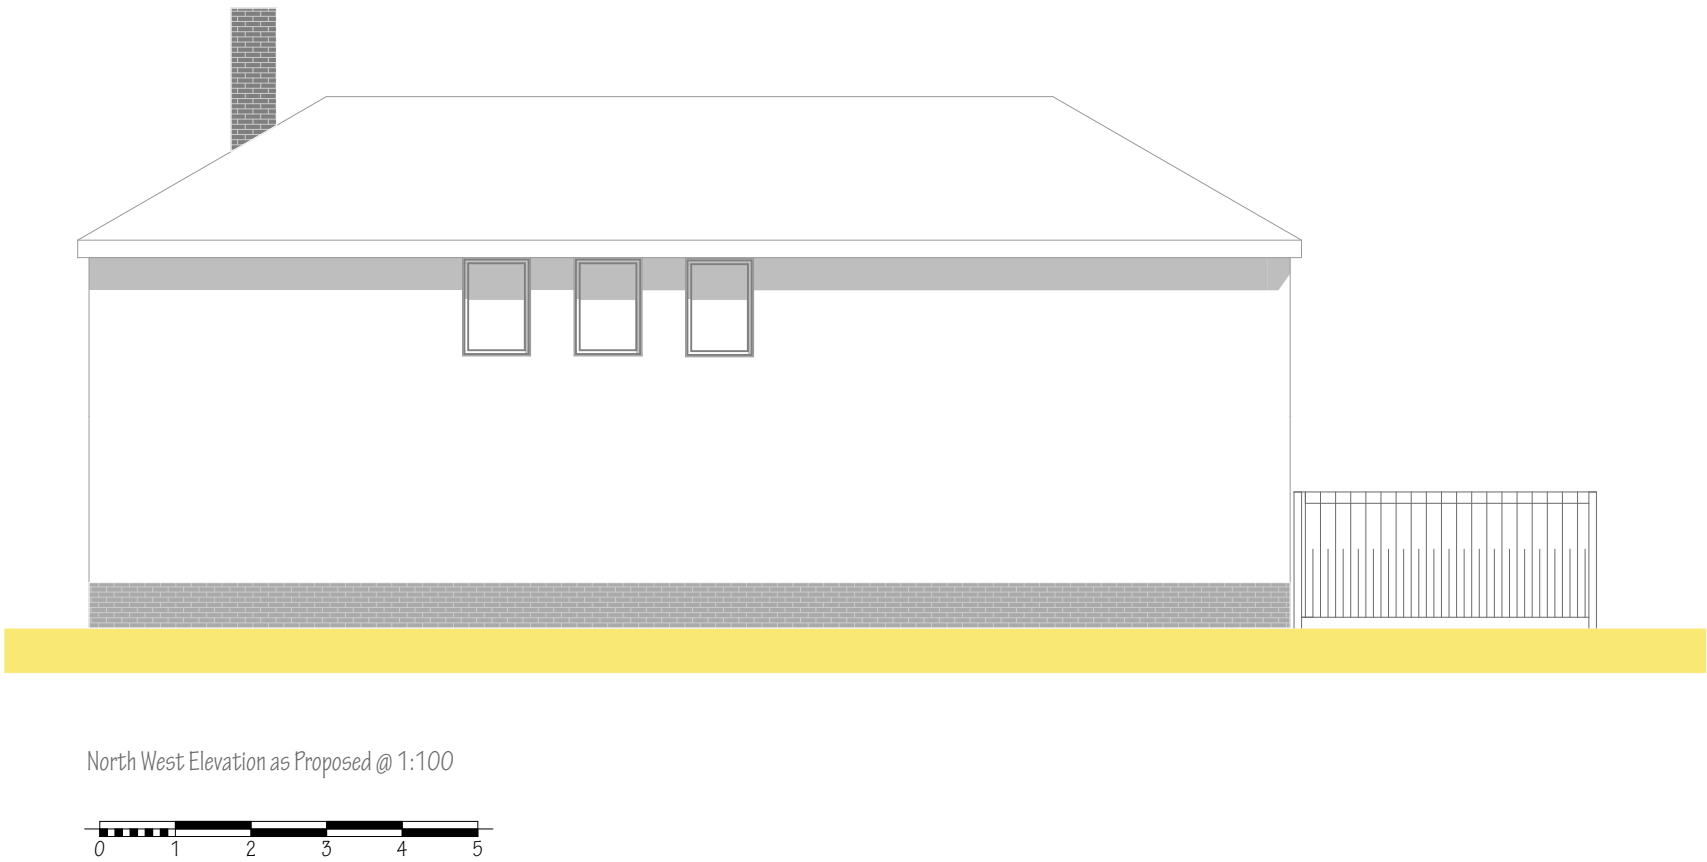
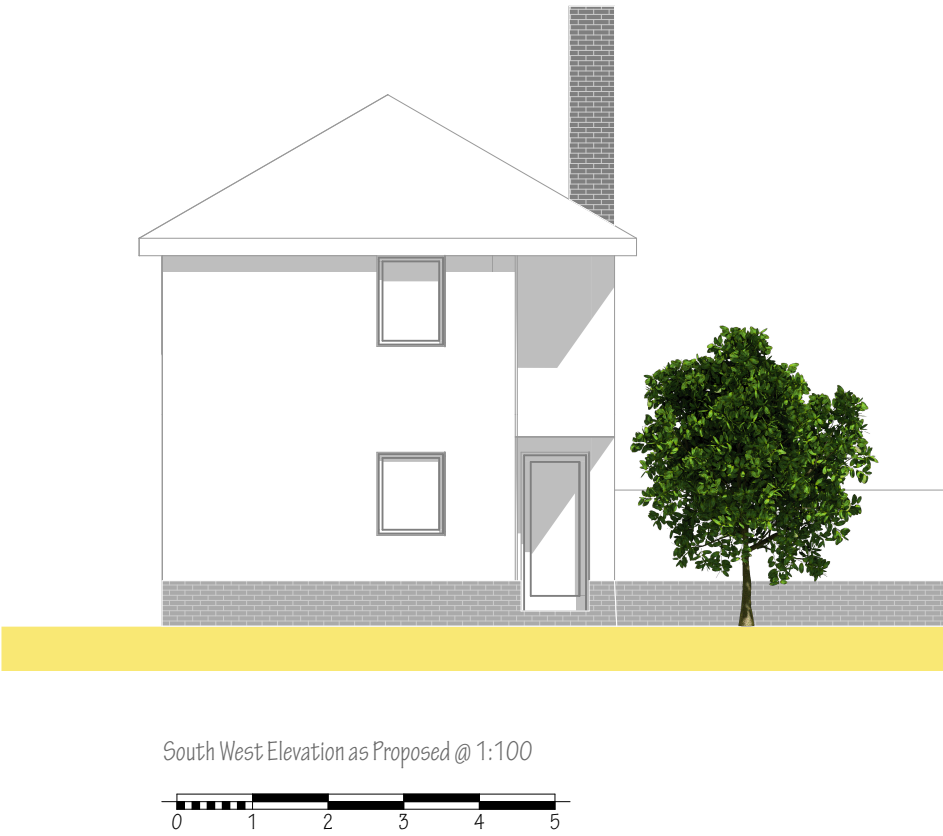


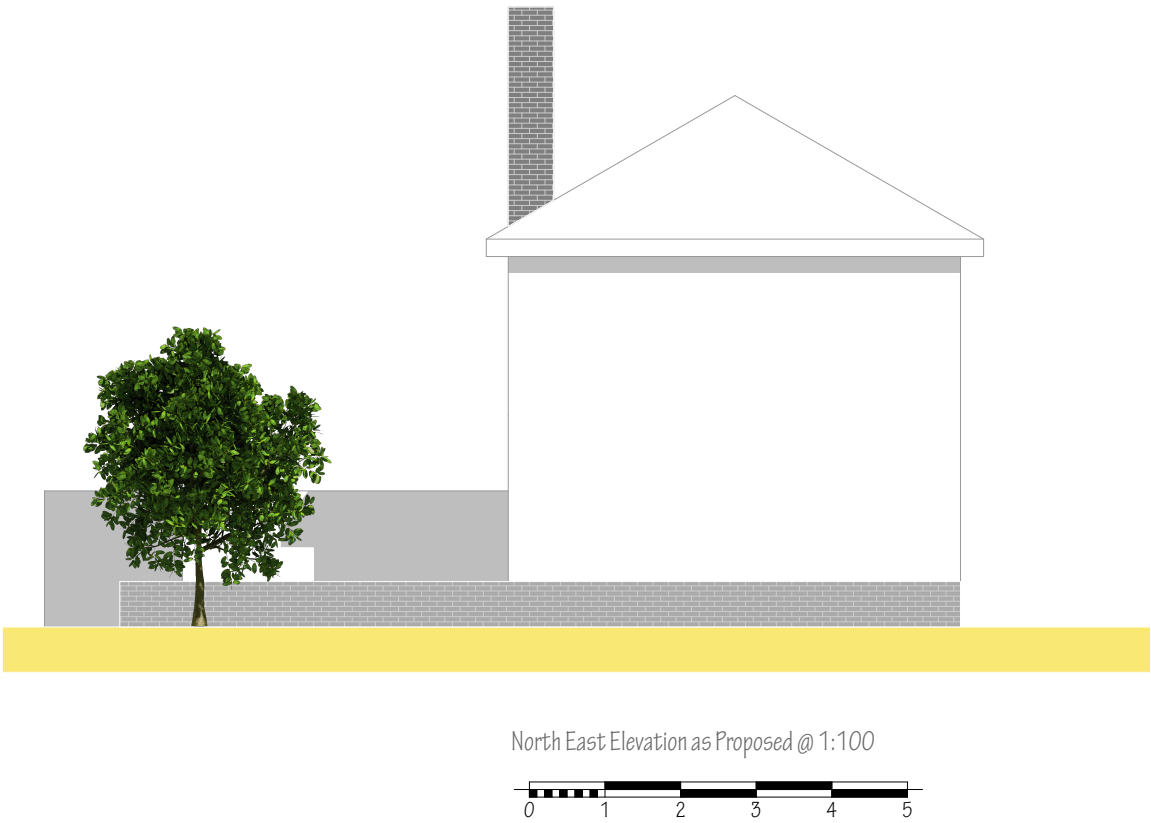

NOTES:
This drawing is the copyright of
EDWARD CAUSH + ASSOCIATES
All dimensions must be checked on site prior to the commencement of construction
and the Architect notified of any discrepancy. Figured dimensions are to be used in
preference to scaled dimensions. The Local Planning Authority may scale from this
drawing as the only exception. No deviation from the drawing will be permitted without
the written consent of the Architect.

Transmittal Set ID	Revision ID	Change Name	Date
08	01		19/01/2024
09	A	Revisions	21/03/2024

PURPOSE OF ISSUE

INFORMATION

DESIGN

TENDER

CONSTRUCTION

EDWARD CAUSH + ASSOCIATES

ARCHITECTS

11 SOUTHDOWN ROAD COSHAM PORTSMOUTH

PO6 2EB

phone 023 92 384477

fax 023 92 381582

email: eca@south-down.demon.co.uk

CLIENT
Mr & Mrs P A Munday

JOB TITLE
Fiscal House
2 Havant Road
Emsworth
Hampshire
PO10 7JE

DRAWING TITLE

Elevations as Proposed

SCALE
1:100 @ A2

DATE
11:10:2023

DRAWN BY
EC

CHECKED BY

DRAWING NUMBER	LAYOUT ISSUE	DRWG REVISION
12:1089:L(2-) 404	15	A