
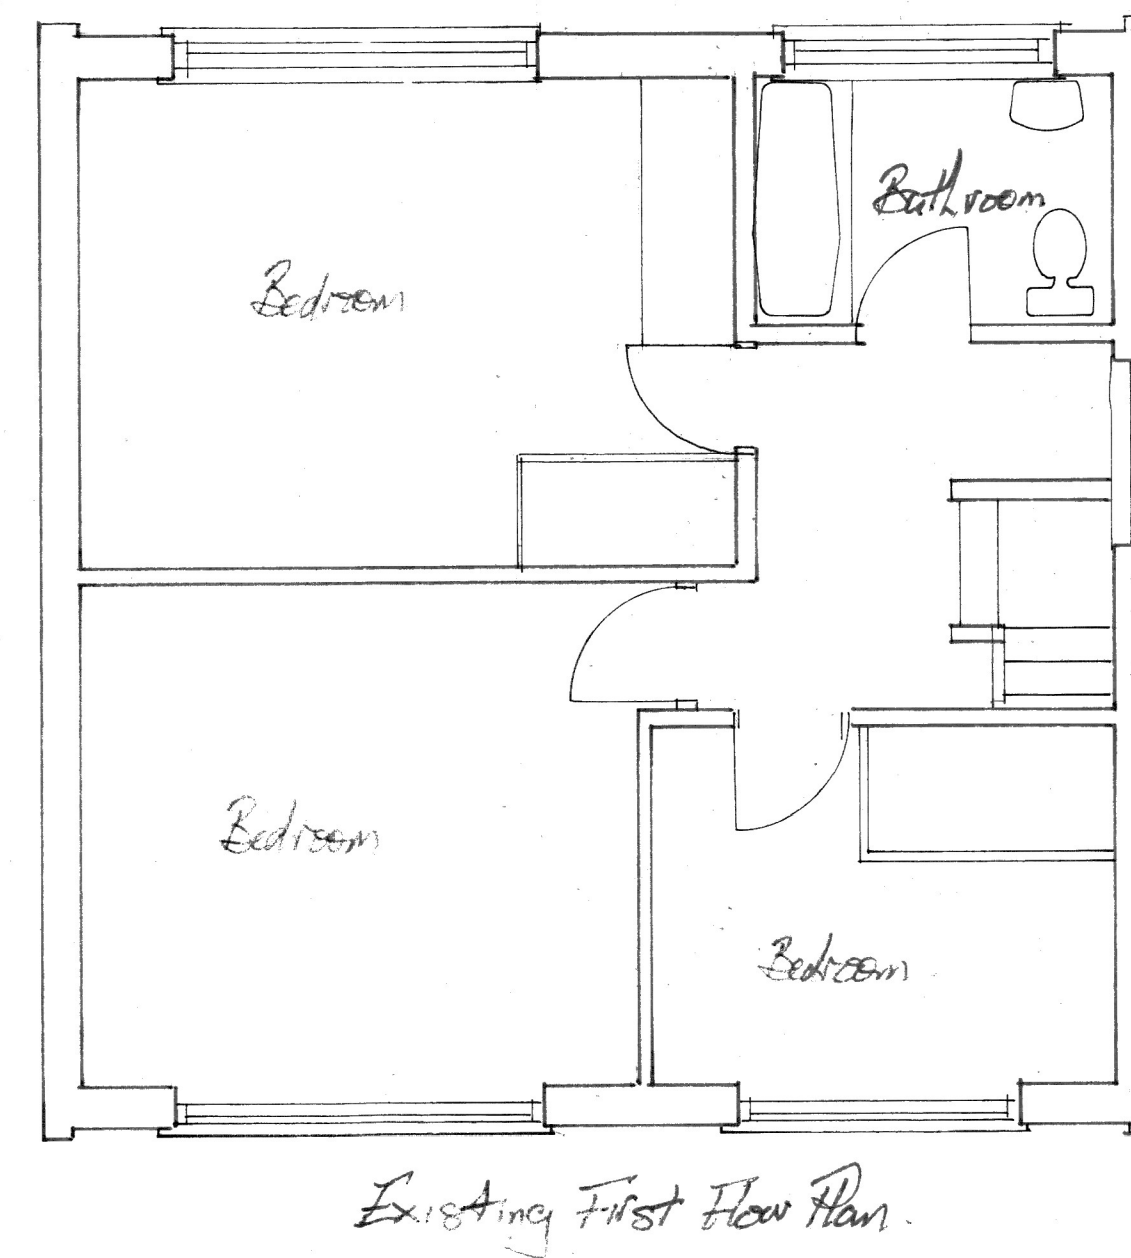
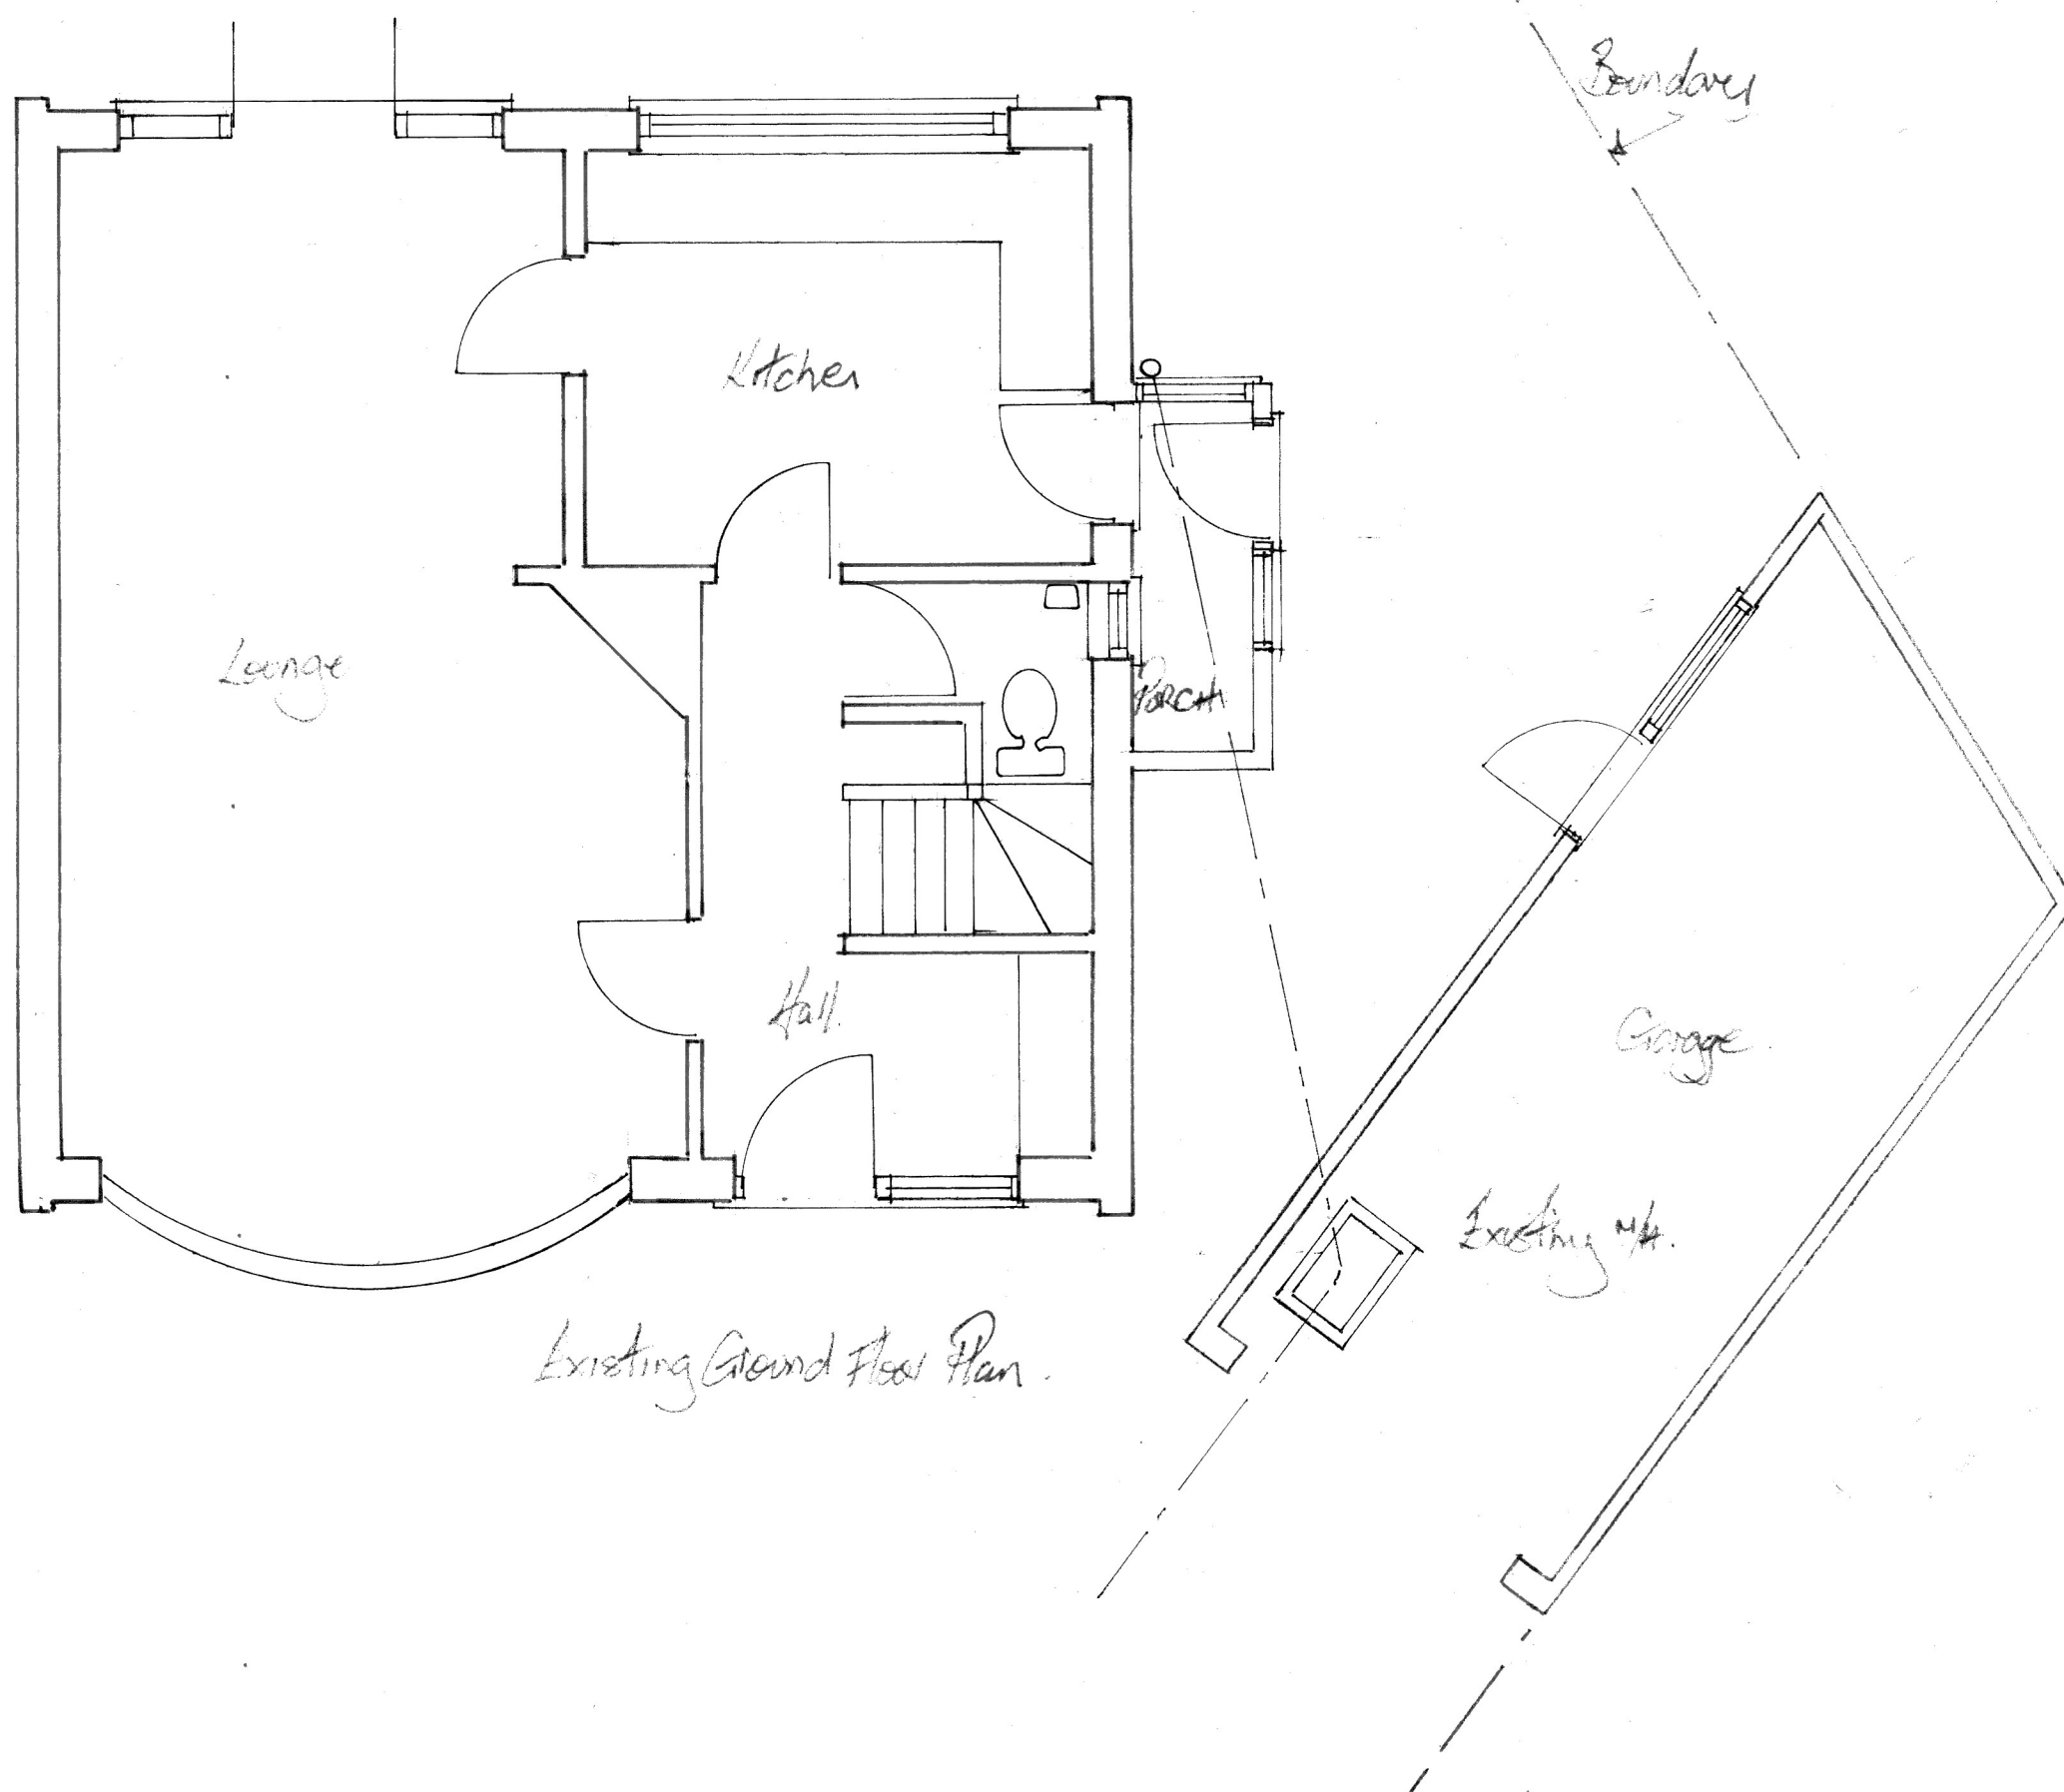


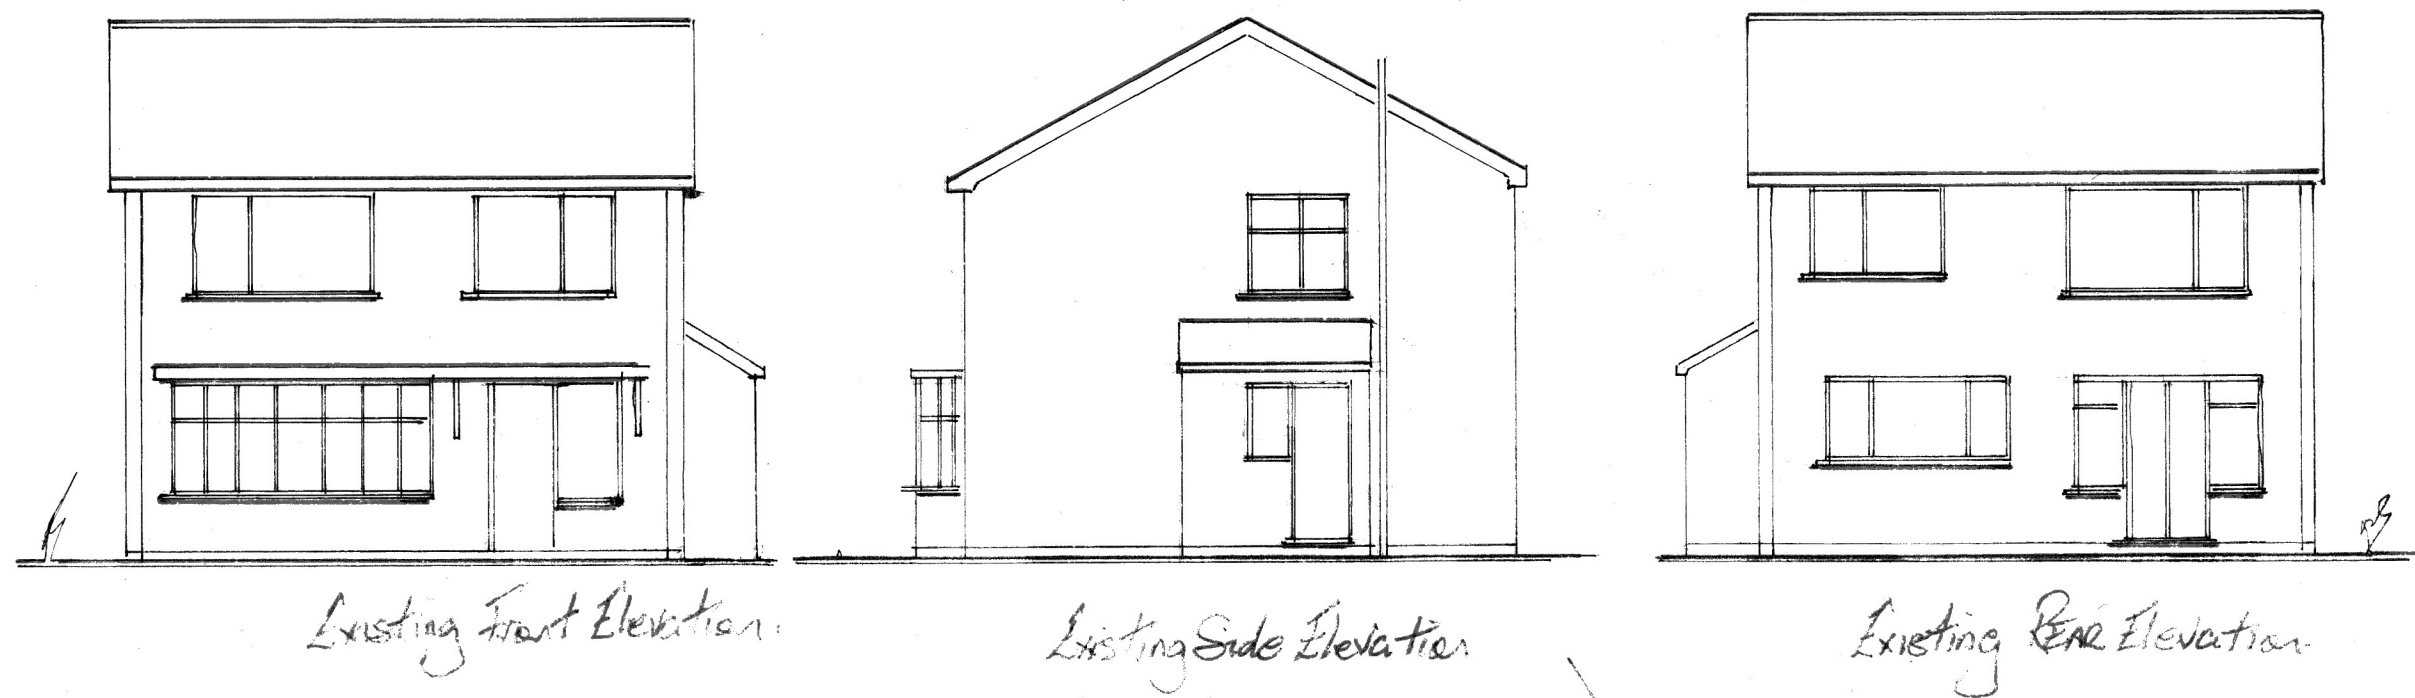

Client MR. S. WALKER.	
Job Title PROPOSED 2 STOREY EXTENSION 6 MARLBOROUGH PARK.	
Drawing Title Existing Plans & Elevations	
Scale 1:50 & 100	
Date MARCH 2024.	Drawn by