



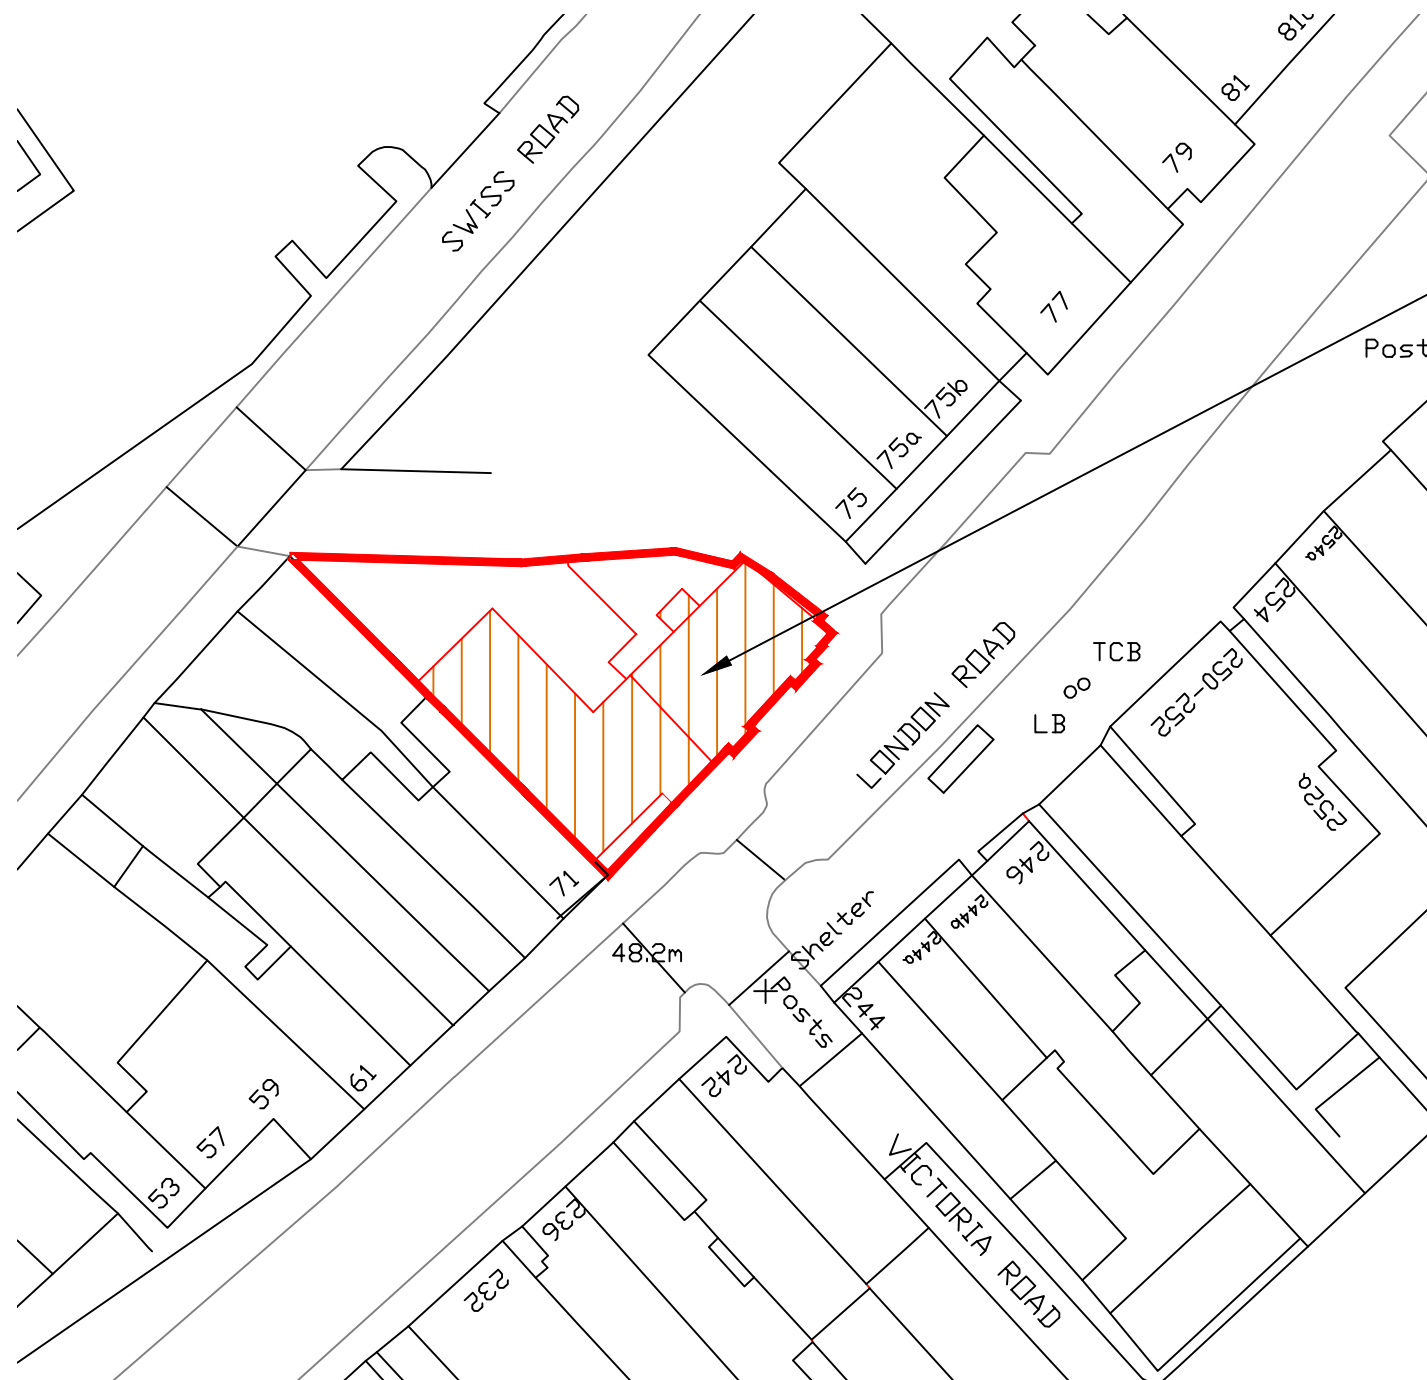


BLOCK PLAN
SCALE 1:500



Proposed change of use of upper floors
from 4 number flats & 4 number serviced
apartments into HMO accommodation at:
Number 73 Bar & Kitchen
73 London Road
Waterlooville PO7 7EX

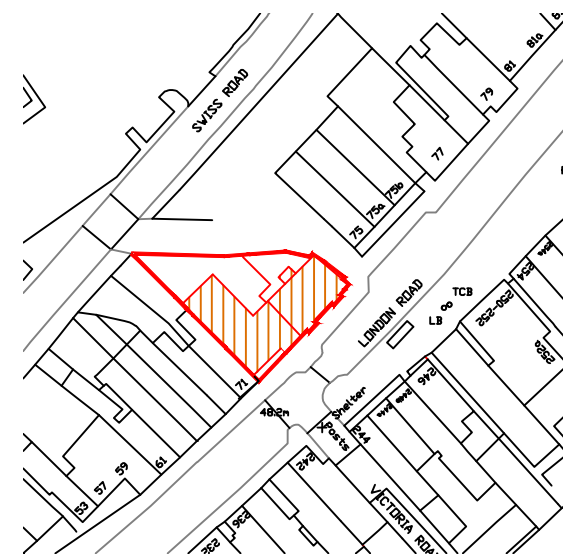

LOCATION PLAN
SCALE 1:1250

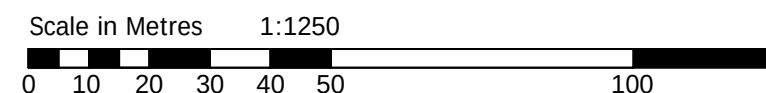

Notes: The design and construction of this project shall be in accordance with the current Building Regulations & NHBC Standards. These notes & drawings have been prepared solely for the purpose of Planning & Building Regulation approval. Do not scale from this drawing unless for Planning purposes. All dimensions to be checked on-site and any alterations to be approved by the Architect and/or client prior to any work commencing. Ordnance Survey Licence No: 100047591 This drawing to be copyright and to be read in conjunction with all other drawings.	Revisions:	Key:	Drawing Details: PLANNING DRAWING Proposed Block & Location Plans <table><tr><td>Project No:</td><td>1008</td><td>Drawing No:</td><td>5</td><td>Rev No:</td><td></td></tr><tr><td>Scale:</td><td>1:500 1:1250 @ A3</td><td>Drawn:</td><td>BWH</td><td>Date:</td><td>18/01/24</td></tr></table>	Project No:	1008	Drawing No:	5	Rev No:		Scale:	1:500 1:1250 @ A3	Drawn:	BWH	Date:	18/01/24	Client Name: M Forfar Ltd	Project Address: Number 73 Bar & Kitchen 73 London Road Waterlooville PO7 7EX	 BH ARCHITECTURE Ltd Heath Cottage Newlands Lane Purbrook Waterlooville Hants PO7 5SQ Tel: 023 9223 2322 Mob: 07747 771808 E-mail: bernard@bernardharding.com
Project No:	1008	Drawing No:	5	Rev No:														
Scale:	1:500 1:1250 @ A3	Drawn:	BWH	Date:	18/01/24													