



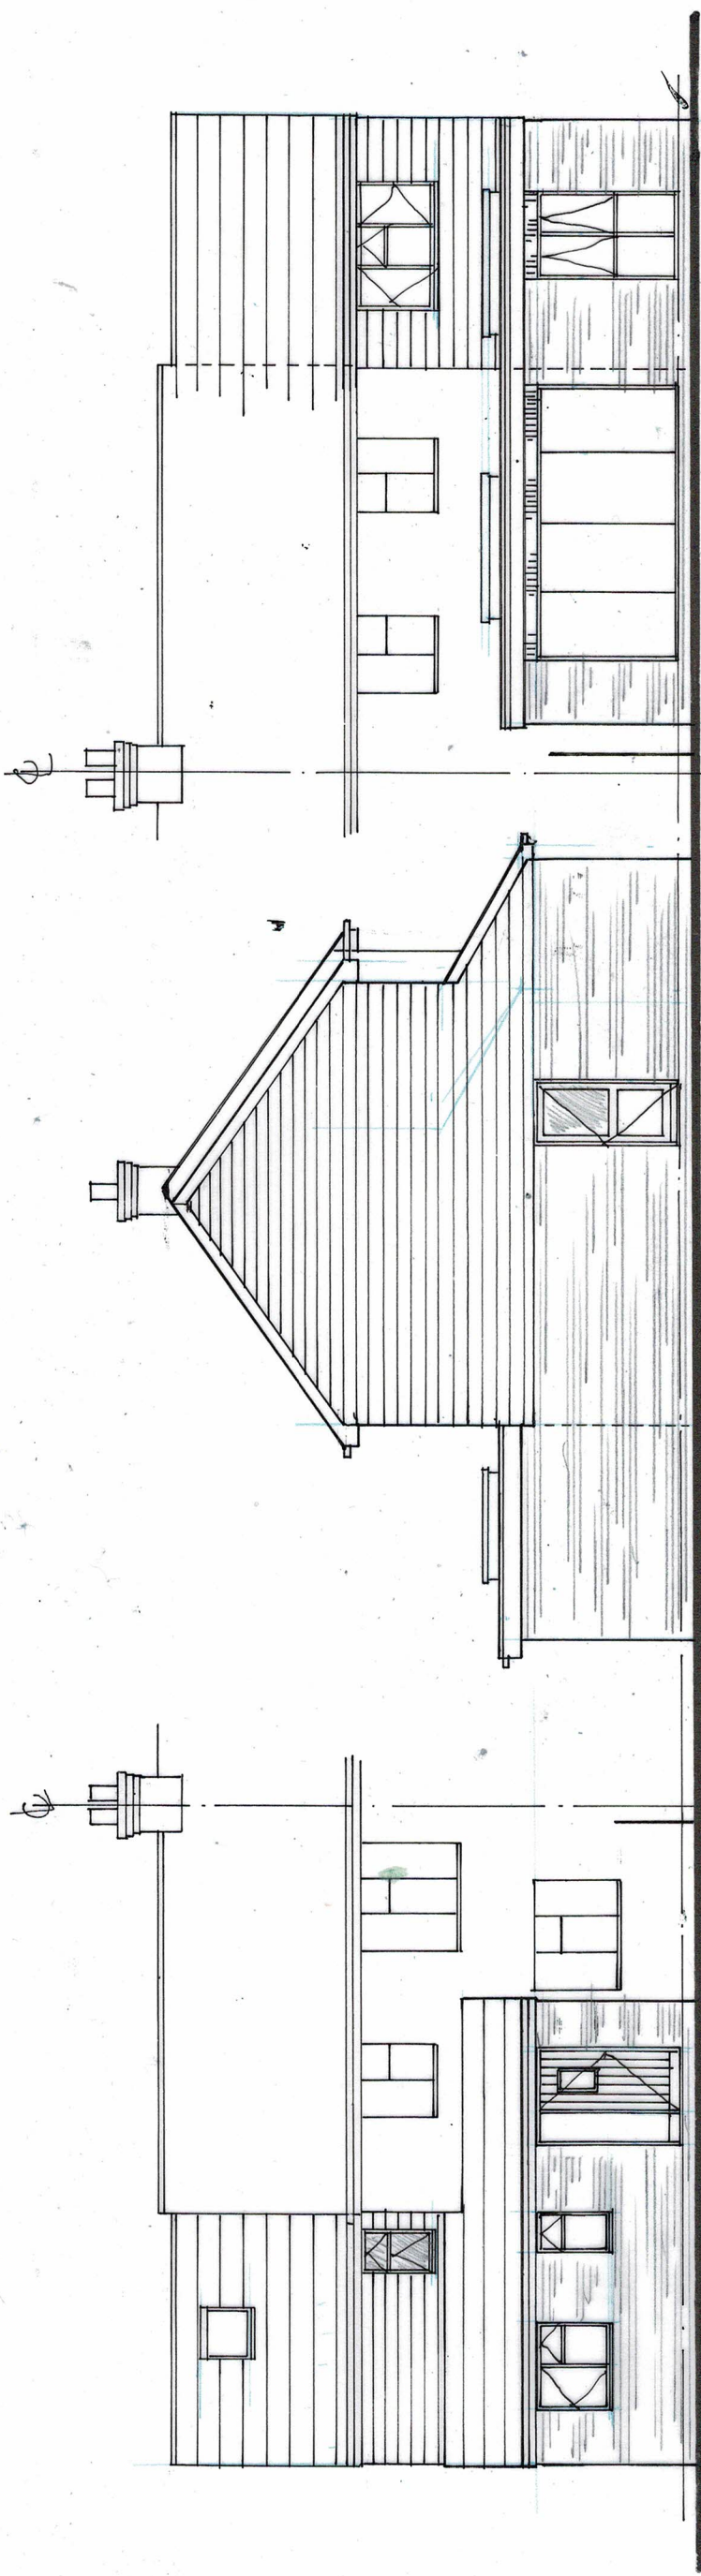

FRONT

SIDE

REAR

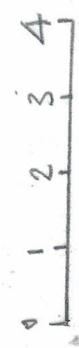

DEREK TREAGUS ASSOCIATES ARCHITECTURAL SERVICES Tel: 07956 624094 Email: derek.treagus@gmail.com Project FRONT/SIDE/REAR EXTENSION AT 28 BROADMERE AVENUE, HAVANT, HAMPSHIRE. Client Mr & Mrs S Hard Subject Planning Drawing Elevations Date: Oct 2022 Scale: 1:100 Rev: Drg. No. 22/273/04 • Copyright reserved. • All dimensions are to be site confirmed and should not be scaled unless for Planning purposes. • Verify all queries with the office.					