



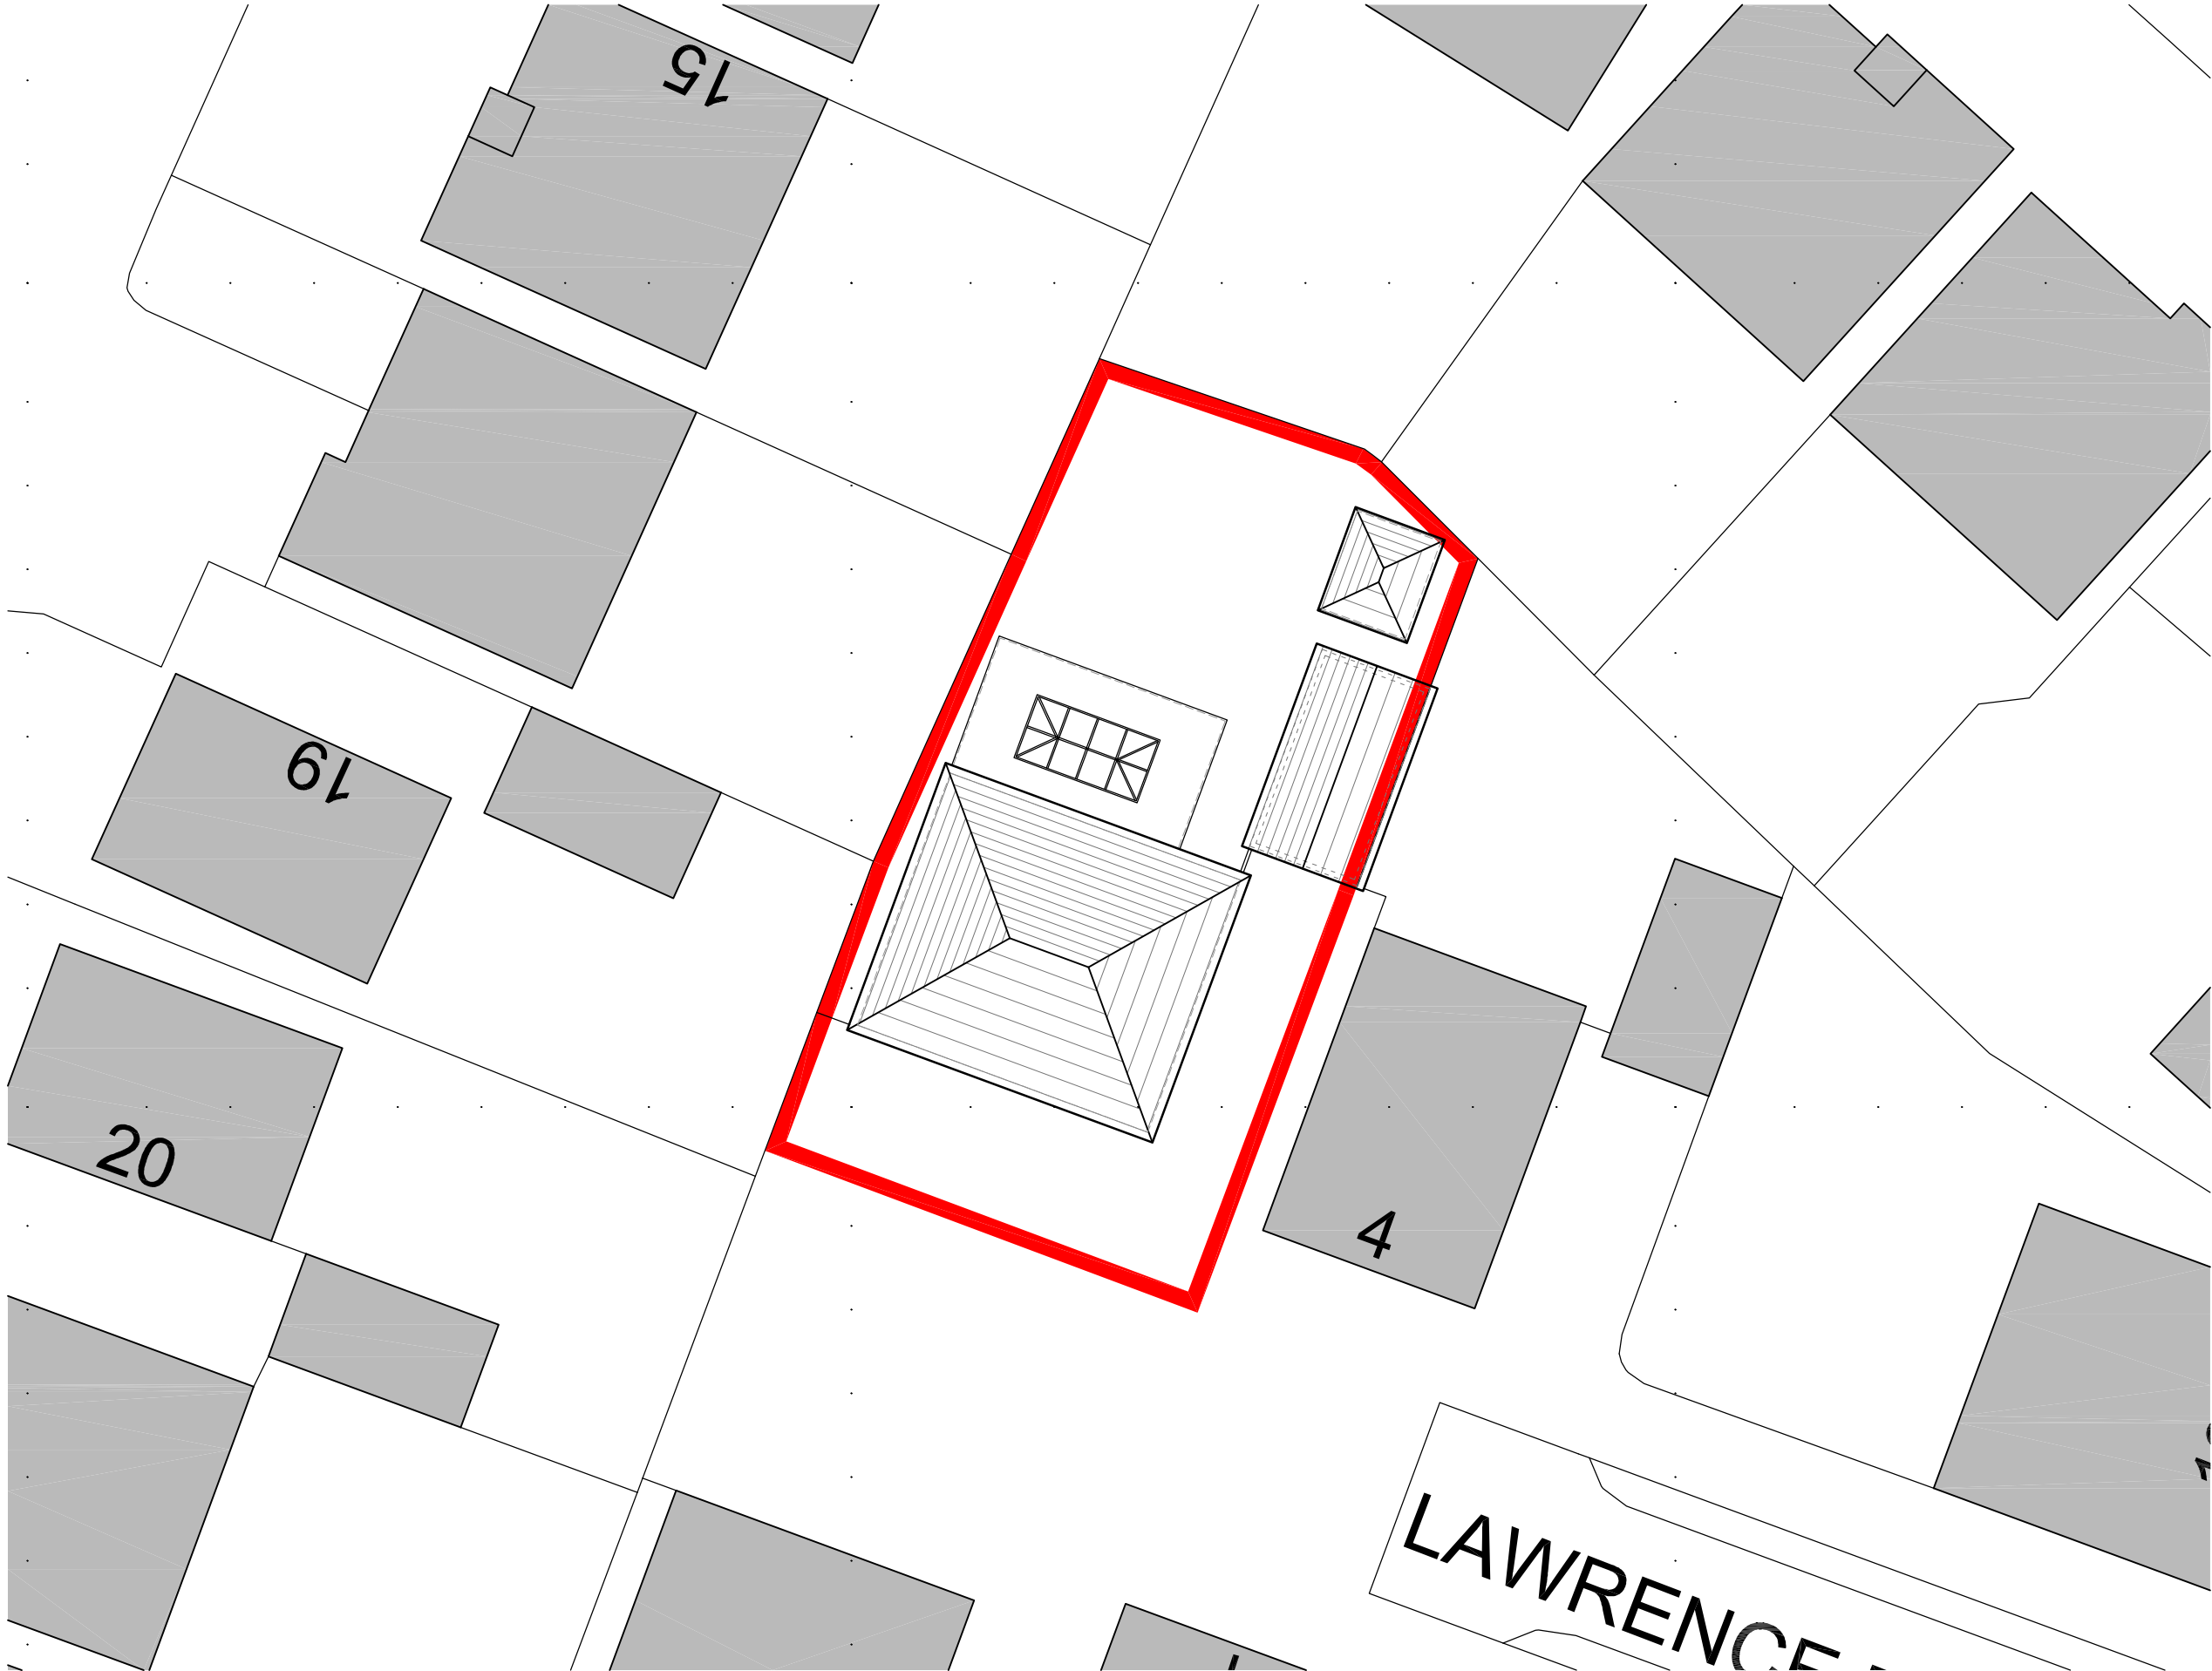


NOTES

GENERAL NOTES:
1. THIS DRAWING IS TO BE READ IN CONJUNCTION WITH THE OTHER RELEVANT CONSULTANTS DRAWINGS.
2. ALL FINISHES ARE TO CONFORM TO THE CURRENT BUILDING REGULATIONS.
3. REFER TO A SEPARATE DOCUMENT FOR THE DESIGNERS RISK ASSESSMENT.
4. ALL WORKS OR MATERIALS INDICATED ON THIS DRAWING ARE TO BE TO THE LATEST RELEVANT BRITISH STANDARDS AND CARRIED OUT IN ACCORDANCE WITH THE BRITISH STANDARDS CODES OF PRACTICE OR RECOGNIZED INSTITUTE OR TRADE ASSOCIATION RECOMMENDATIONS AND PUBLICATIONS.

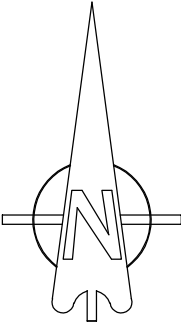

1:200 scale

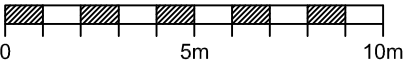

Revision	Date	Description	Drawn	Checked
----------	------	-------------	-------	---------



Lansdowne House
25-26 Hampshire Terrace
Portsmouth PO1 2QF
Hampshire England
Tel: (023) 92 755 333
E-Mail: admh@plcarchitects.com
Web: www.plcarchitects.com

Client:

Project:

3 Lawrence Place
Waterlooville
Hampshire PO7 5FS

Drawing Title:

Site Layout

Drawn By	Date	Checked By	Date	Approved By	Date
JB	June 24				

Drawing No.	Revision	Scale
21.3240.114	P1	As Stated @ A3

PLC ARCHITECTS © COPYRIGHT RESERVED 2017
NOT TO BE SCALED. DIMENSIONS TO BE CHECKED ON SITE
SCALING ONLY FOR LOCAL AUTHORITY PURPOSES