


Scale in Metres
0 5 10 15 20 25
for 1:500

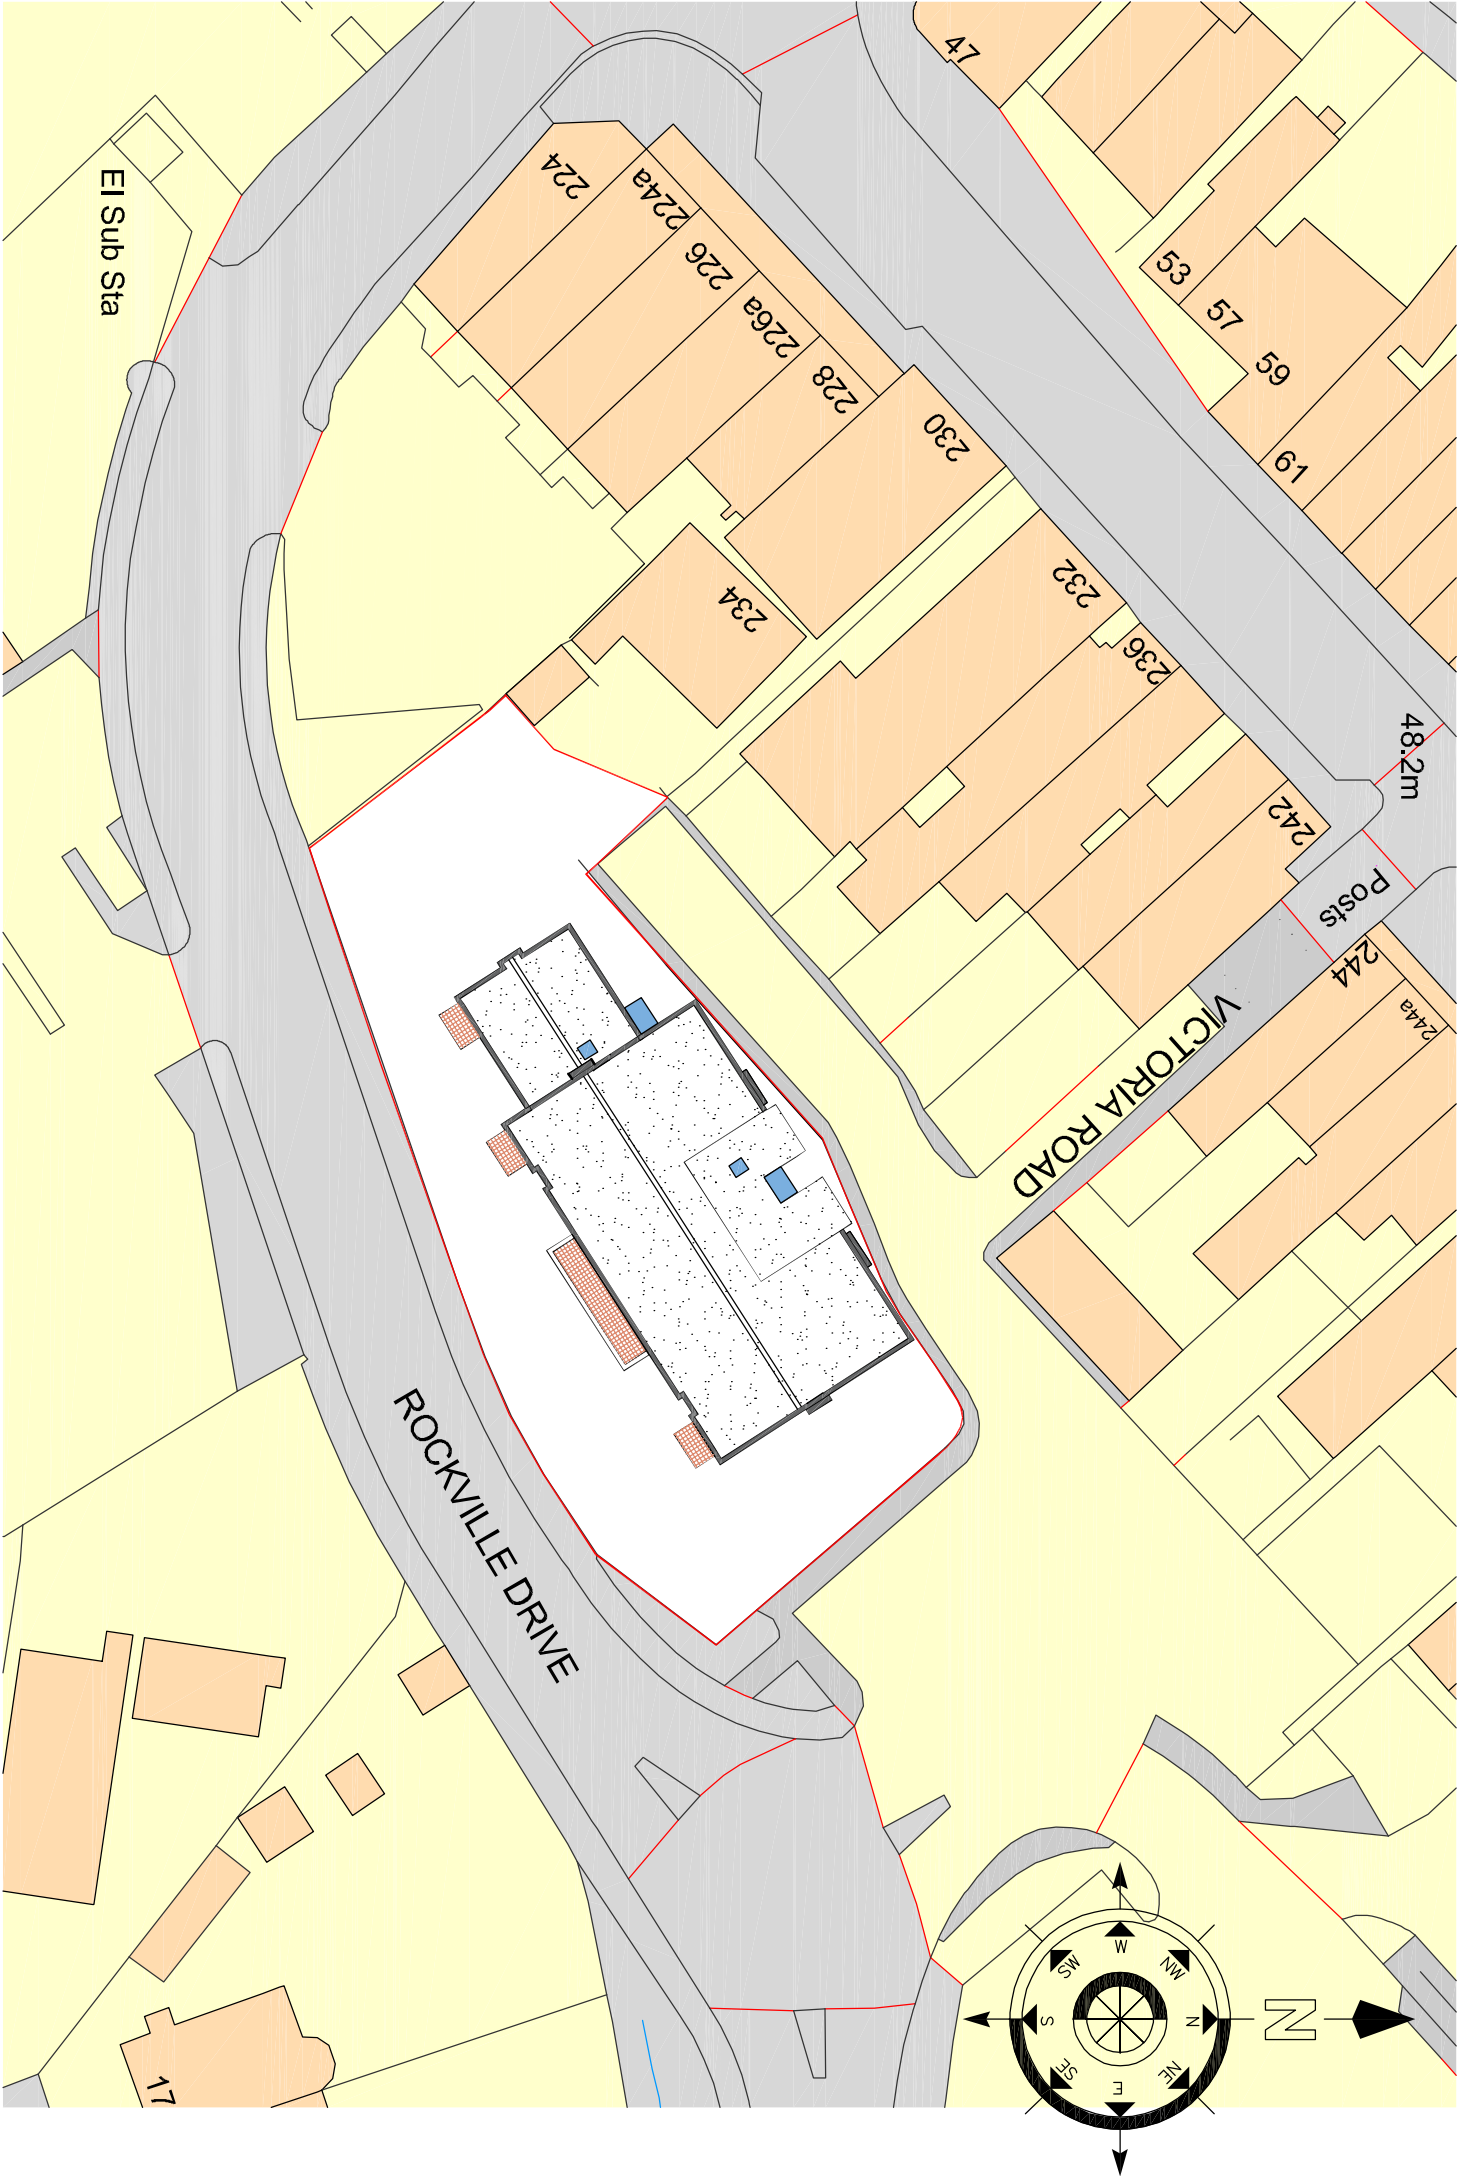

Ordnance Survey, (c) Crown Copyright 2022. All rights reserved. Licence number 100022432

All dimensions to be checked on site prior to commencement of any construction works. Figured dimensions are to be used in preference to scaled dimensions.

Revision	Description	Date	DRAWN

Project:

Land at Victoria Road
Waterlooville
Hampshire

Drawing Title:

Proposed Redevelopment
Block Plan

Chris Flint Associates Ltd

CHARTERED SURVEYORS - PROJECT MANAGERS
DEVELOPMENT CONSULTANTS

Drawn By	Date	SHEET SIZE	Approved By	Date
CF	01/02/24	A3		

Drawing No.	Revision:	Scale:
CFA FULL 03		1-500

PLANNING

2 Emerald Close Waterlooville Hants PO7 8NZ
tel: 023 92 432484 fax: 023 92 358554
Email: chrisflintassociates@gmail.com