

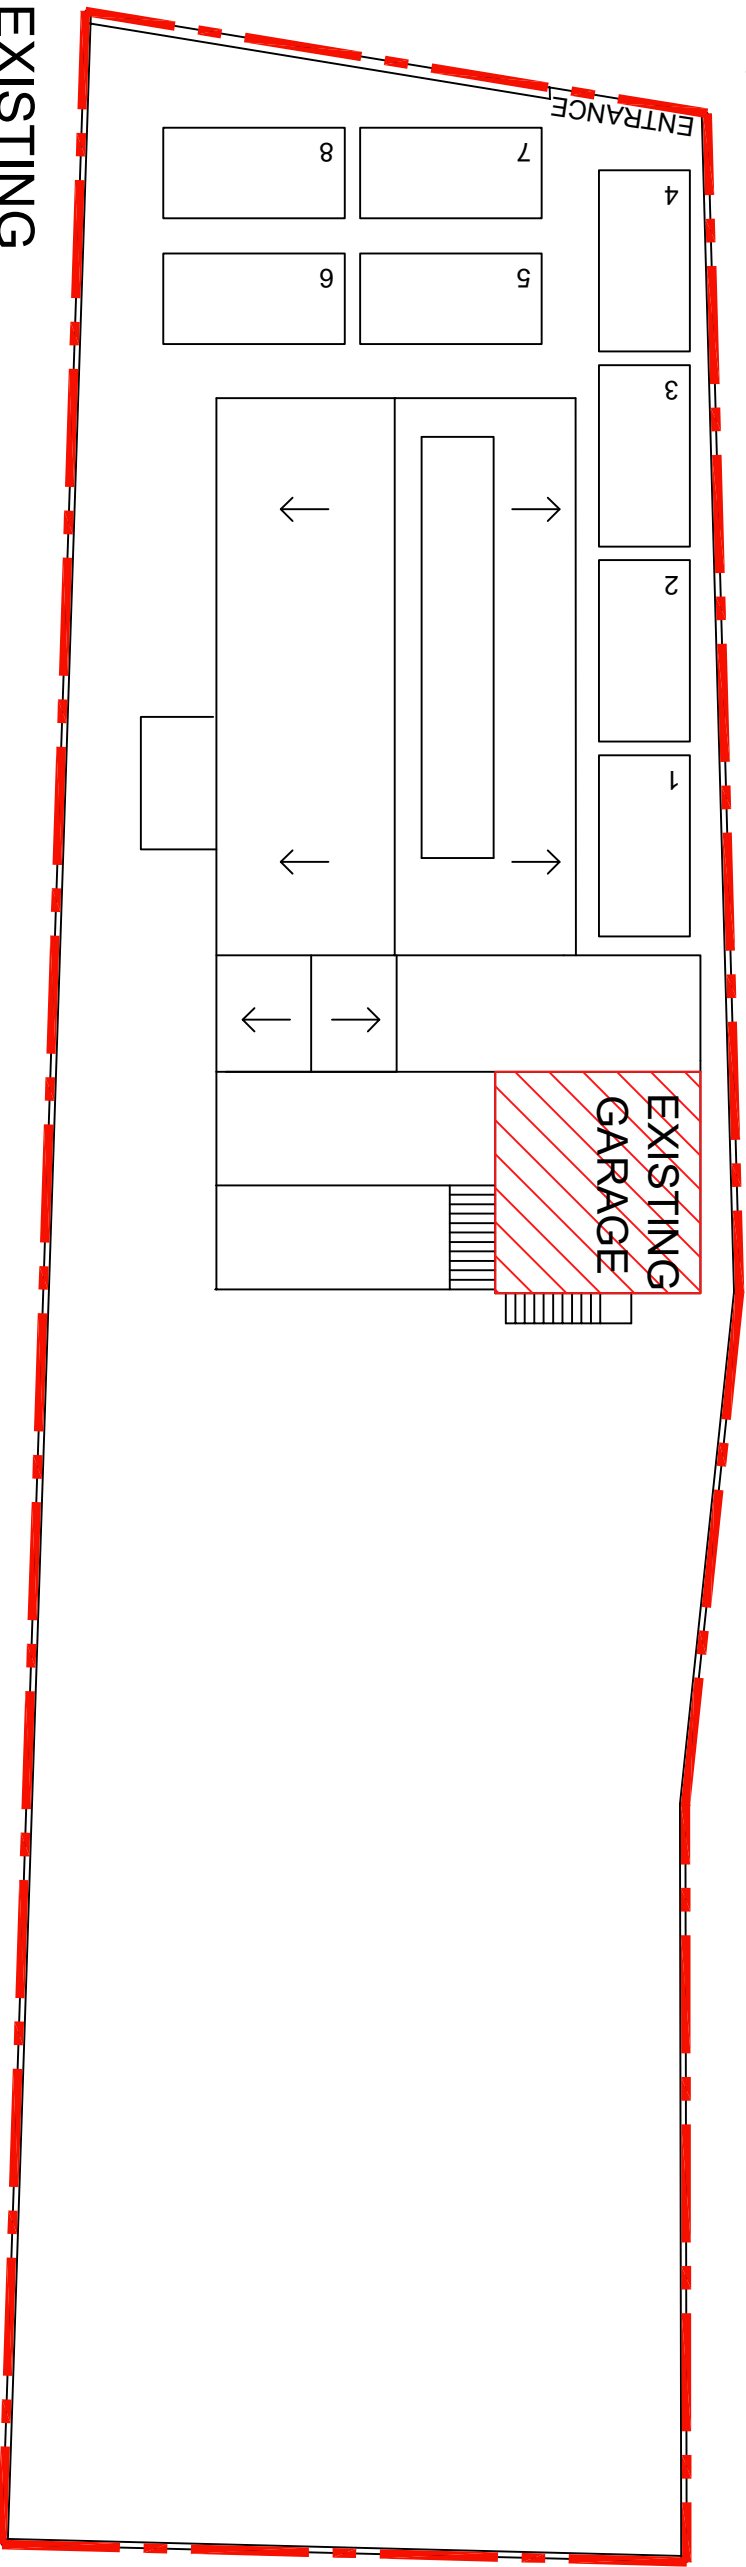
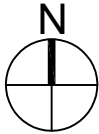


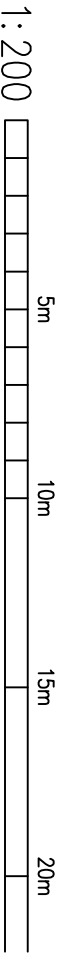

EXISTING
DRIVEWAY/HARDSTANDING
WITH SPACE FOR UPTO 8
VEHICLES

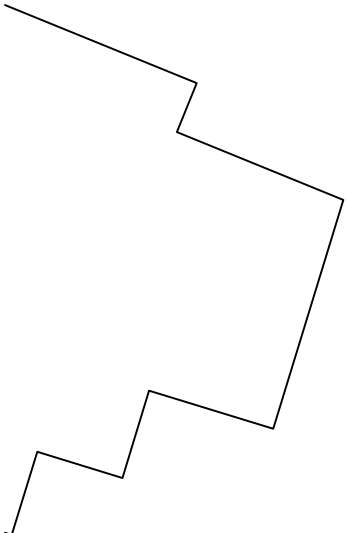

88 STAKES ROAD			
EXISTING/PROPOSED			
PARKING			
ARRANGEMENT			
DATE:	JAN-24	SCALE:	1:200@A3
DWG No:		DRAWN:	
FILE:		REV. No:	