

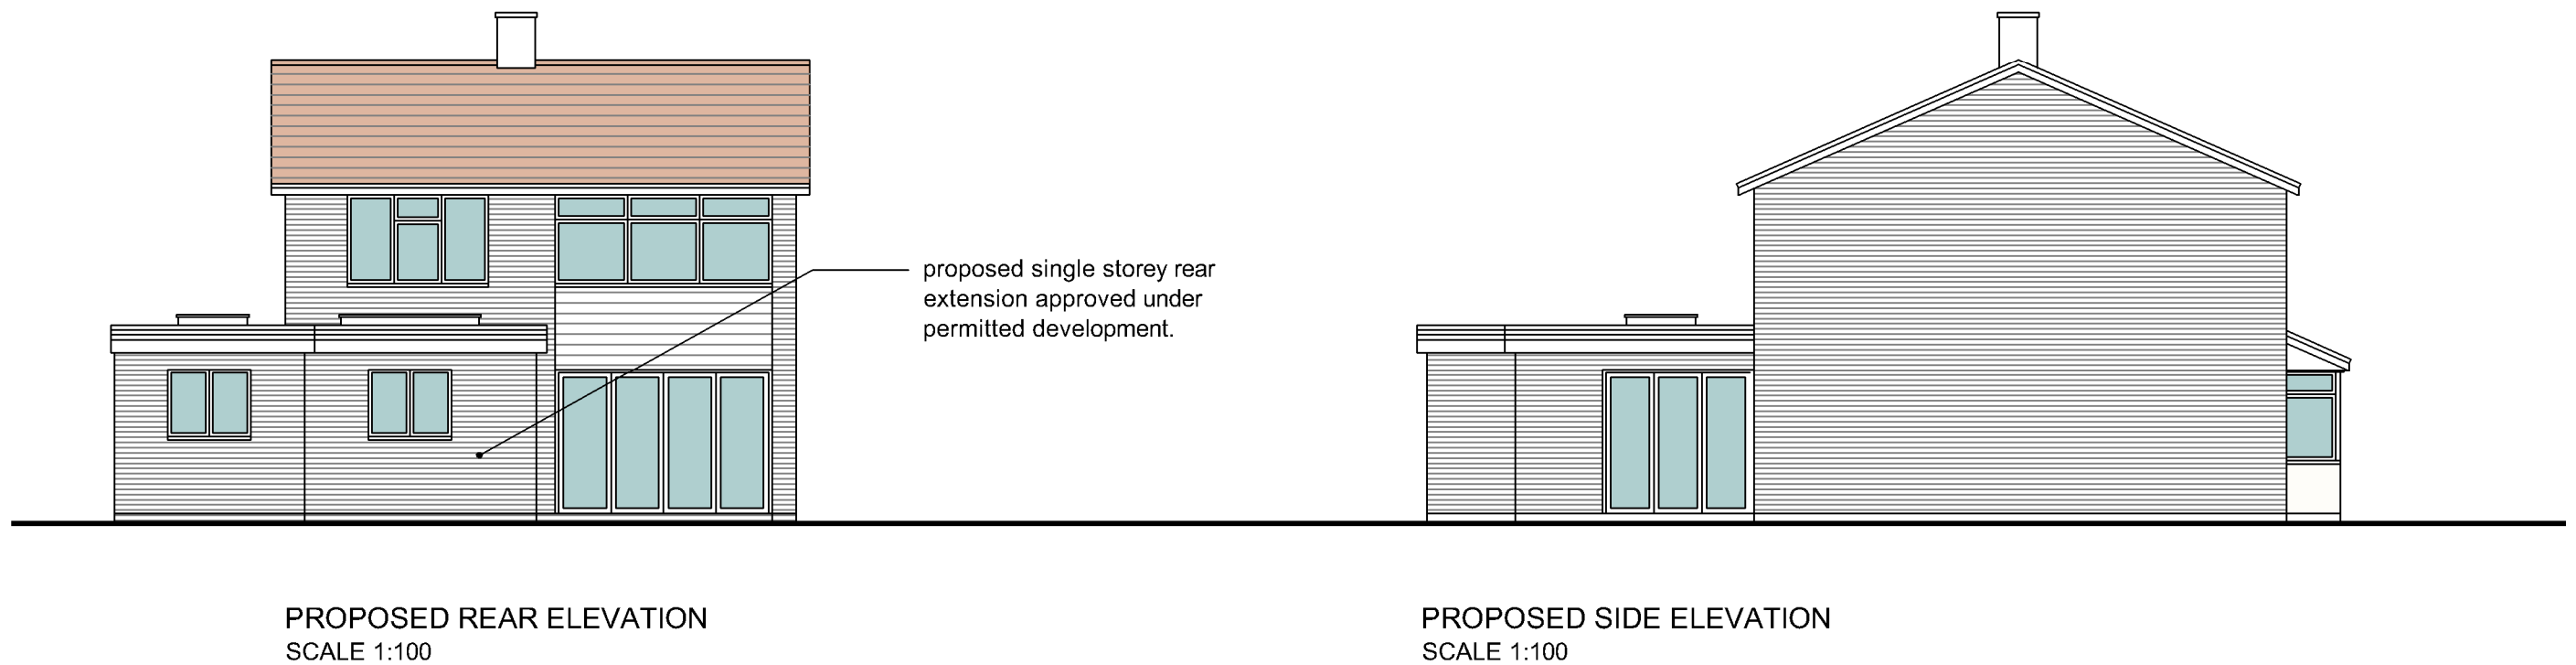


Note:
Do not Scale from this Drawing (except for planning approval).
All dimensions are in millimetres and to be checked on site.
All Dimensions relating to subcontractors or suppliers work
must be checked and agreed between the main contractor and
the sub-contractors and suppliers.

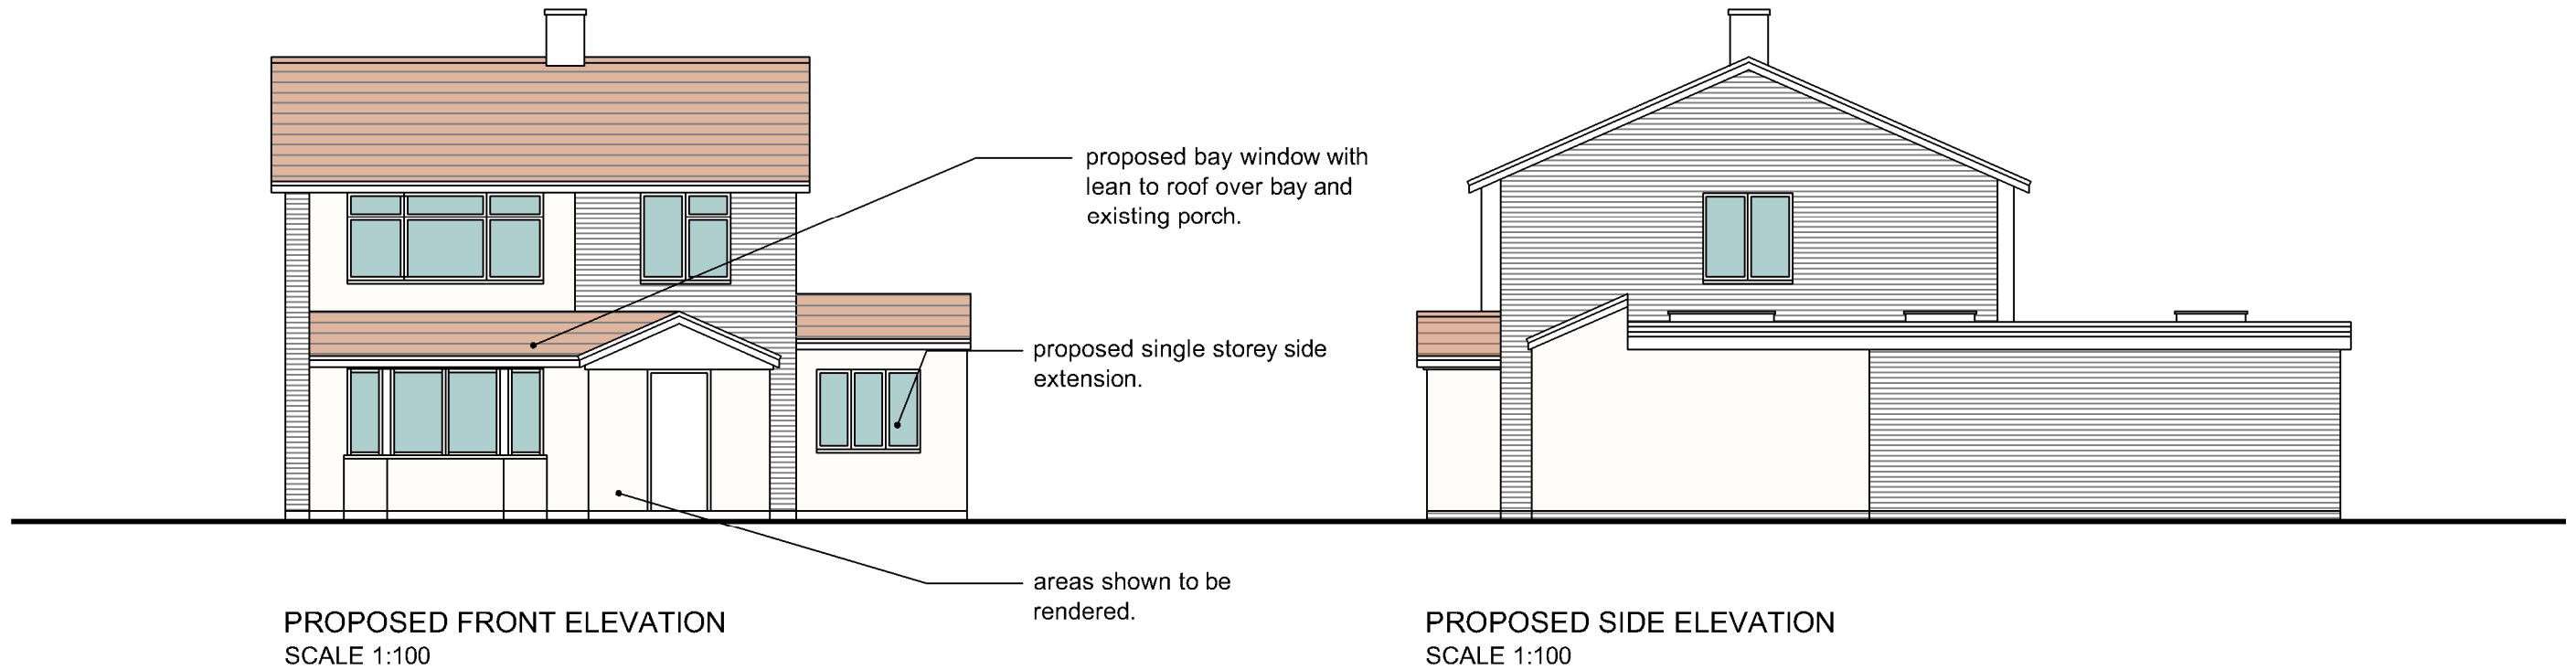

SCALE BAR 1:100

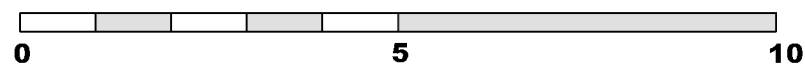

DRAWING TITLE - PLANNING APPLICATION - PROPOSED ELEVATIONS		DATE - Oct 2024		SCALE - 1:100 @ A3		grp architectural design t. 07747 011252 e. gavin.page77@gmail.com
		DRN - gp	CHK - -	DRAWING REF - 24259 PL311	Rev B	
CLIENT - Mr & Mrs Hooper, 15 Belmont Grove, Bedhampton.						