



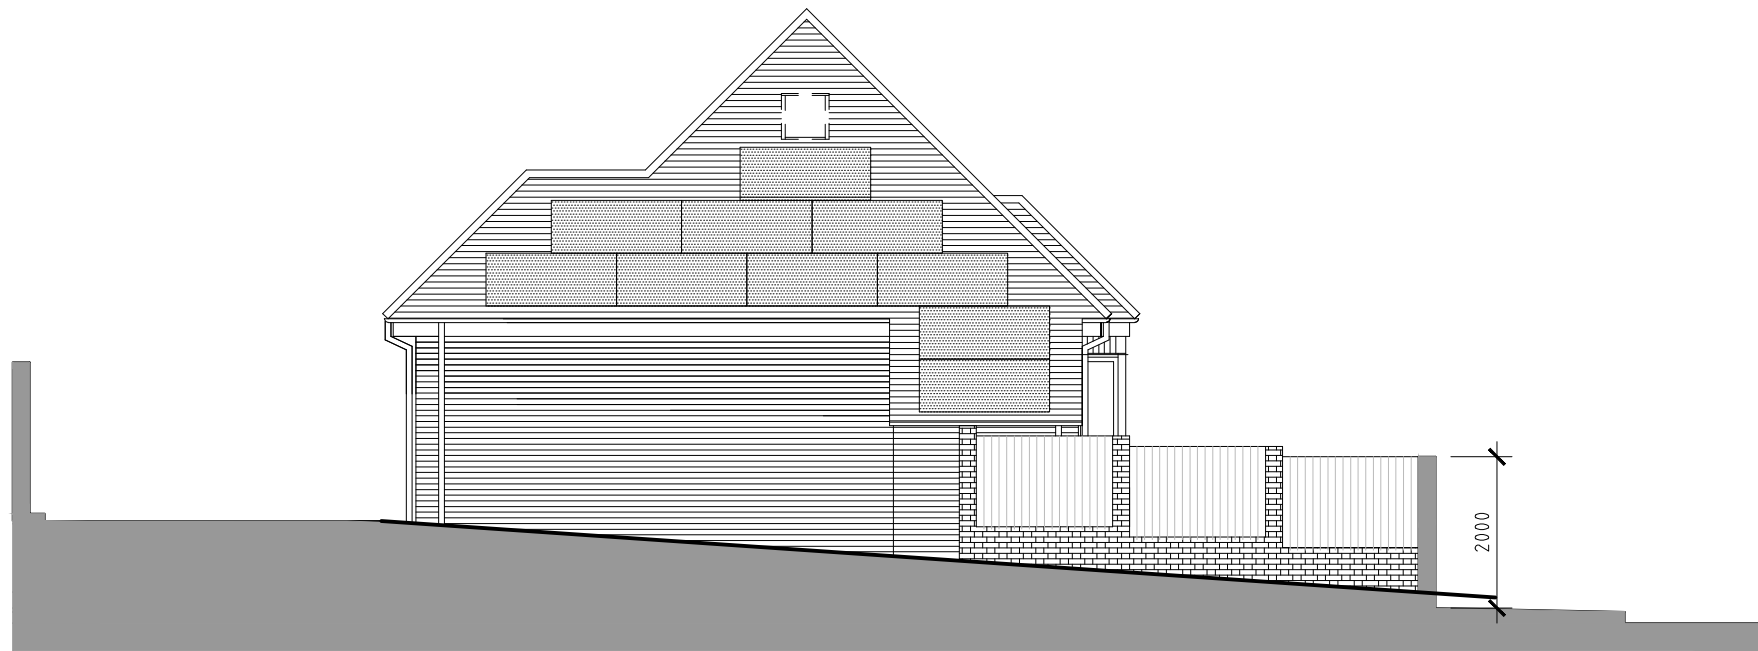


PROPOSED SOUTHWEST ELEVATION

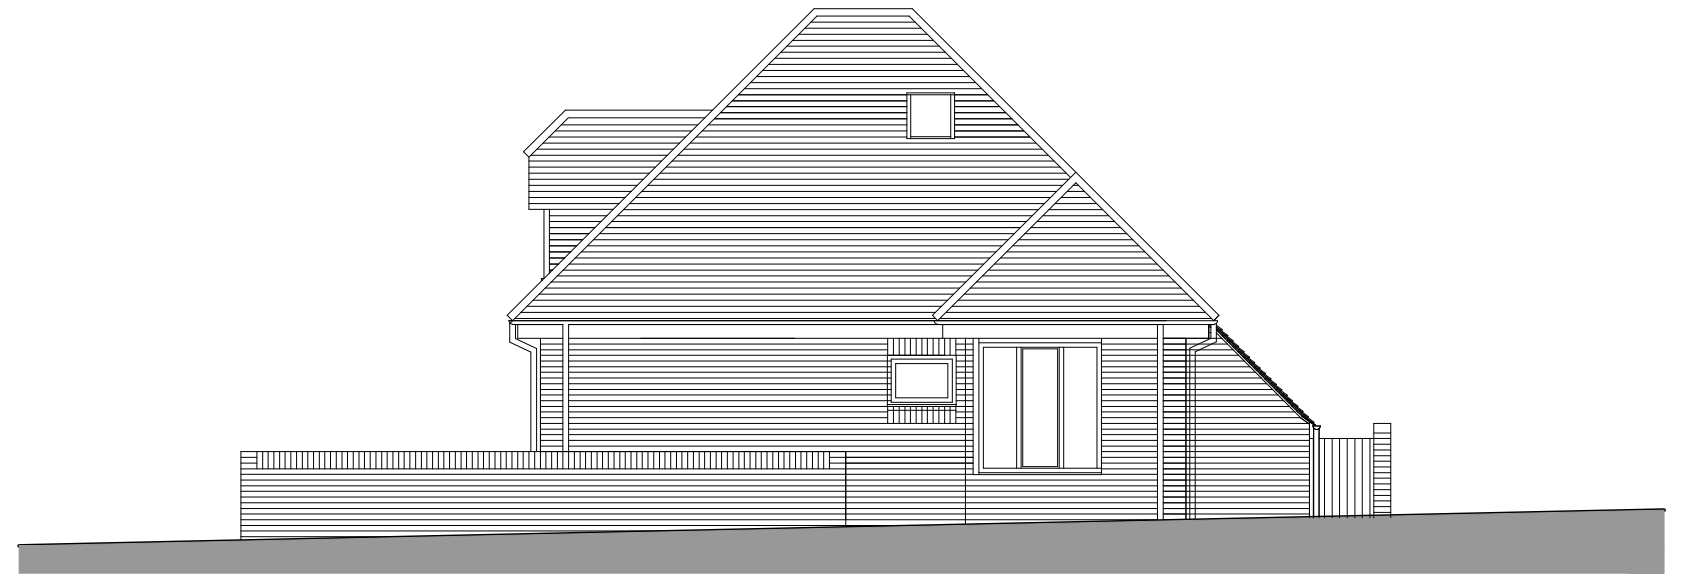

PROPOSED NORTHWEST ELEVATION




PROPOSED SOUTHEAST ELEVATION

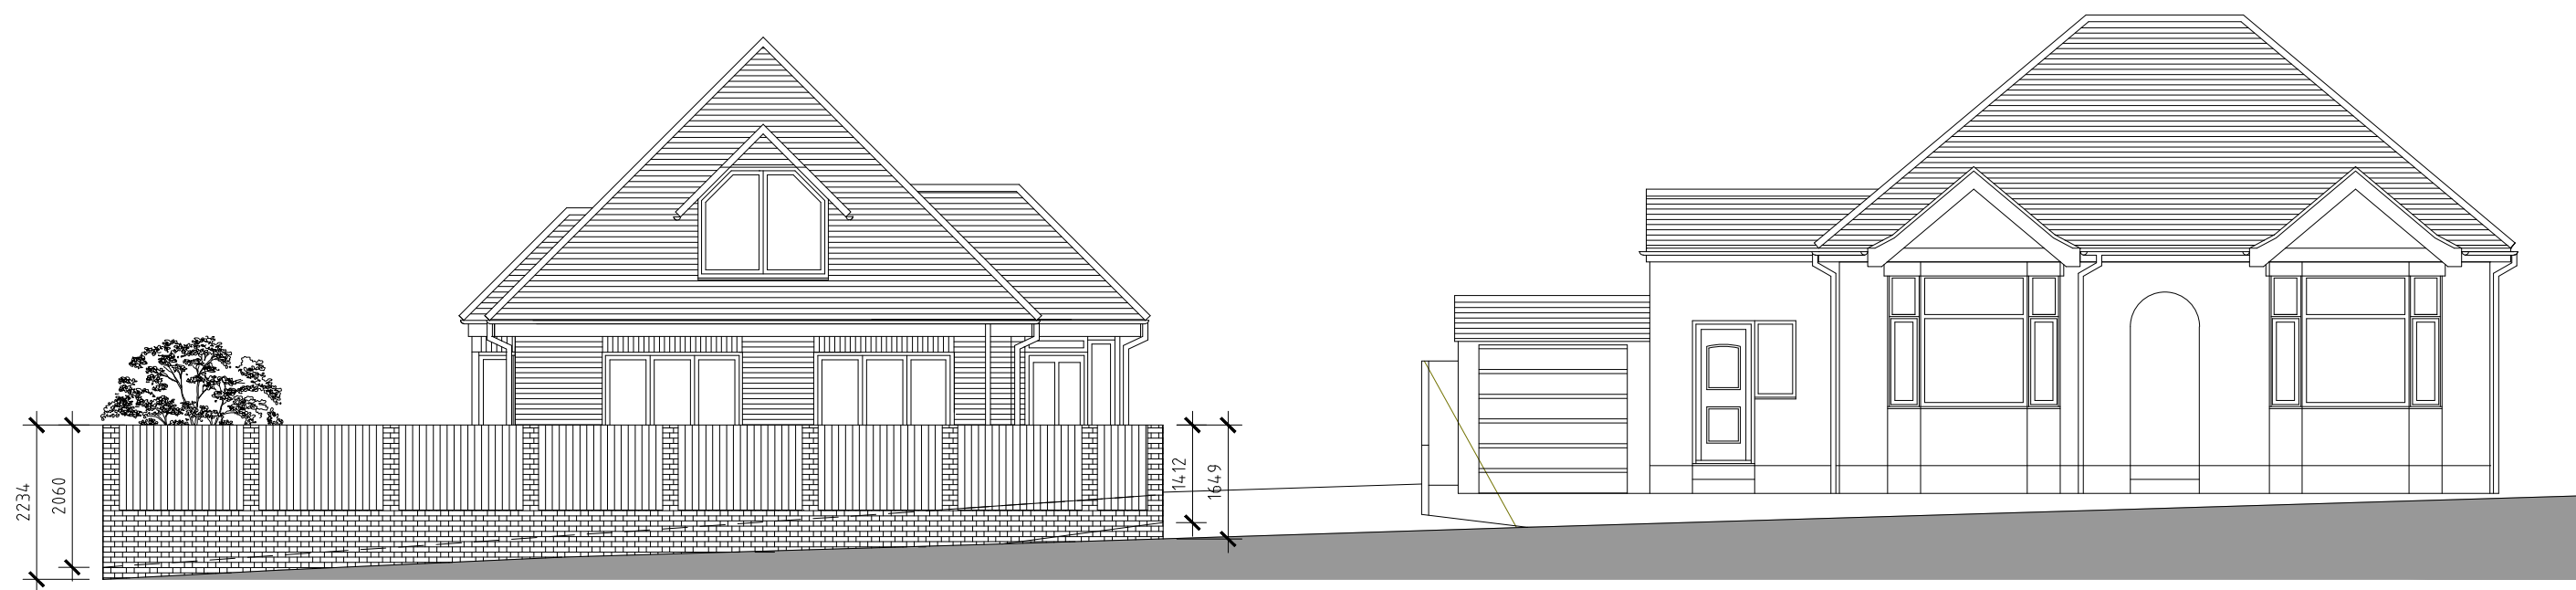

PROPOSED NORTHEAST ELEVATION

No1 INGLEDENE CLOSE

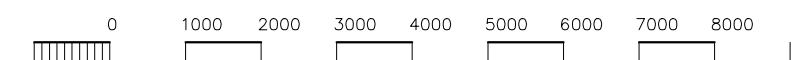

Client
MRS S WALSH
10 BEDHAMPTON ROAD
HAVANT PO9 3EY

Project
PROPOSED
ONE-BEDROOM BUNGALOW
1A INGLEDENE CLOSE PO9 1DG

Title
BOUNDARY TREATMENT
ENCLOSURES

PROJECT DRAWING amd
2359 P.200.06

scale date drawn
1:100 @ A2 07 24 TJS

TIM SAGE
CHARTERED
ARCHITECT
LIMITED

12 Sussex Place
Southsea PO5 3EZ
t: 023 9282 7386
m: 07773 187 010
e: timsage@tiscali.co.uk

