
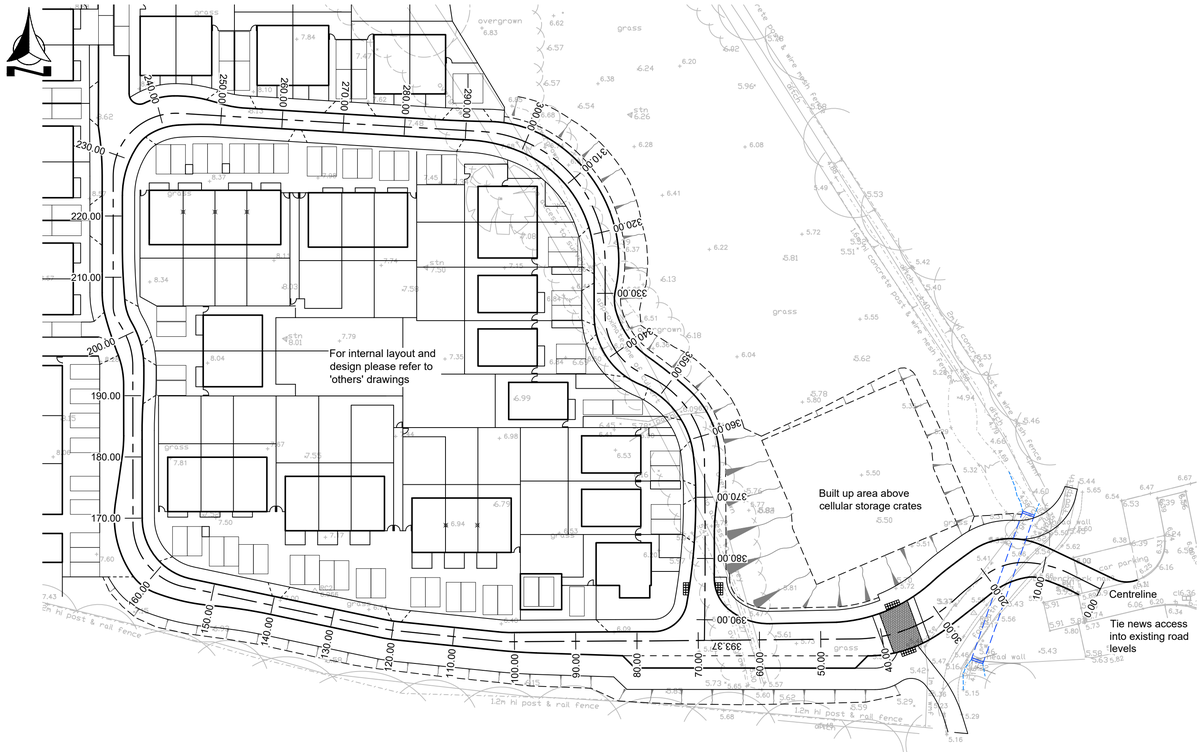



Chainage Centerline
Scale 1:500

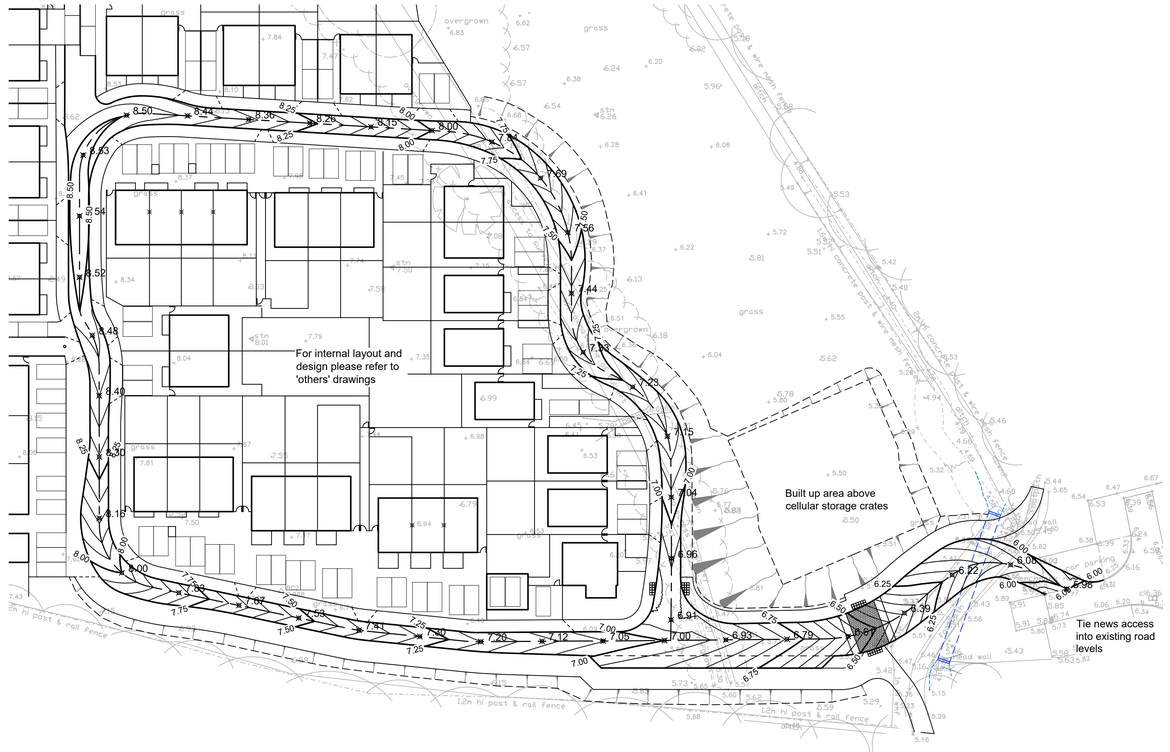


Levels and Contours
Scale 1:500

## Notes

Do not scale this drawing

This drawing shall be read in conjunction with all other relevant Engineering, Architectural, Landscaping details, drawings and specifications and all relevant Highway Authority Plans.

| REVISION | AMENDMENT | DRN | DATE | CHK |
|---|---|---|---|---|
| B | Road design updated | JCB | 14/12/22 | MT |
| A | Road design updated | JCB | 17/01/22 | MT |


**Bellamy Roberts**
Clover House
Western Lane
Odiham
Hampshire, RG29 1TU
Tel: 01256 703355
Email: info@bellamyroberts.co.uk


CLIENT: Telstar

PROJECT: Coldharbour Farm Road, Emsworth

TITLE: Access Design

| DRAWN BY | DESIGN BY | CHK BY |
|---|---|---|
| JCB | JCB | MT |

| DATE | DRAWING No. | REV No. |
|---|---|---|
| 26/03/21 | 5314 / 1001 | B |

SCALE: 1:500 @ A1


Bellamy Roberts LLP (trading as Bellamy Roberts) is a Limited Liability Partnership registered in England. Reg.No.OC303725, Quality Assured Firm ISO9001 Certificate Number 14135544, Ordnance Survey Licence Number 100017631