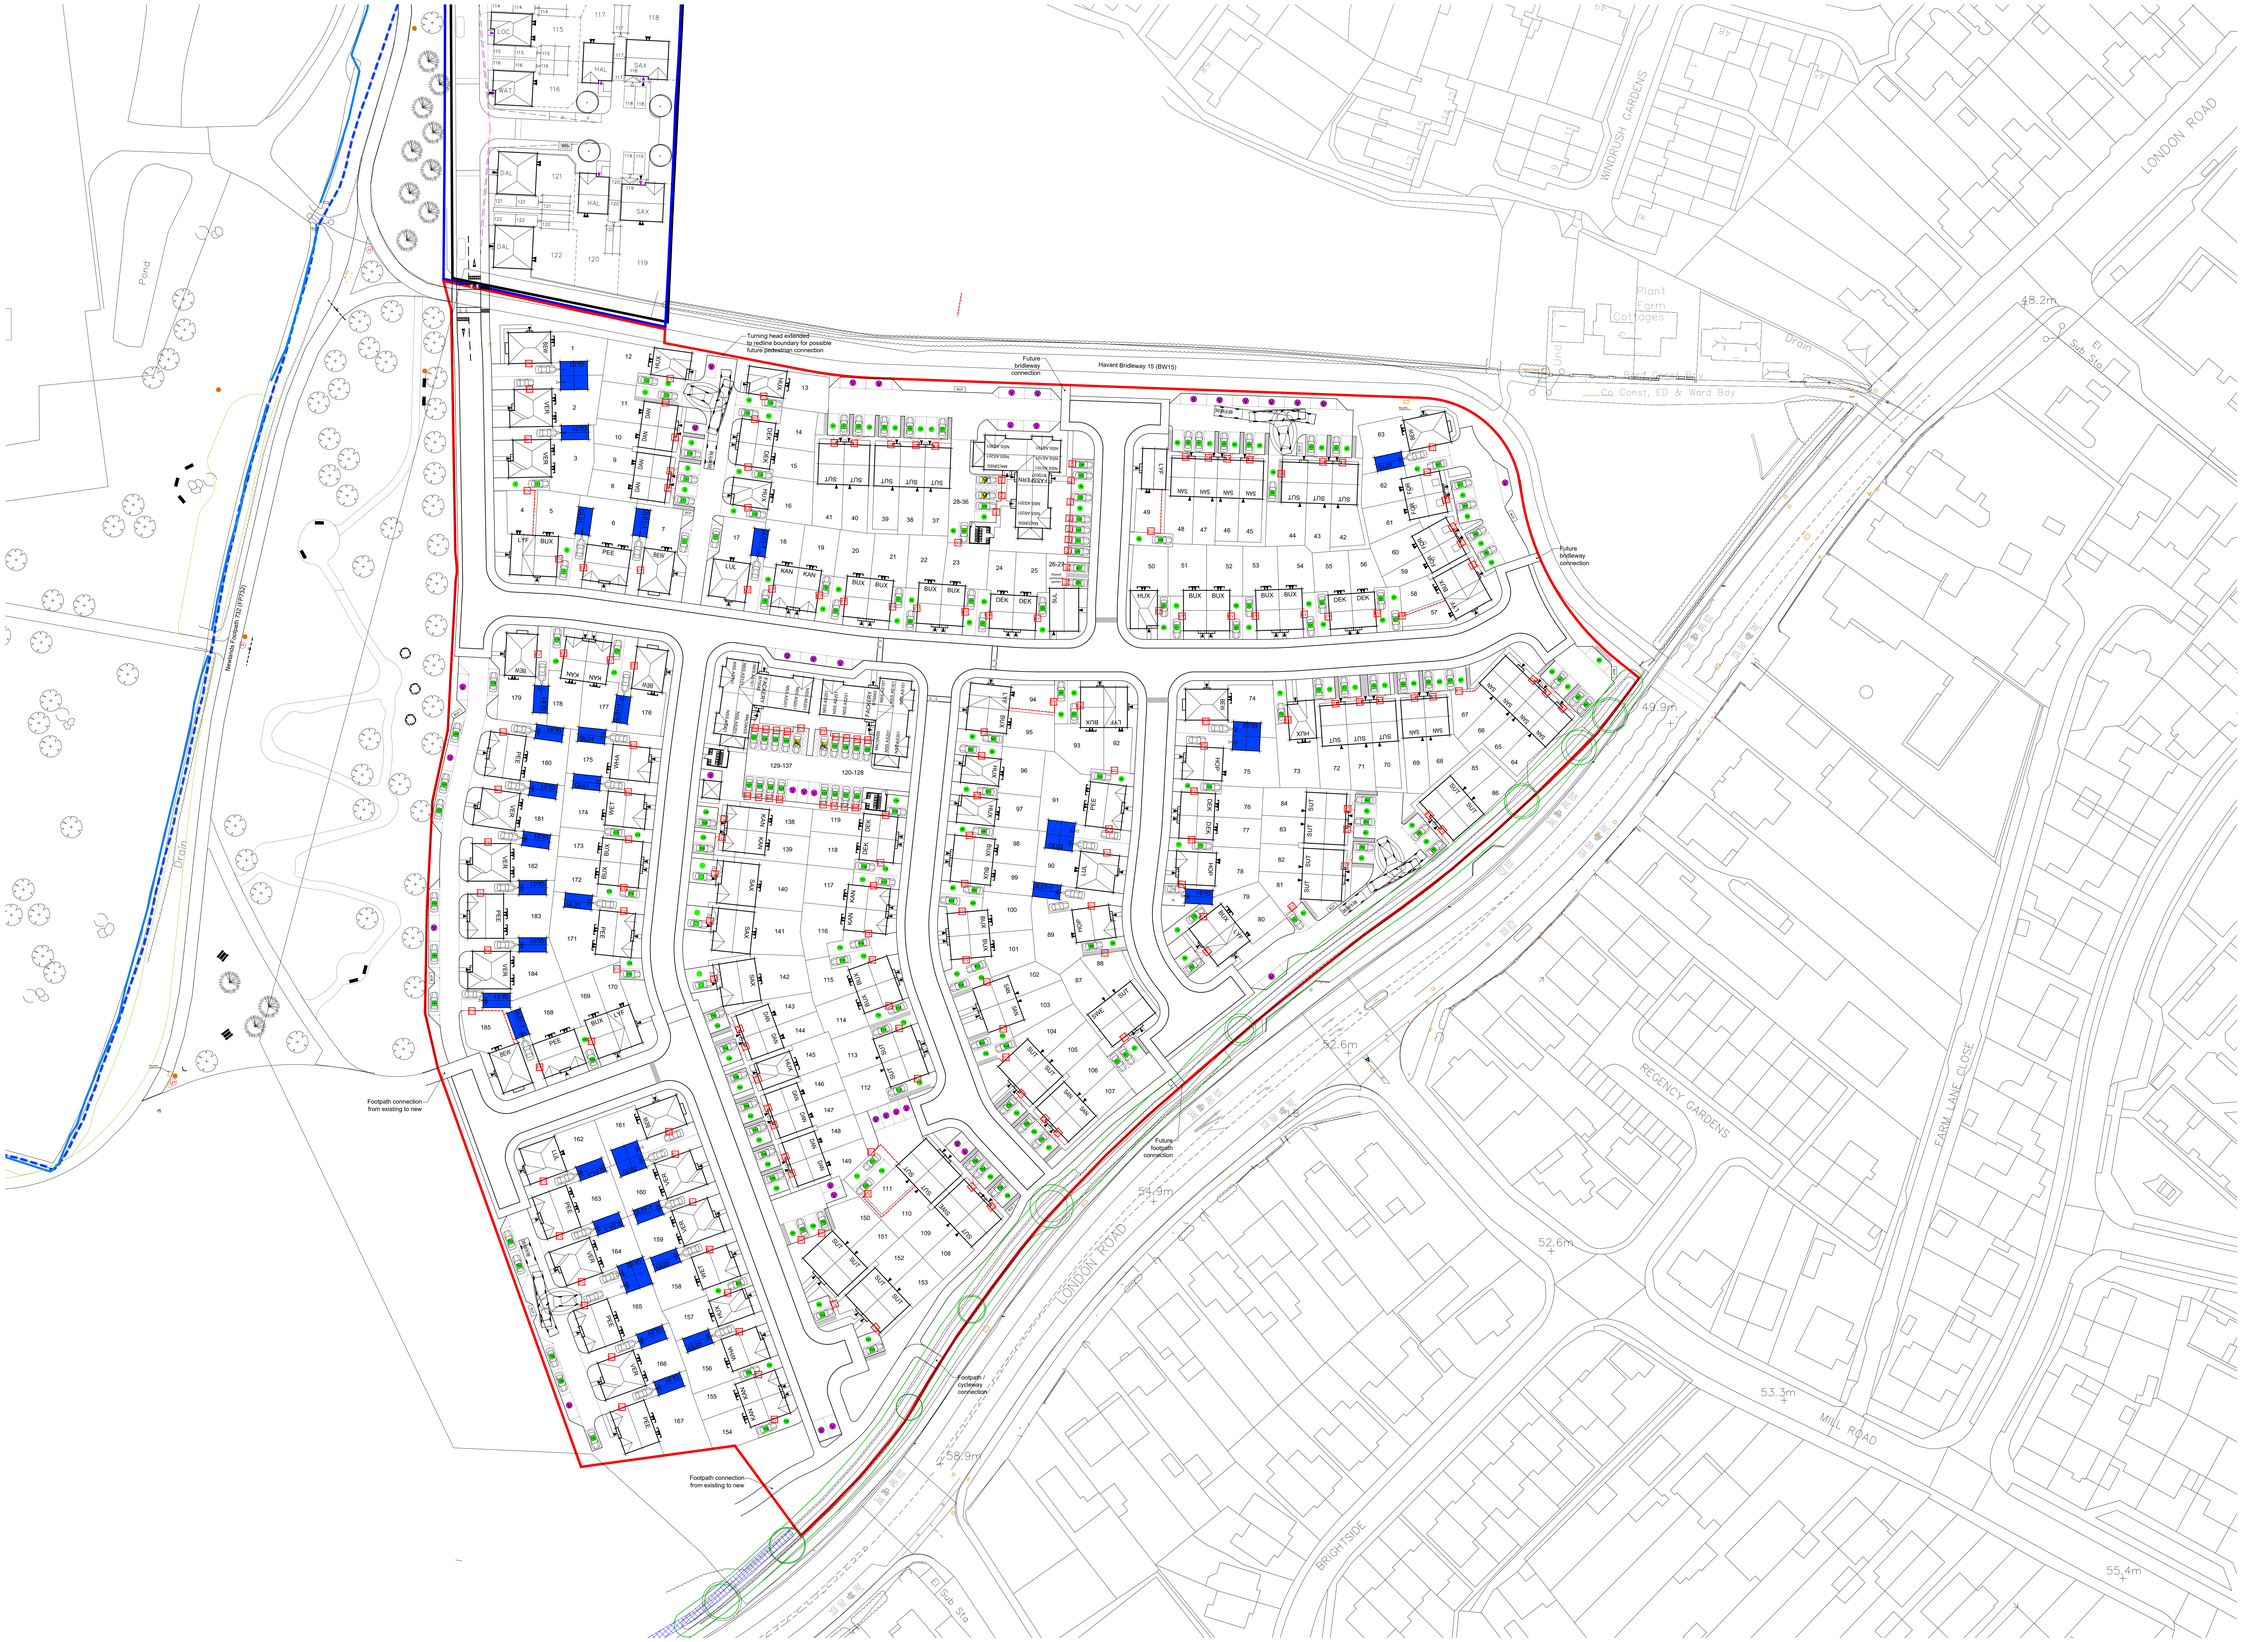

Berewood, Hampshire - Phase 8A

J S BLOOR (SERVICES) LIMITED
ASHBY ROAD, MEASHAM, SWADLINCOTE,
DERBYSHIRE DE12 7HD
TELEPHONE 01530 270100 FACSIMILE 01530 272006

THIS DRAWING AND THE BUILDING WORKS DEPICTED ARE THE COPYRIGHT OF J S BLOOR (SERVICES) LIMITED AND MAY NOT BE REPRODUCED OR AMENDED EXCEPT BY WRITTEN PERMISSION. NO LIABILITY WILL BE ACCEPTED FOR AMENDMENTS MADE BY OTHER PERSONS.

DO NOT SCALE THIS DRAWING, USE FIGURED DIMENSIONS ONLY, IF IN DOUBT ASK.

THIS DRAWING IS TO BE READ IN CONJUNCTION WITH SEPARATE GROUP / SITE SPECIFIC CONSTRUCTION NOTES AND MATERIALS SPECIFICATION.

Notes.

SITE LEGEND:

- Parking spaces
- Visitor spaces
- Disabled spaces
- Garages
- EV Charging Point
- EV cable duct
- EV charger

Revision.

Phase 8A
Berewood
Hampshire

Parking Plan

DATE: **OCT 2024**
SCALE: **1:500 @ A0**

DRAWN: **LWI**
CHECKED: **SD**

BLOOR HOMES

Drawing No. SOxxx-SL-902