


4 Maylands Road

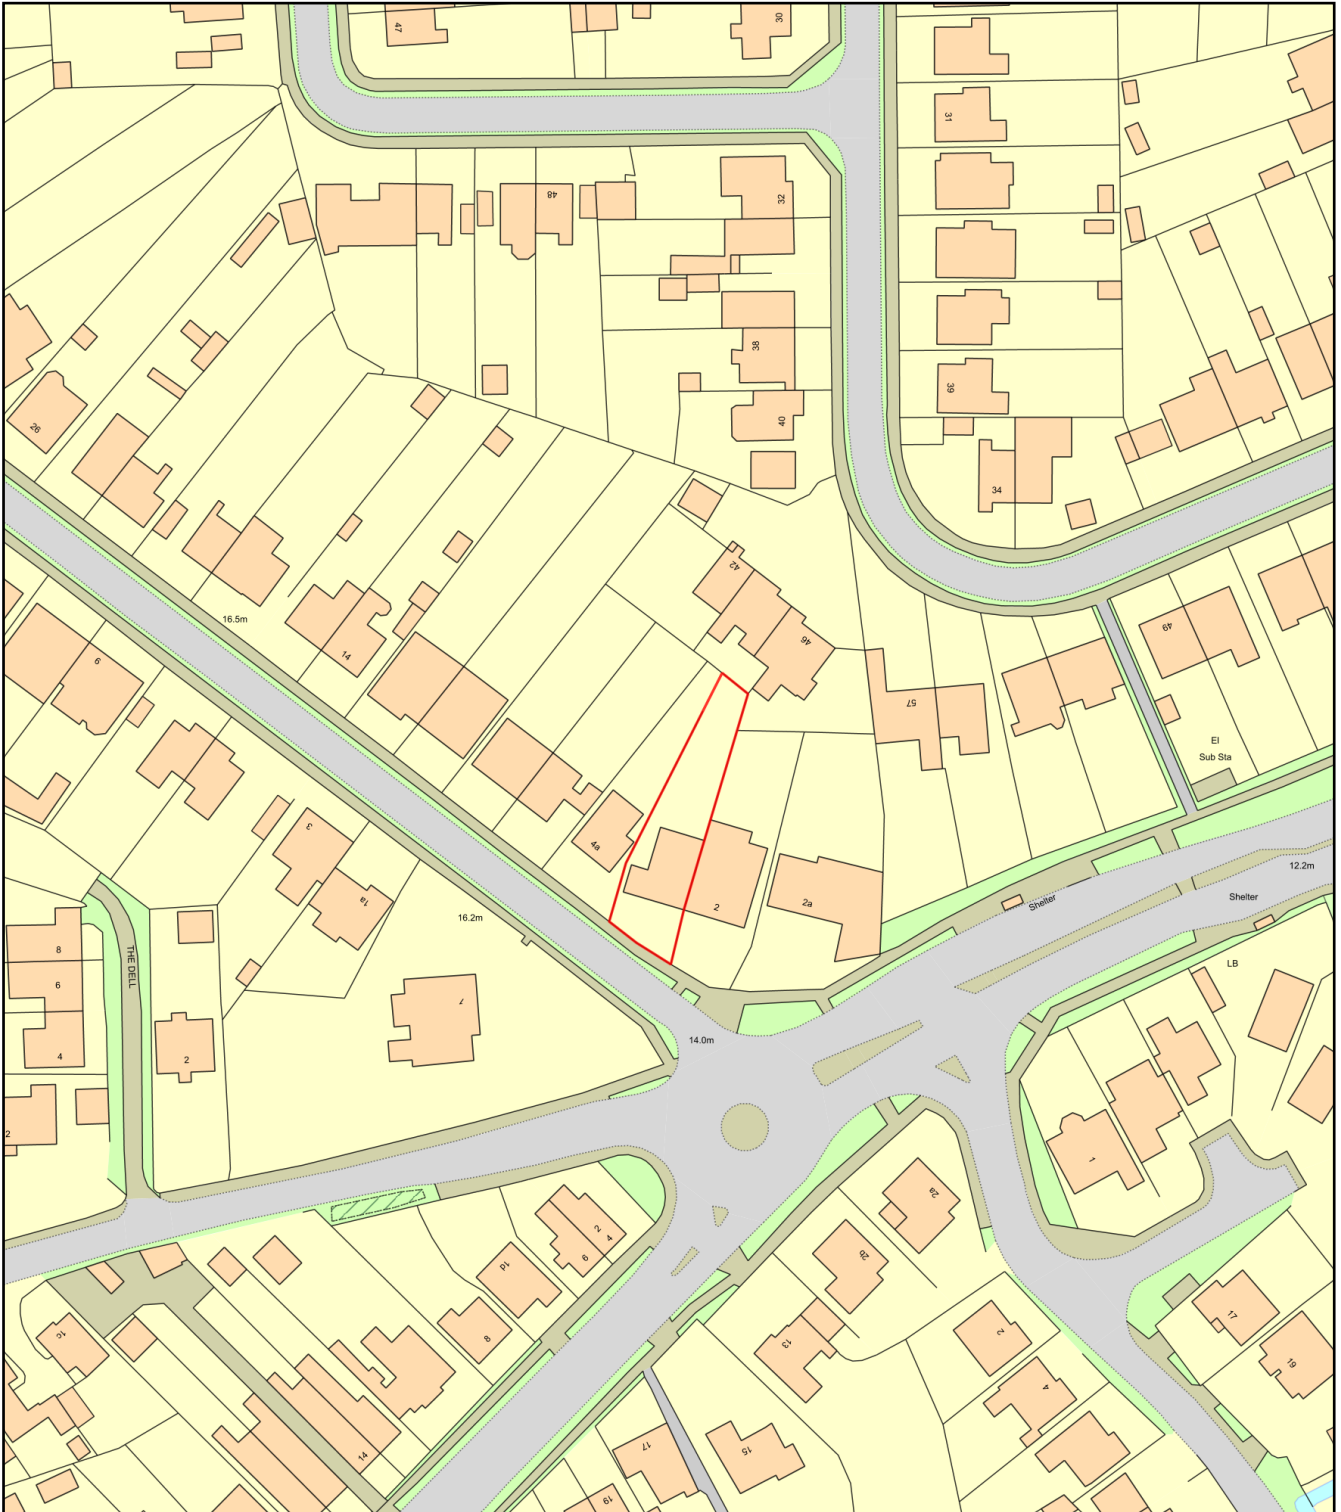

0 50
Metres



Plan Produced for: Applecore PDM

Date Produced: 15 Jul 2024

Plan Reference Number: TQRQM24197103336247

Scale: 1:1250 @ A4

