




FRONT VIEW

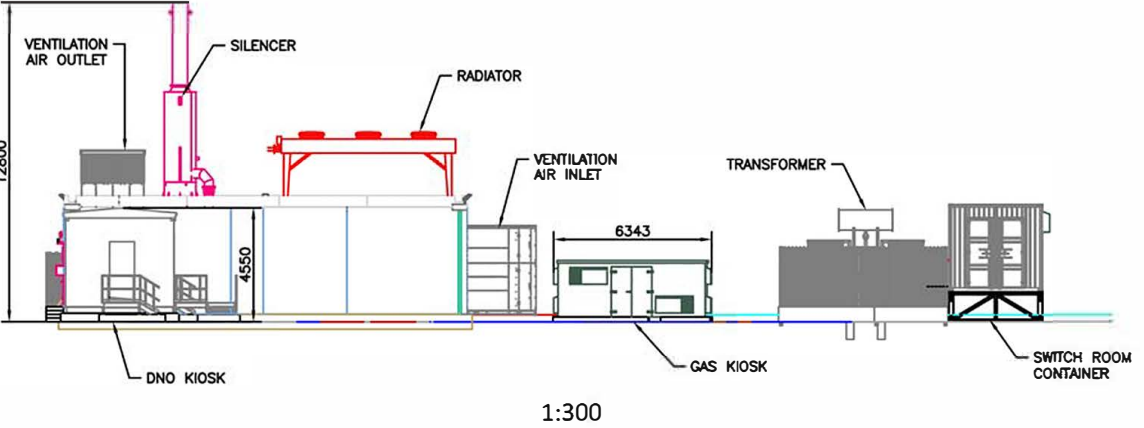


BACK VIEW

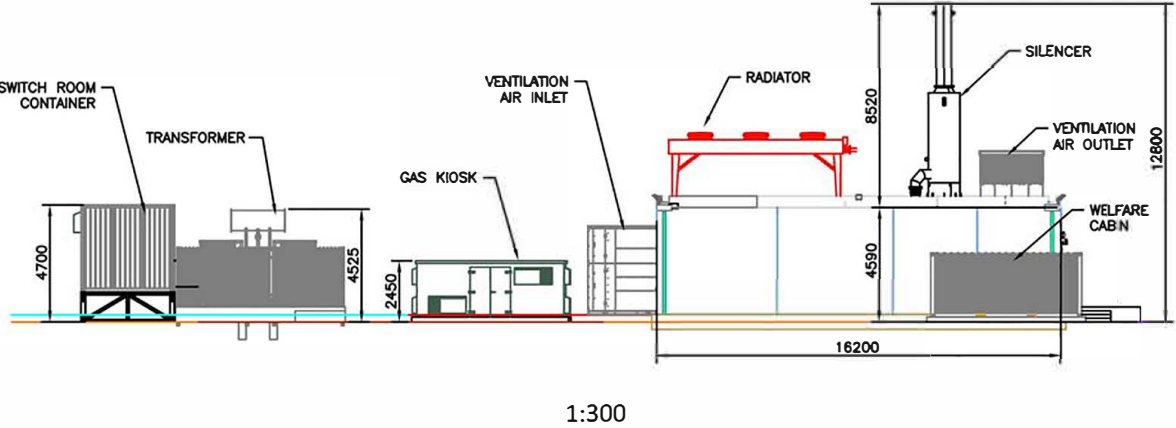

LEFT VIEW

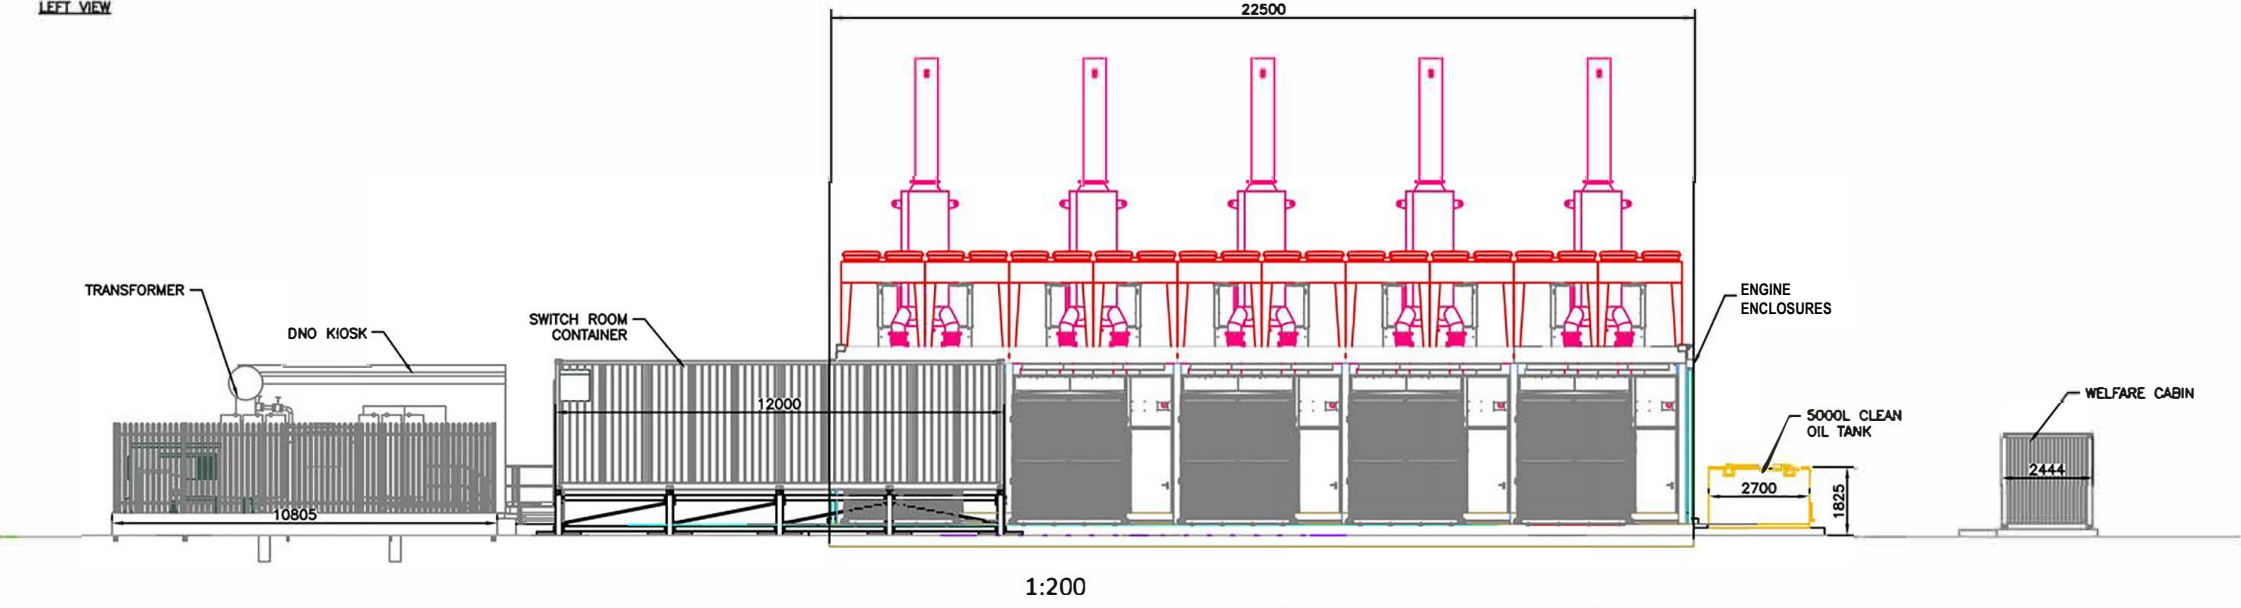

RIGHT VIEW

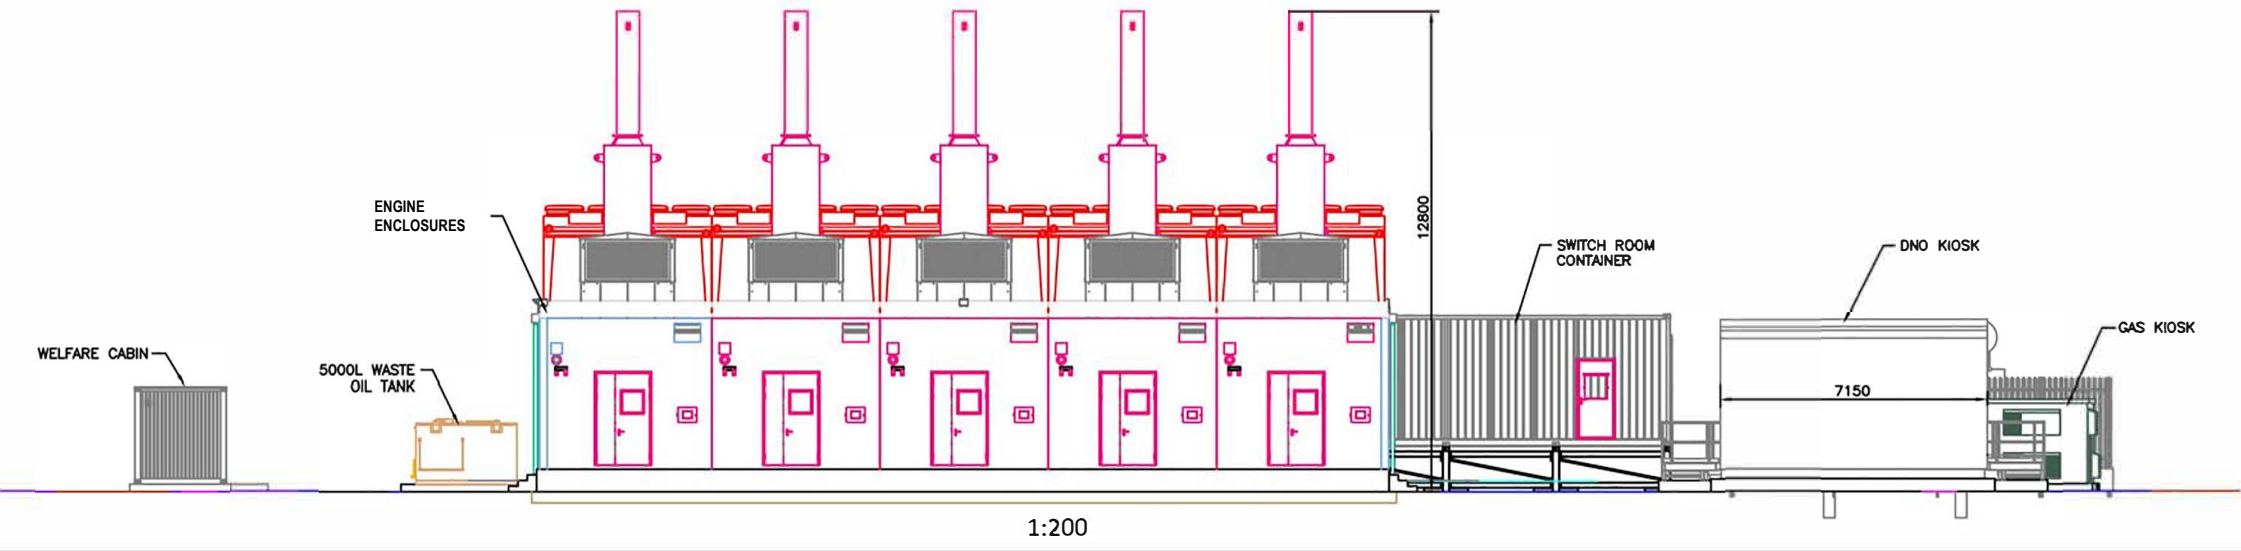

SCALE:	Scale @ A3 1:300 and 1:200	FIGURE REF:	FE/017/594
		DATE OF ISSUE:	18/01/24
		PAPER SIZE	DRAWN: VM
		A3	ISSUED: RW

FIGURE
**ELEVATIONS
PALISADE FENCE & GATE**



Gas Energy Generating Site
Harts Farm Way, Havant, Portsmouth