


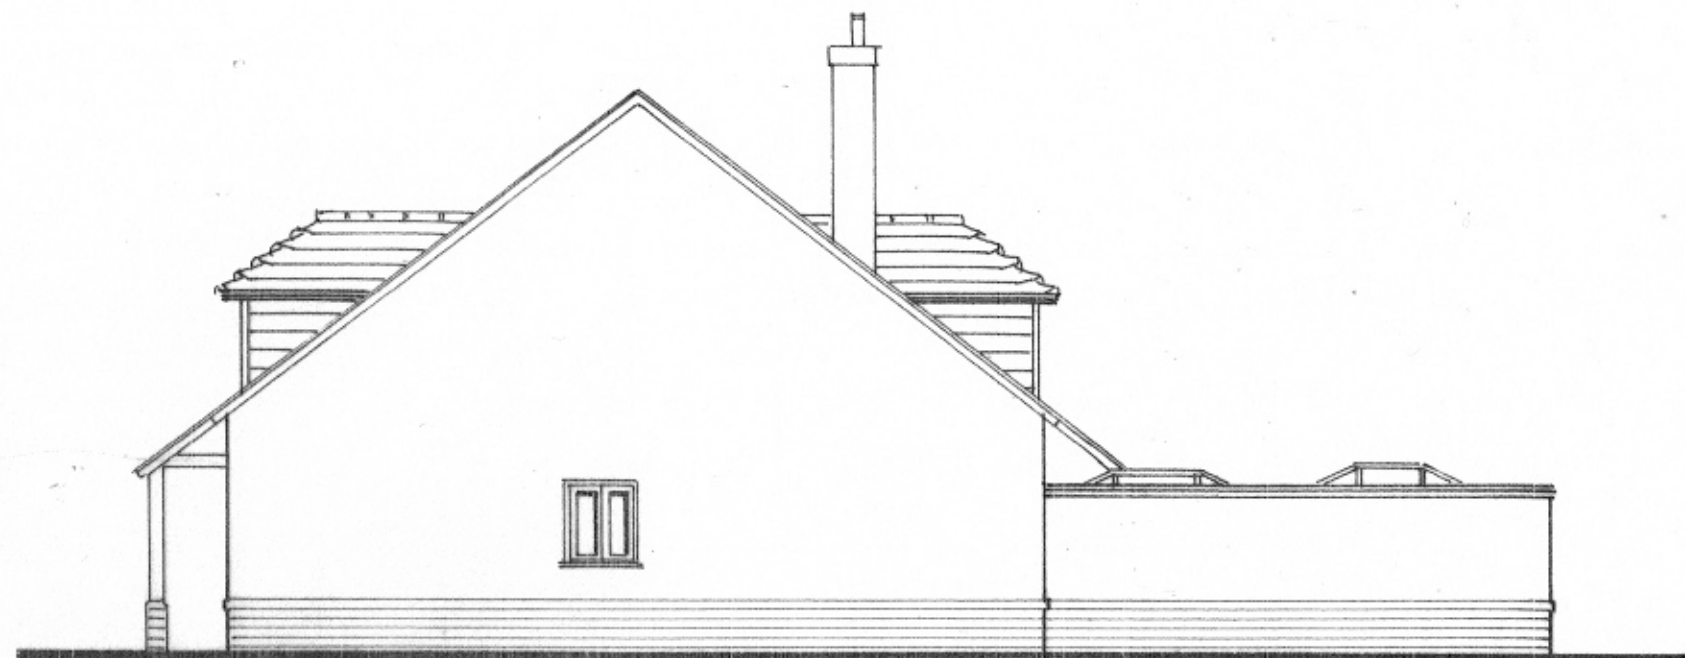


south east elevation



north east elevation




north west elevation

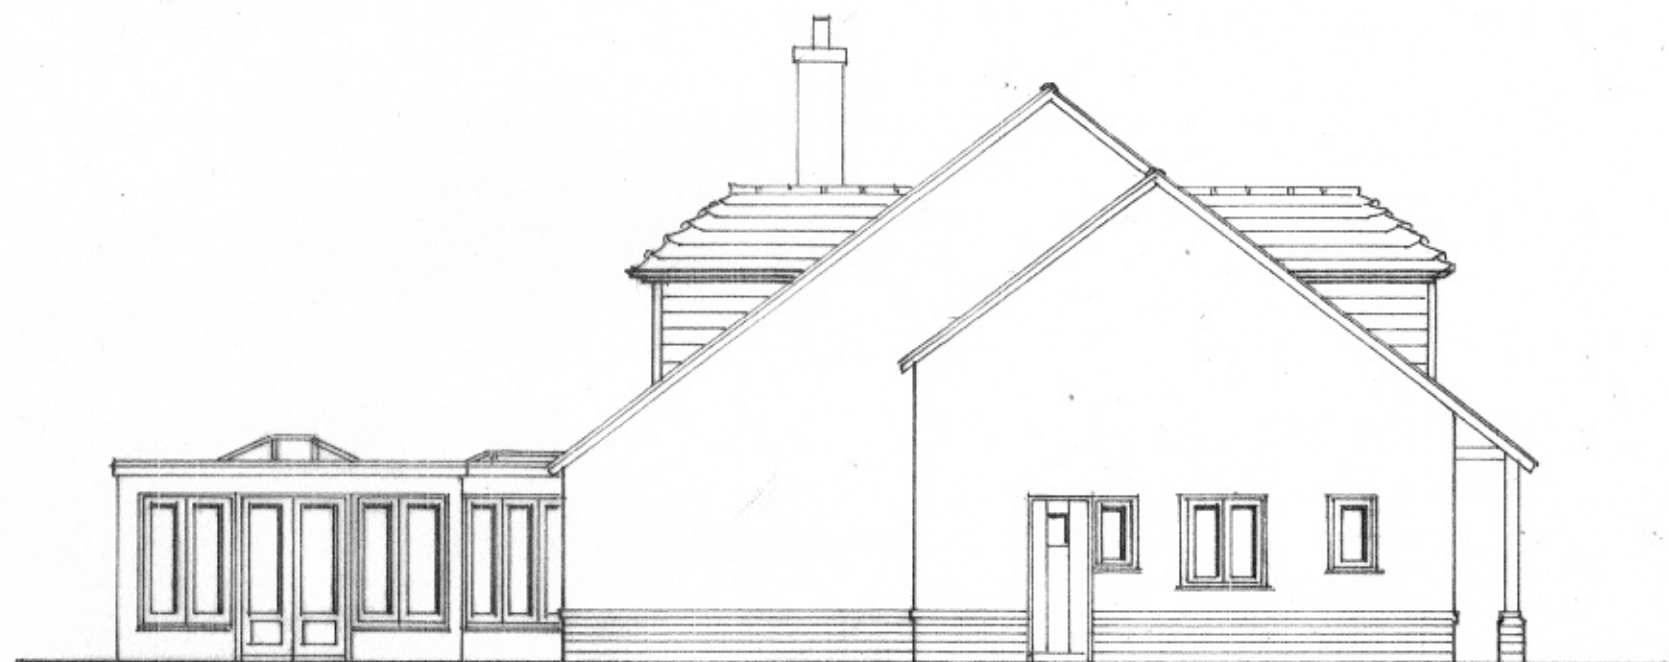

south west elevation

1 : 100

ELEVATIONS AS PROPOSED

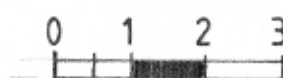

A3 sheet size