



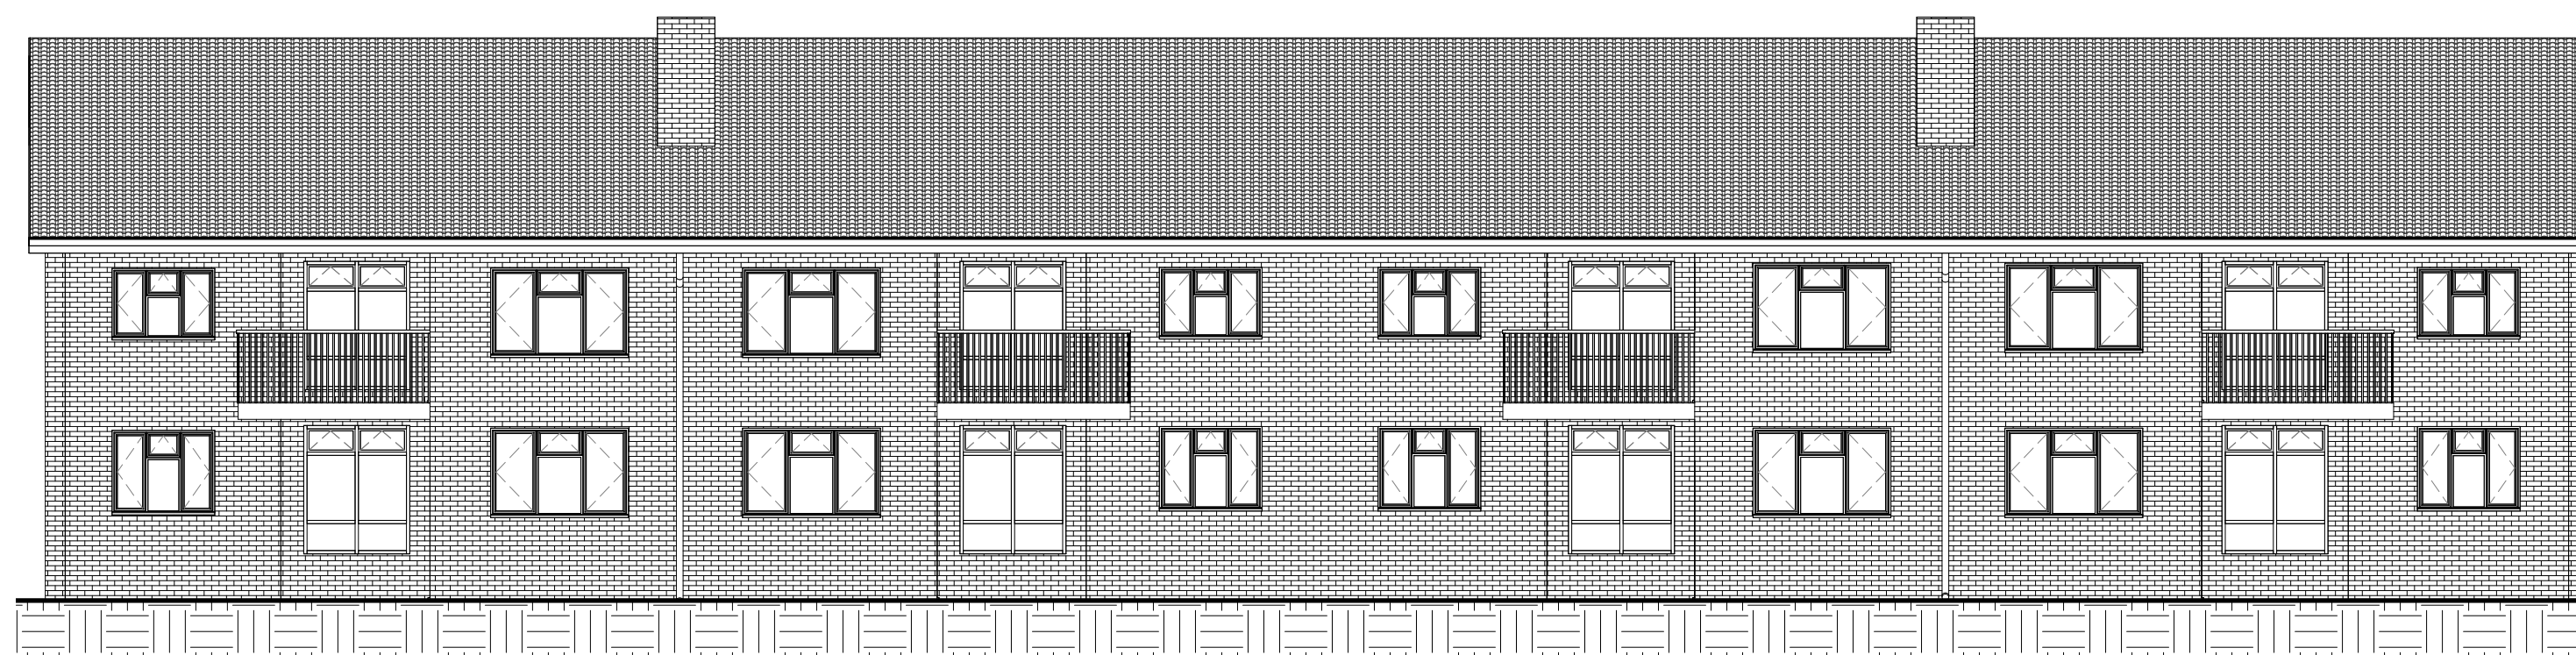


Existing Front Elevation

1 : 100

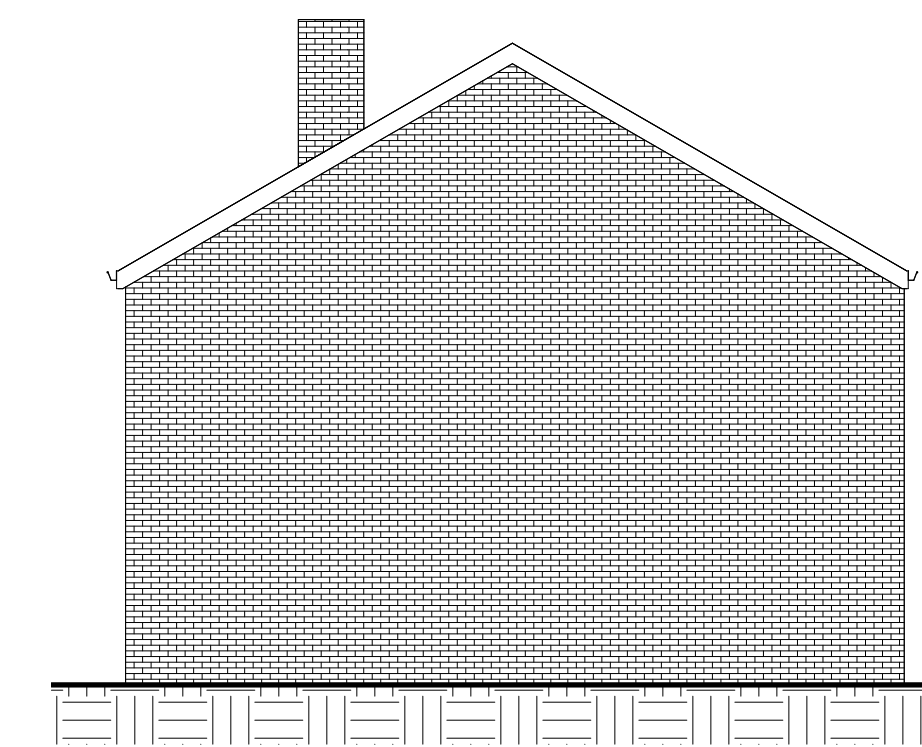


Existing Side A Elevation

1 : 100

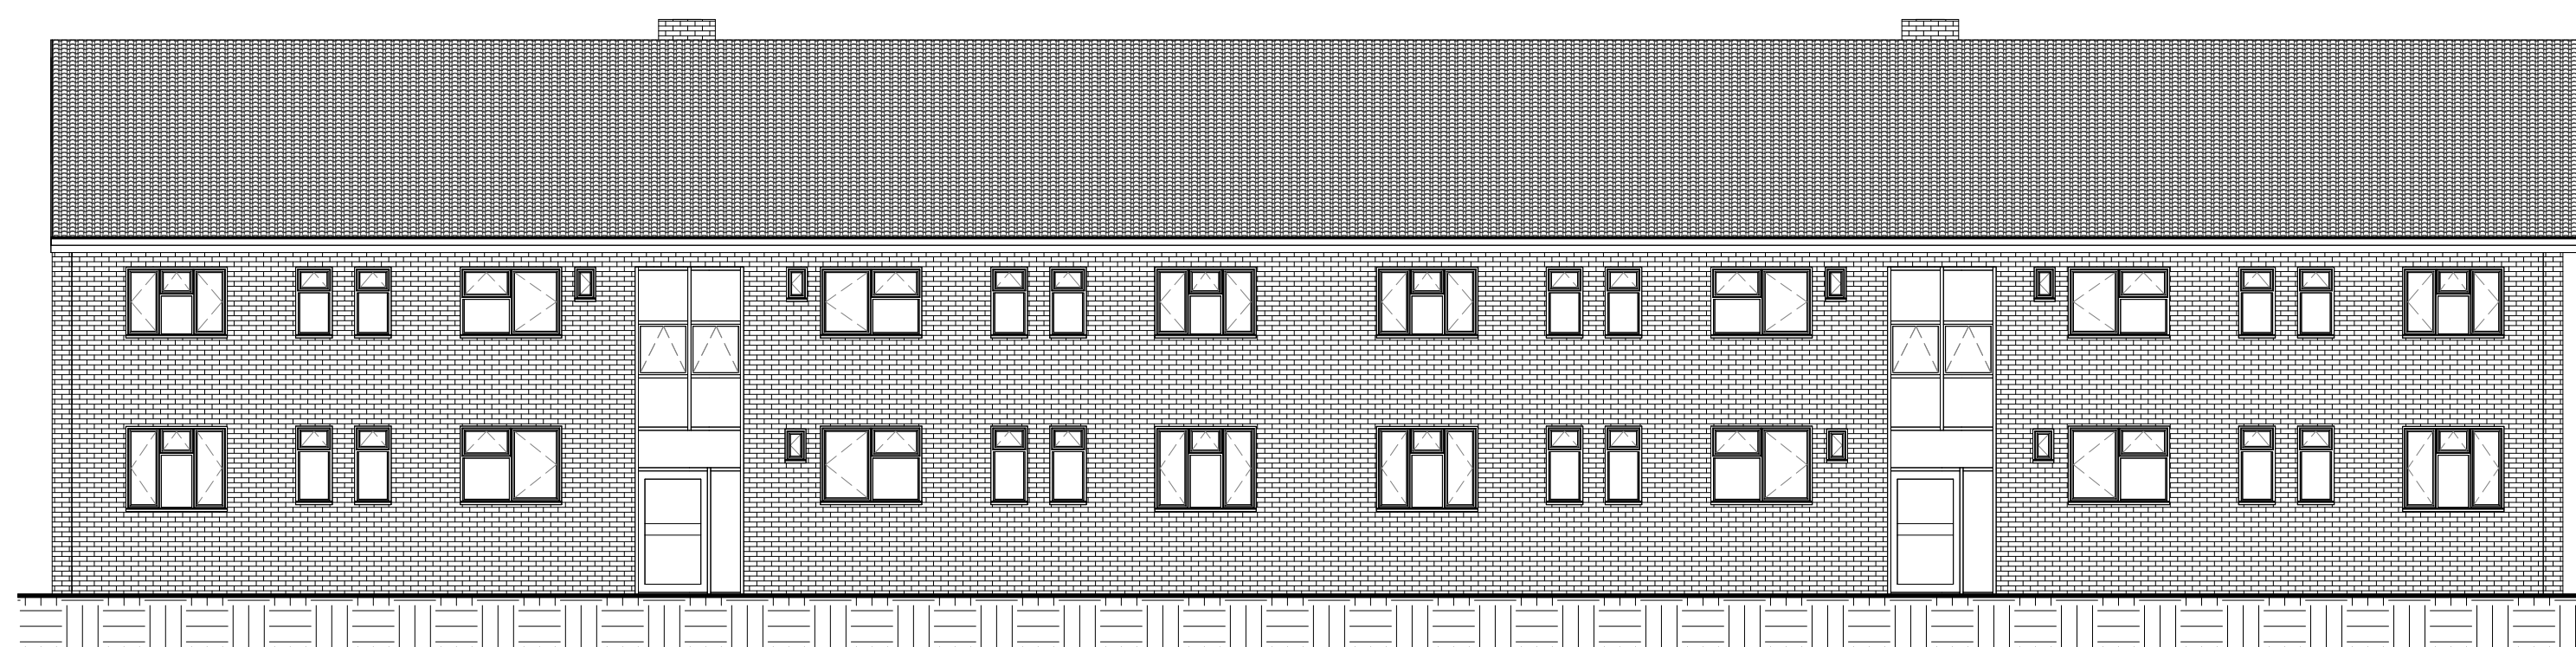

Existing Rear Elevation

1 : 100

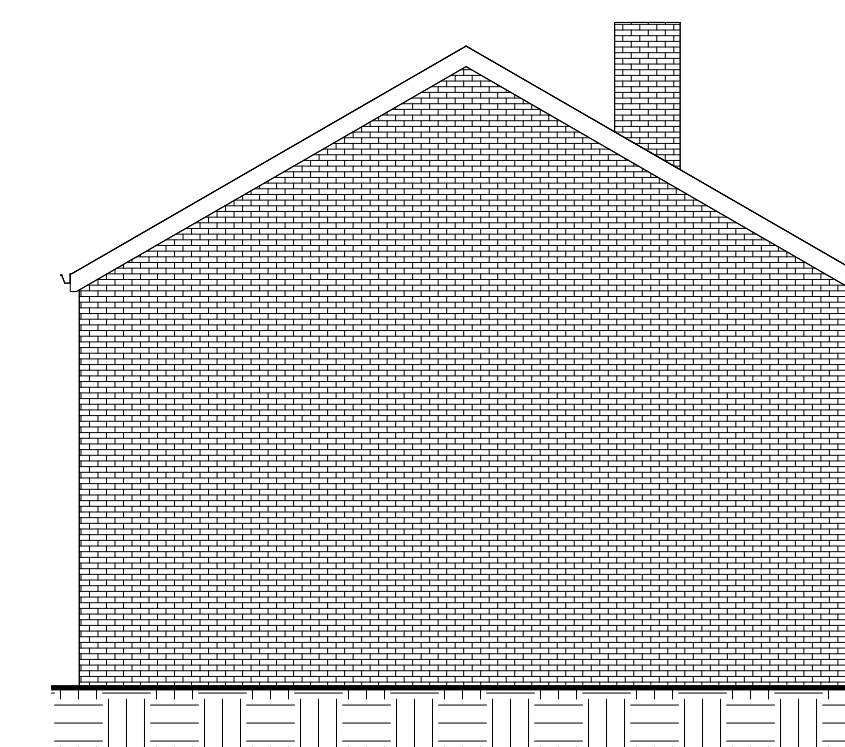

Existing Side B Elevation

1 : 100

[illegible]