


**PROPOSED SINGLE STOREY SIDE ADDITION.  
26, DANCES WAY, HAYLING ISLAND, HANTS.  
FOR E. DEMETRIOU.**

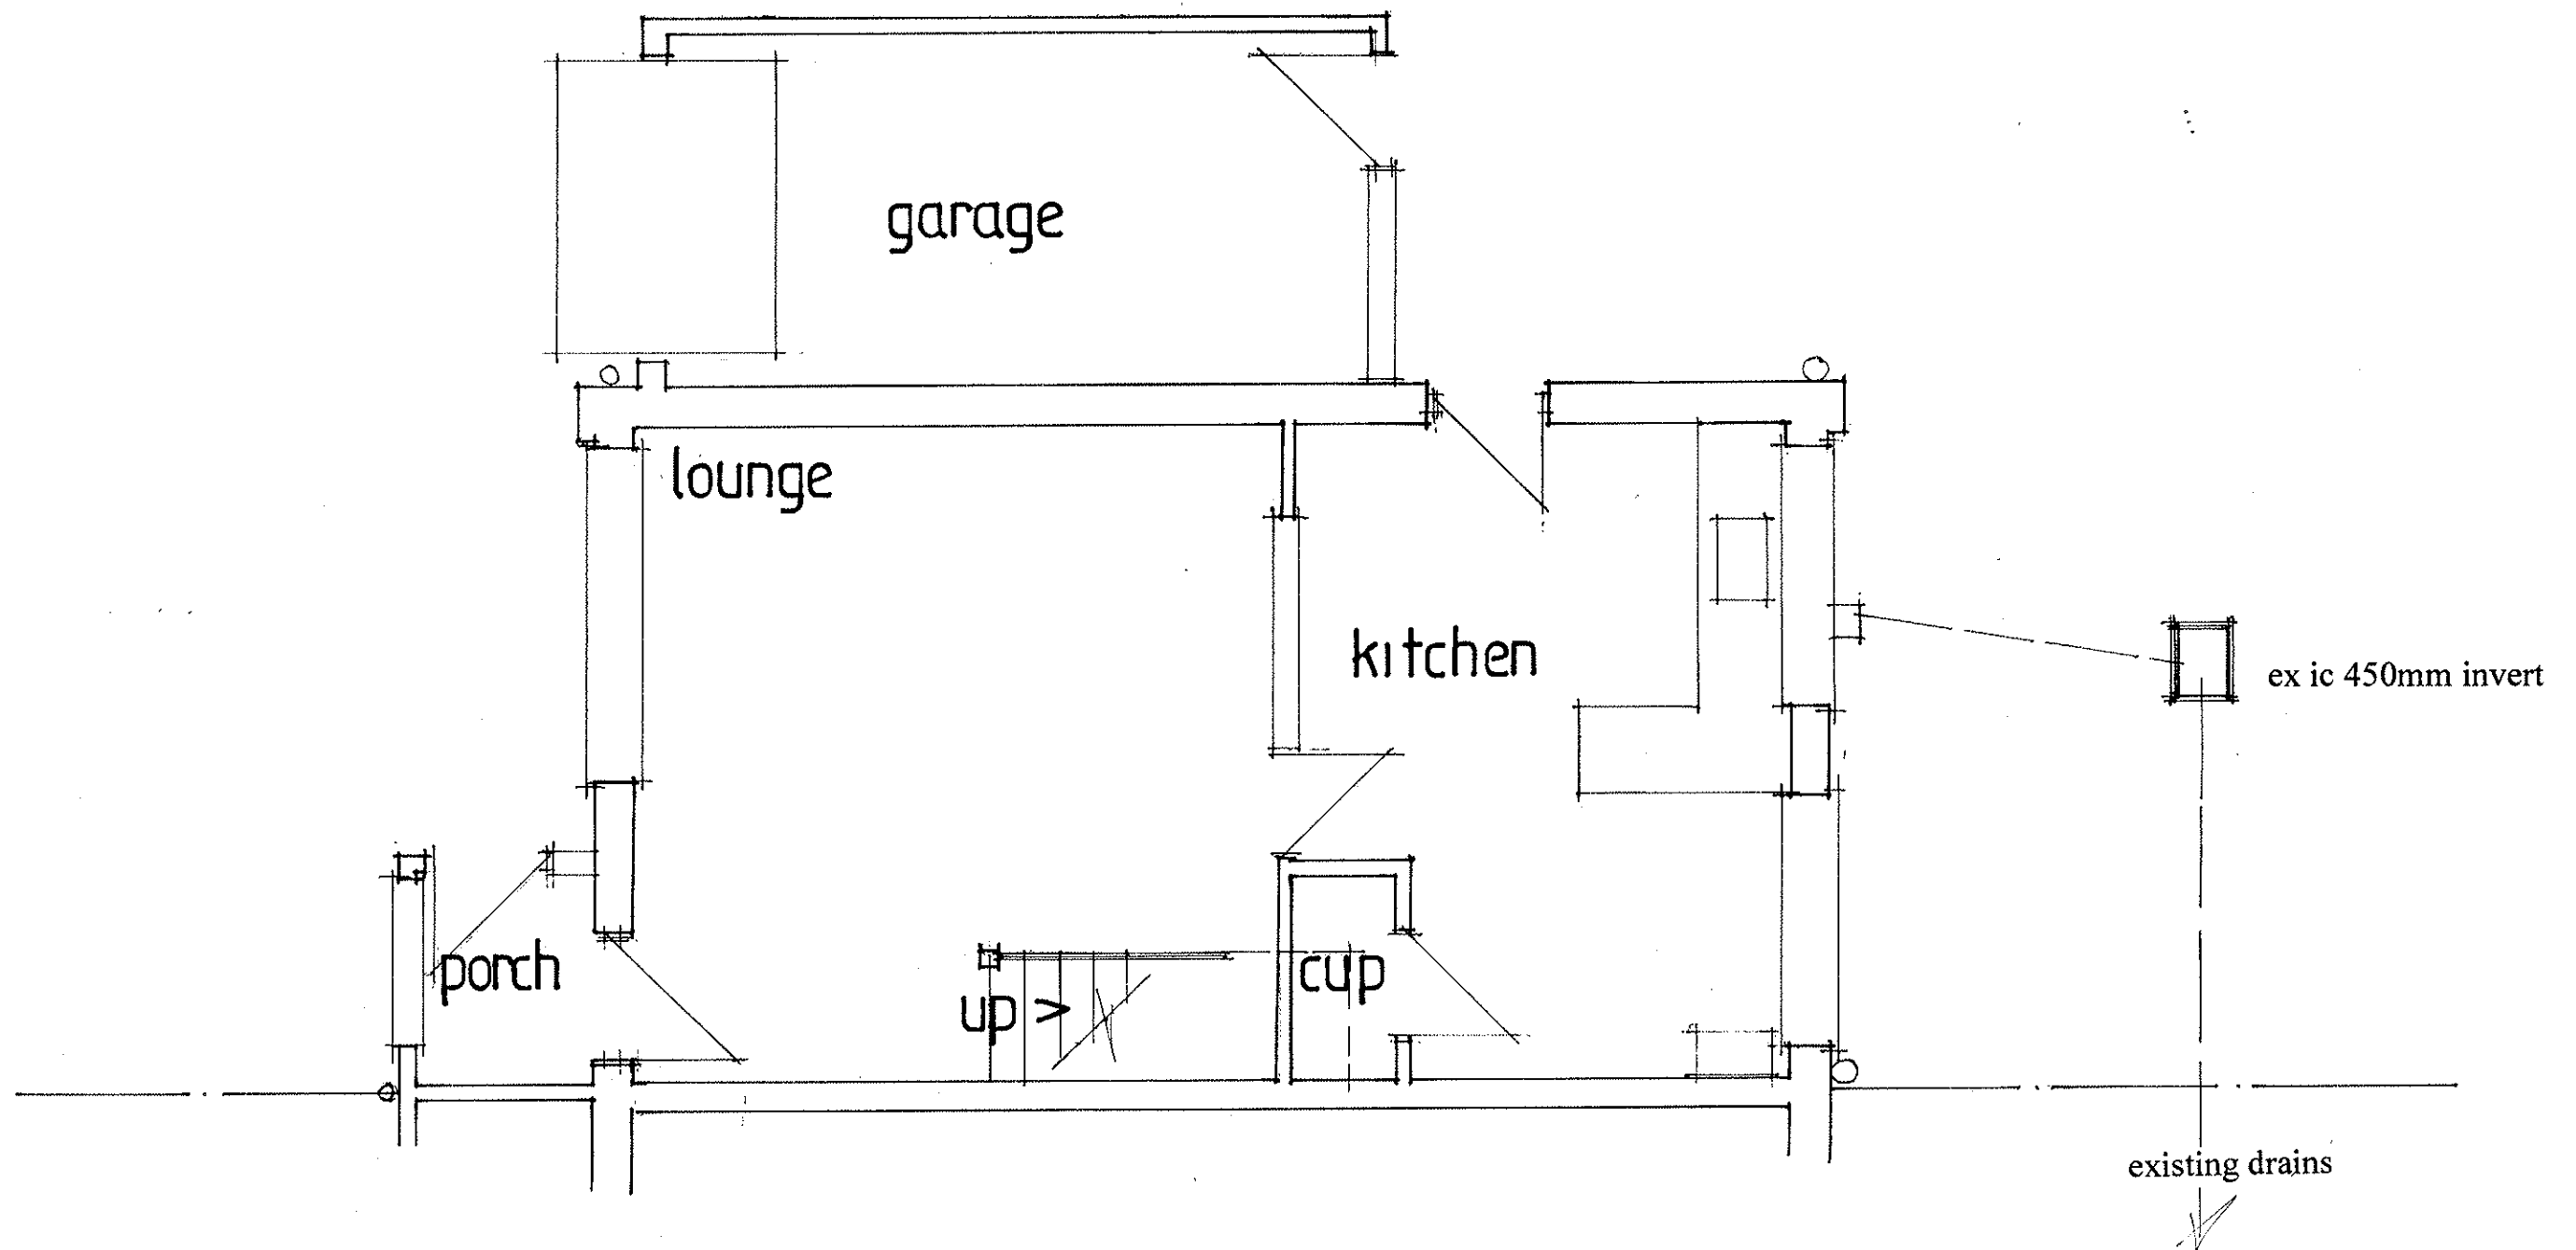

date june 24  
scale 1:50

**EXISTING GROUND FLOOR**

PETER J. WALKER  
ISLAND DESIGN  
182 SEAFRONT, HAYLING ISLAND, HANTS  
PO11 9AN  
MOB: 07973327695  
TEL: 02392467571