


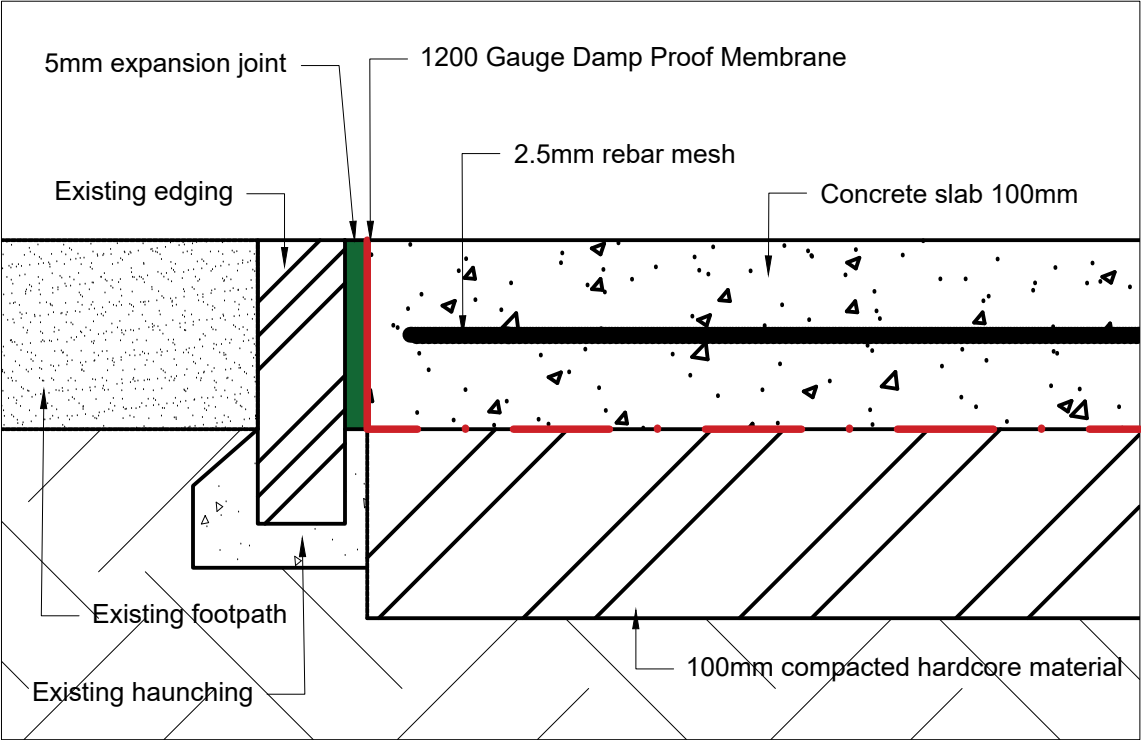

NOT TO SCALE - REFER TO PREAMBLES FOR SPEC

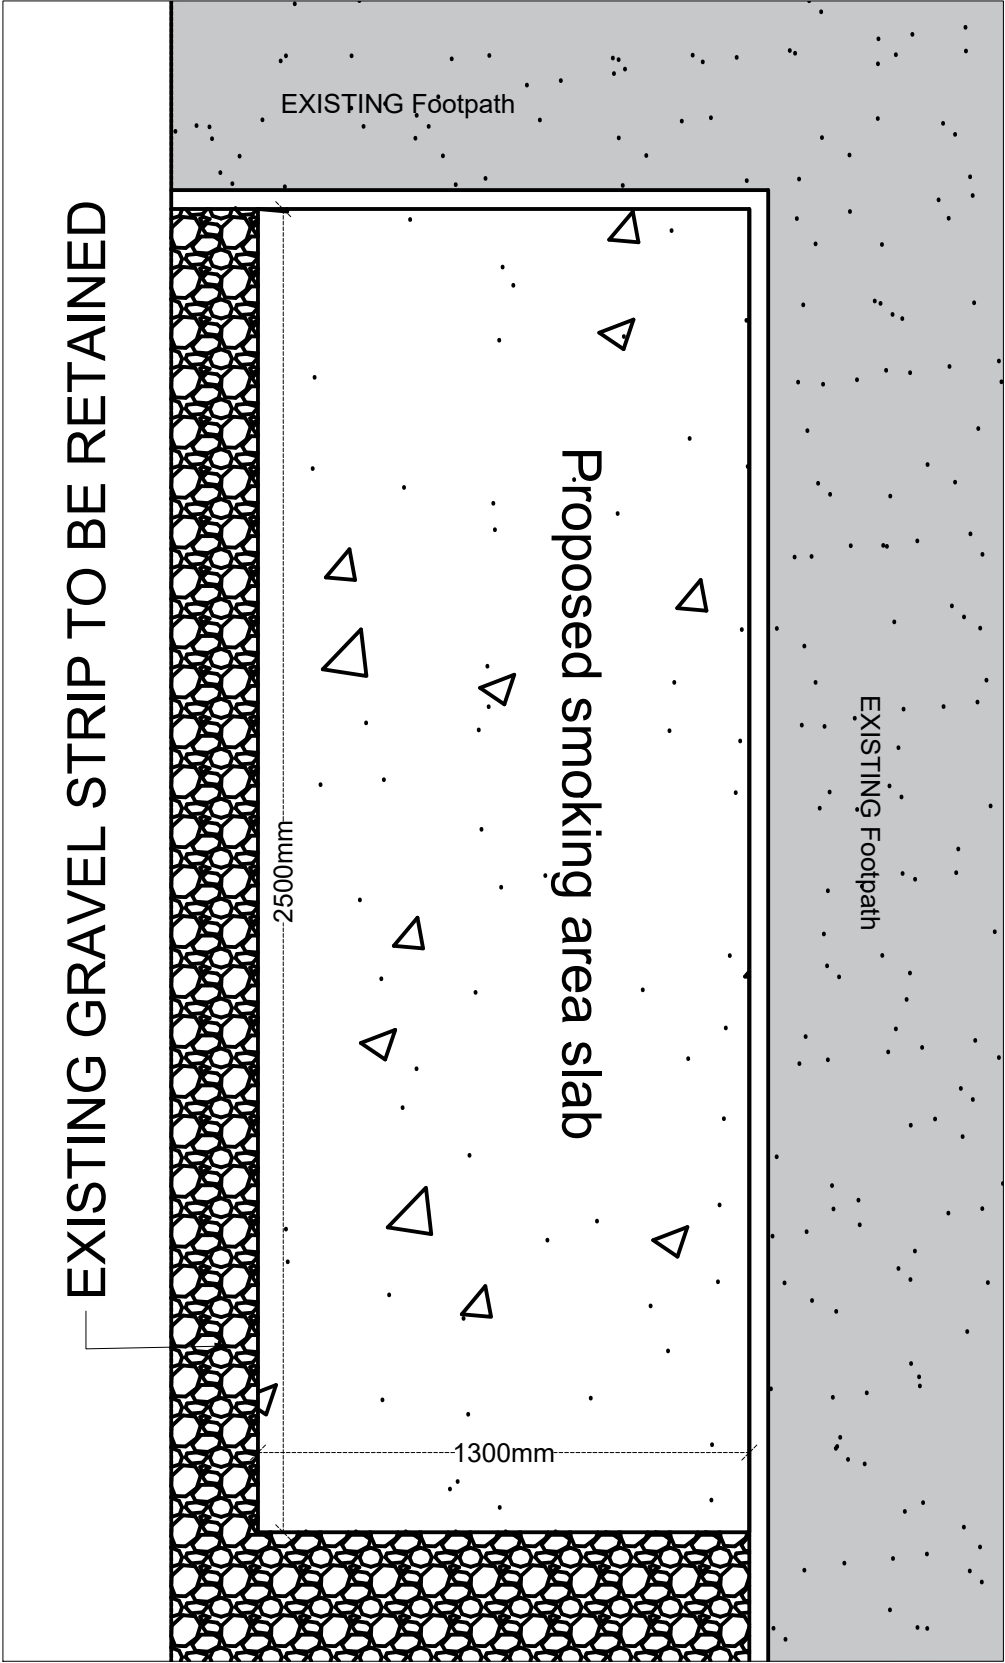


PHOTO FOR REFERENCE ONLY

Proposed smoking shelter model (Actual unit must be black).

Dimensions - 2050mm x 1000mm

No bench included in photo.



Concrete slab design-

PAV1 concrete mix.
Rebar lattice as specified in Premables. Properly laid and covered.
Damp proof membrane, neatly dressed and cut back after curing.
Expansion joint, 5mm foam roll.
Standard Type 1 compacted hardcore material.
Concrete slab to be a lightly brushed clean finish.
Edges to be clean and neatly angled. Cracks and spalling to be repaired.
Refer to preambles for full specification

General Notes

1. This drawing is © copyright Hampshire County Council 2023. No unauthorised reproduction of any kind is permitted.

2. No dimensions to be scaled from this drawing. Verify all dimensions prior to construction. Immediately report any discrepancies on the document to the Architect/Contract Administrator. This document shall be read in conjunction with associated models, specifications and related consultant's documents.

3. Drawing to be read with all relevant Architectural, Interiors, Structural, M&E, Drainage/Public Health, Landscape, Civils and Interiors drawings and specifications.

4. This map is reproduced from Ordnance Survey material with the permission of Ordnance Survey on behalf of the controller of Her Majesty's Stationery Office © Crown copyright. Unauthorised reproduction infringes Crown Copyright & may lead to prosecution or civil proceedings (100019180) 2023.

Notes:

T1	Pricing Issue	04/01/24	DH	MW

Rev	Description	Date	By	Chkd
-----	-------------	------	----	------

HCC Property Services,
Three Ministers House,
76 High Street, Winchester SO23 8UL
tel: (01962) 947801

PROJECT NAME
Emsworth house various external works

SHEET NAME
Smoking shelter and slab
Proposed / Existing

SCALE	DRAWN	CHKD	APPRV
DO NOT SCALE	DH	DH	DH

DRAWING No.
project code - originator - volume - level - type - role - number version
P13815-HCC-ZZ-XX-DR-B-7002 T1 01

SUITABILITY
code description
D2 SUITABLE FOR TENDER