

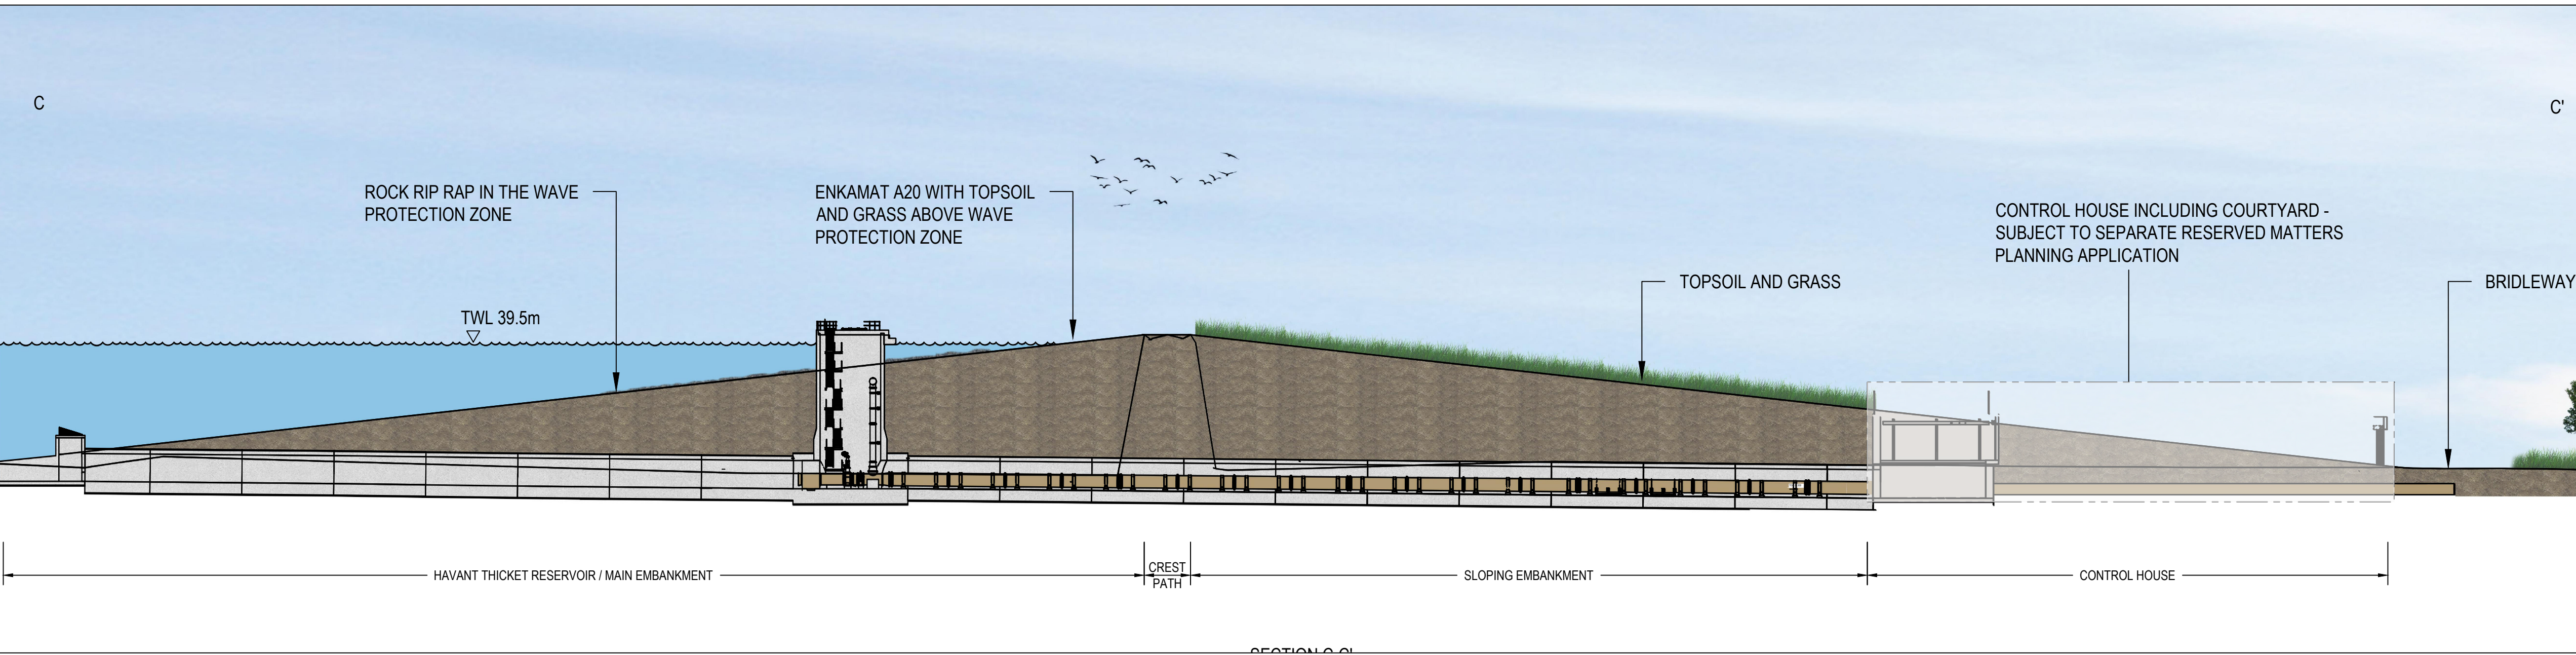


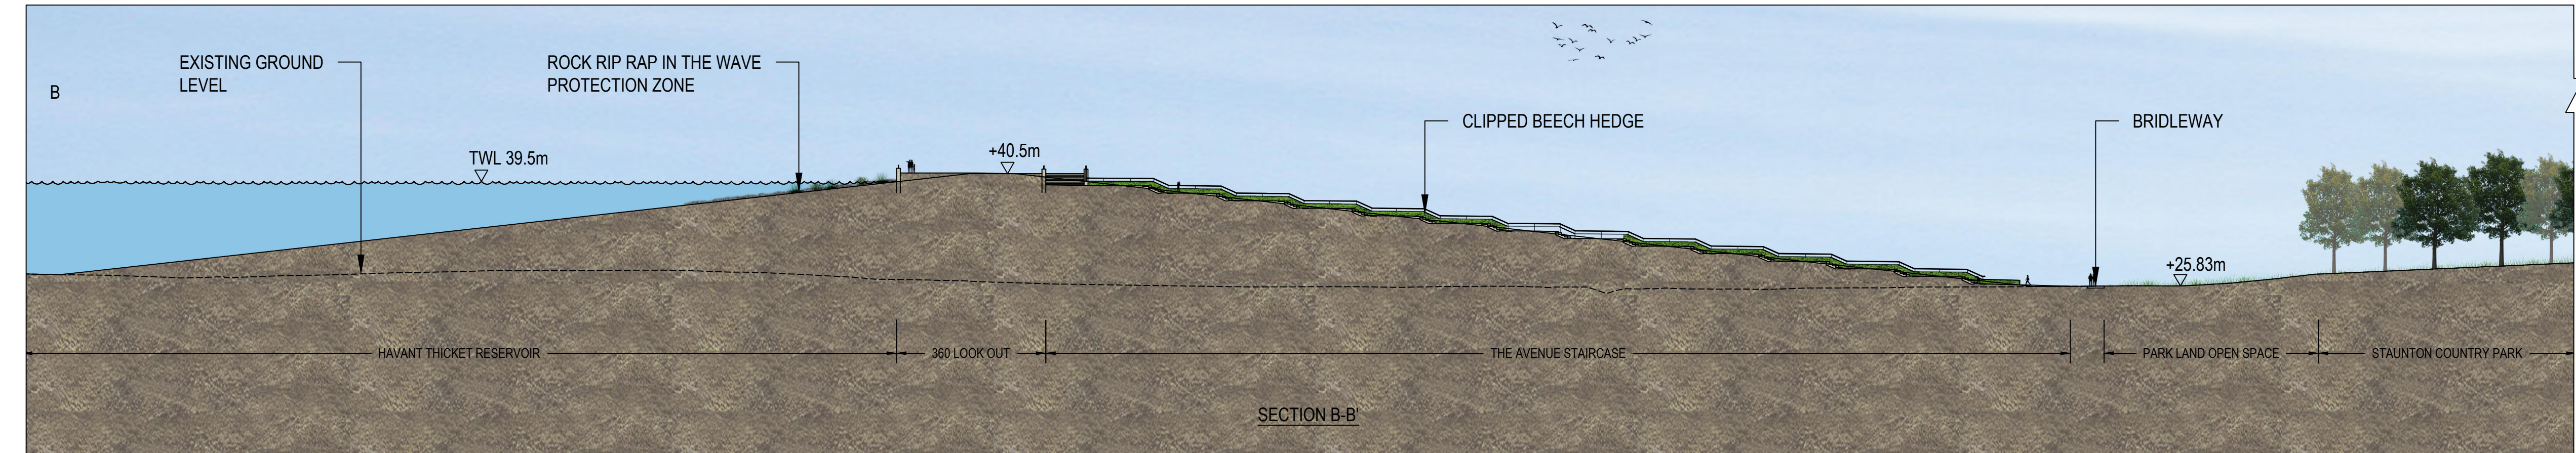

NOTES

- ALL DIMENSIONS ARE IN MILLIMETERS UNLESS NOTED OTHERWISE (UNO).
- ALL LEVELS ARE IN METRES TO ORDONANCE DATUM UNO.

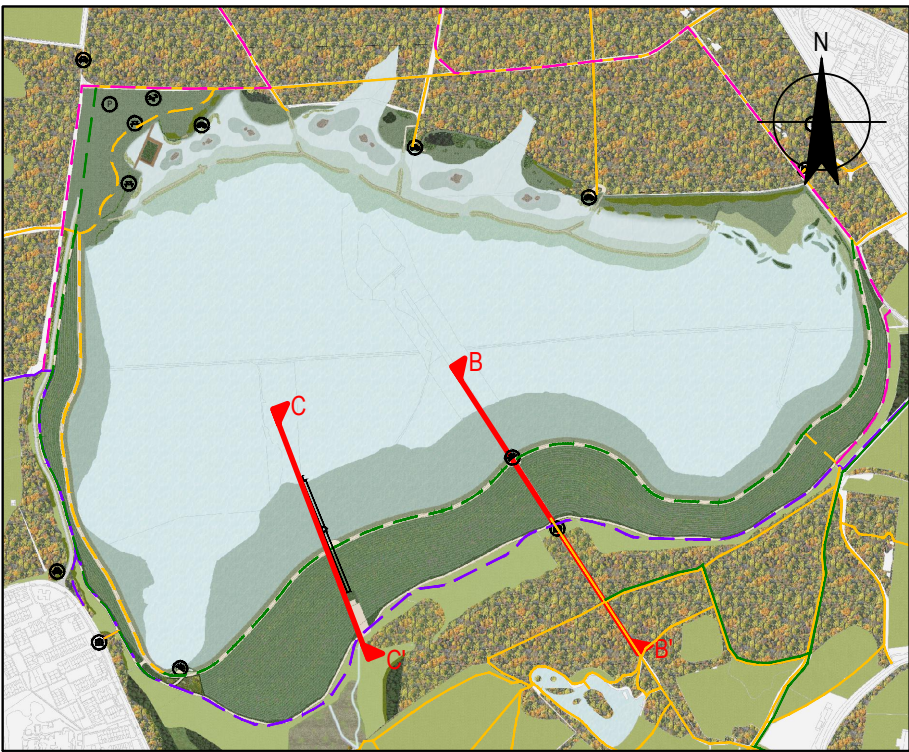

Atlas - Not to scale

REFERENCE DOCUMENTS AND DRAWINGS

FOR SECTION LOCATIONS REFER TO:
HTR-GHD-ZZ-ZZ-DR-T-0001 - RESERVOIR OUTLINE STRATEGY
HTR-GHD-ZZ-ZZ-DR-T-0005 - LANDSCAPE PLAN AVENUE STAIRCASE

P03	FOR APPROVAL	SWG	SWG	16/04/2024
P02	FOR APPROVAL	SWG	SWG	15/04/2024
P01	FOR COMMENTS	SWG	SWG	09/04/2024

Rev	Description	Checked	Approved	Date
Author	LS		Drafting Check	ST
Designer	LS		Design Check	ST

Telephone: Havant (023) 9249 9888
Fax: Havant (023) 9245 3632
Website: www.portsmouthwater.co.uk
Registered Office: PO Box 8 West Street
Havant Hampshire PO9 1LG
REGISTERED IN ENGLAND No. 2536455



Future Water
MJJV Ltd



Project No.
12547181

Client **PORTSMOUTH WATER**

Project **HAVANT THICKET RESERVOIR**

Status **FOR APPROVAL**

Status Code **S4**

Drawing Title
**MAIN EMBANKMENT
SECTIONS B & C**

Size
A1

Drawing No.
HTR-GHD-ZZ-ZZ-DR-T-0009

Rev
P03