



PHYSICAL SCALE IN METERS @ 1:100


NOTES:
This drawing has been produced solely for PLANNING/DESIGN.
Do not Scale from this Drawing except for planning purposes.
Any drainage shown is presumed and to be checked on site before commencement of works.
This drawing is the copyright of MF Designs Ltd.

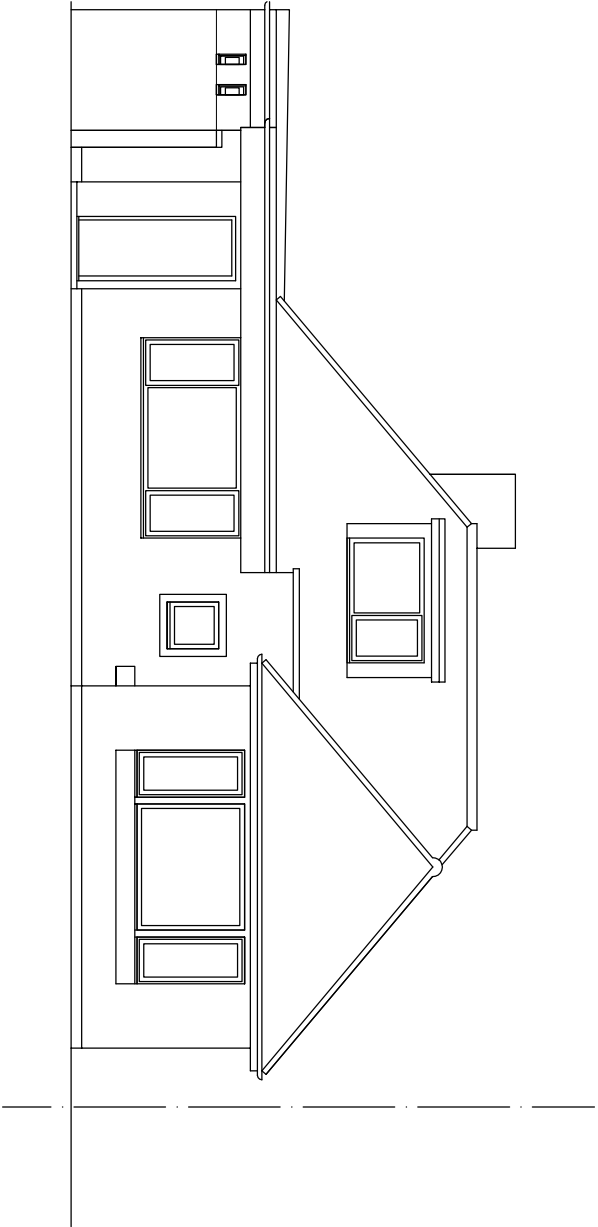


Proposed South (front) ~ (No change)

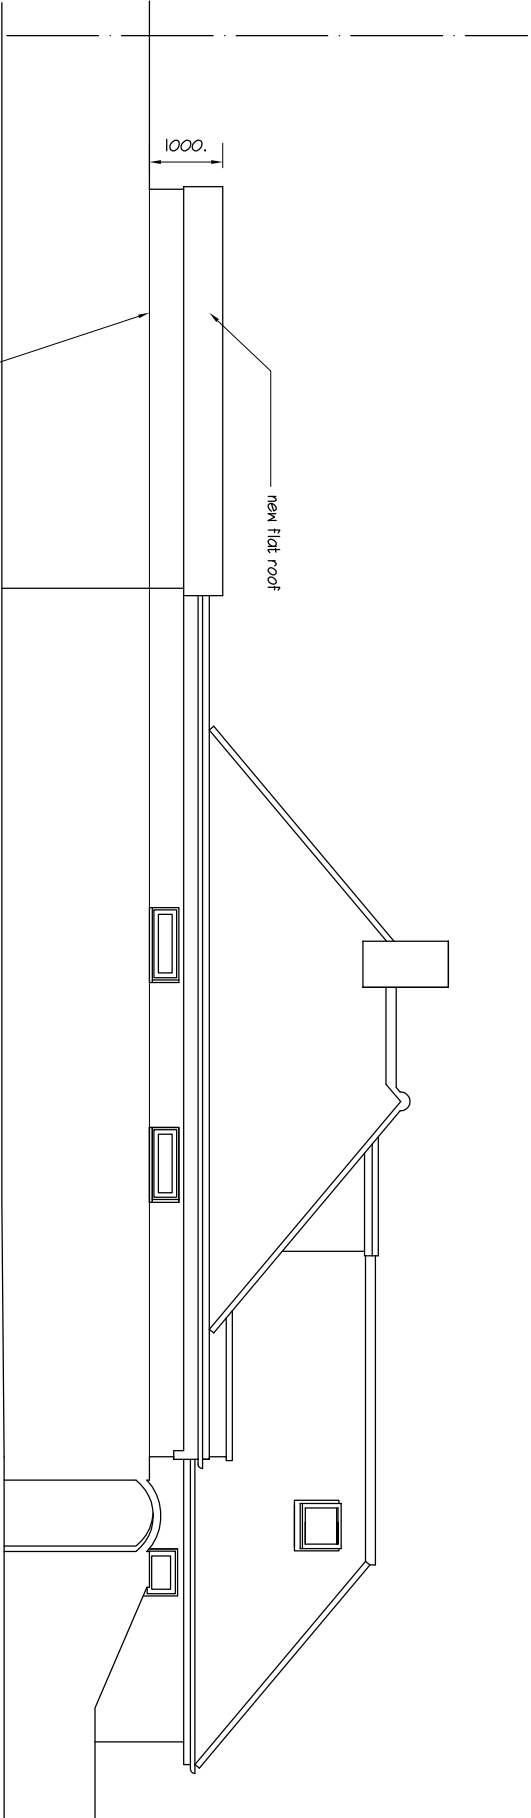

Proposed West

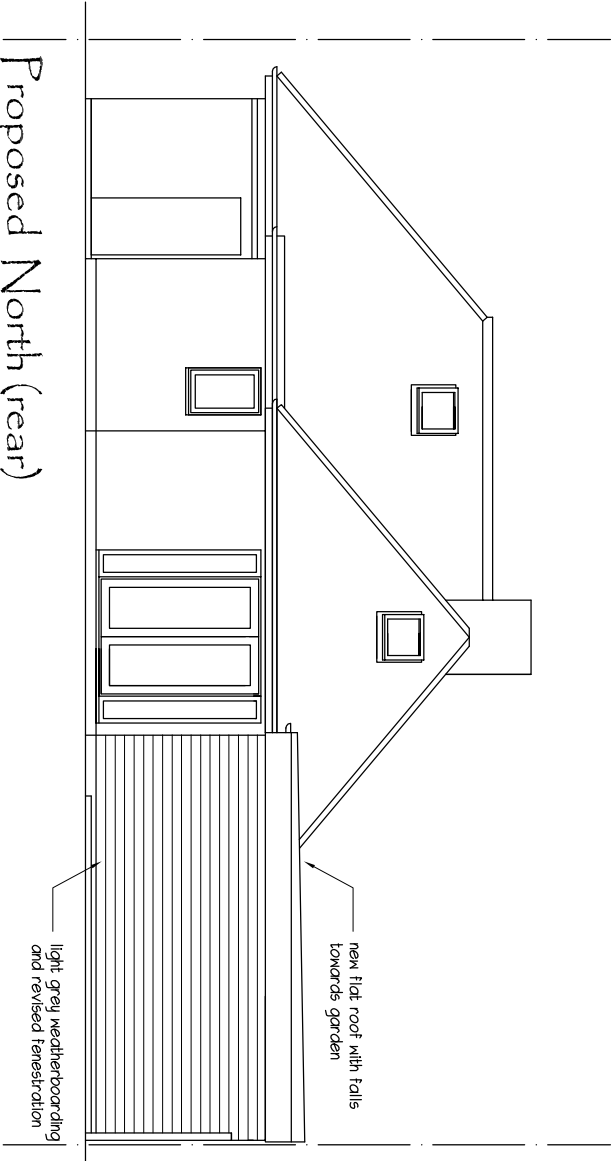

Proposed North (rear)

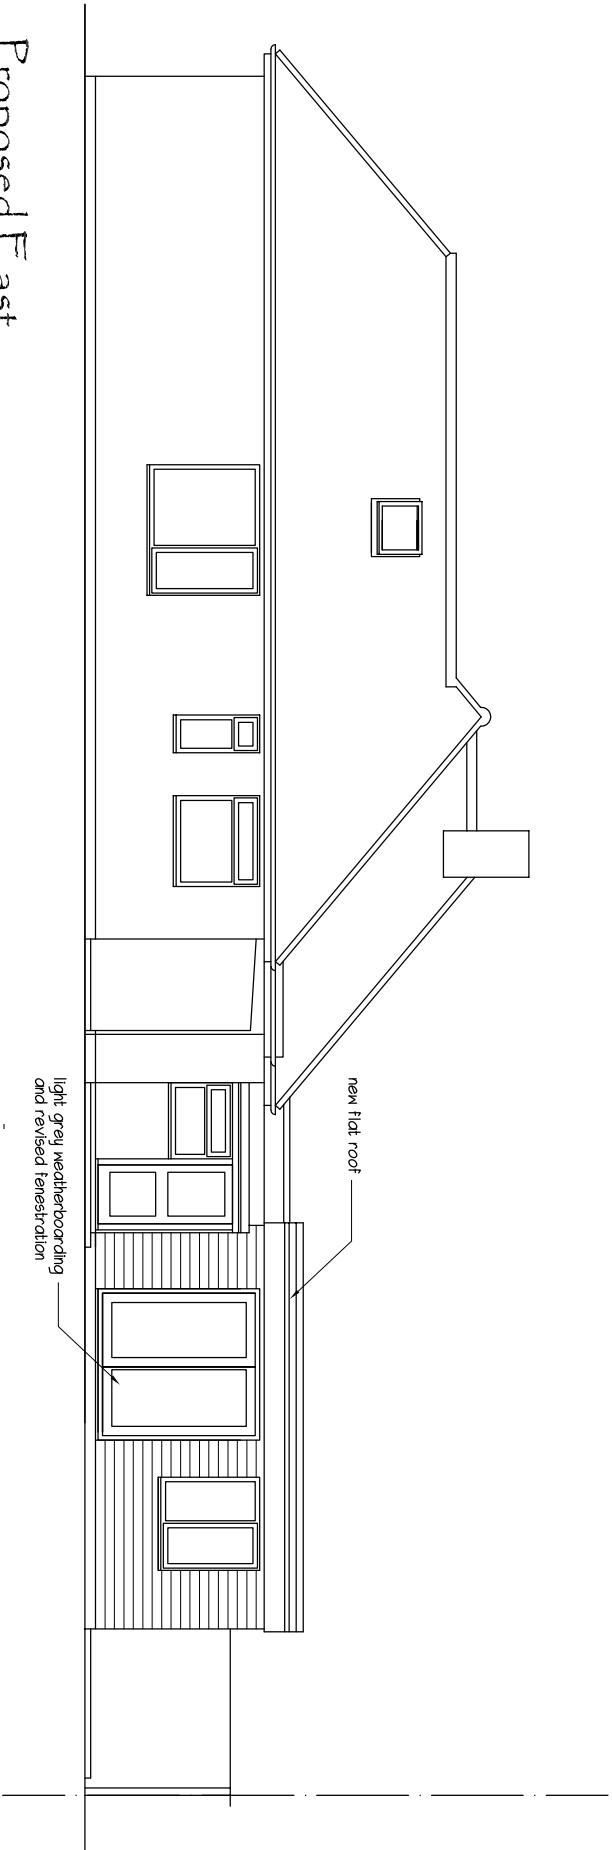

Proposed East

REVISED ROOF, FENESTRATION & EXTERNAL MATERIALS
67A Southwood Road, Hayling Island. PO9 2AX

